


North Elevation
1 : 50



West Elevation
1 : 50



East Elevation
1 : 50

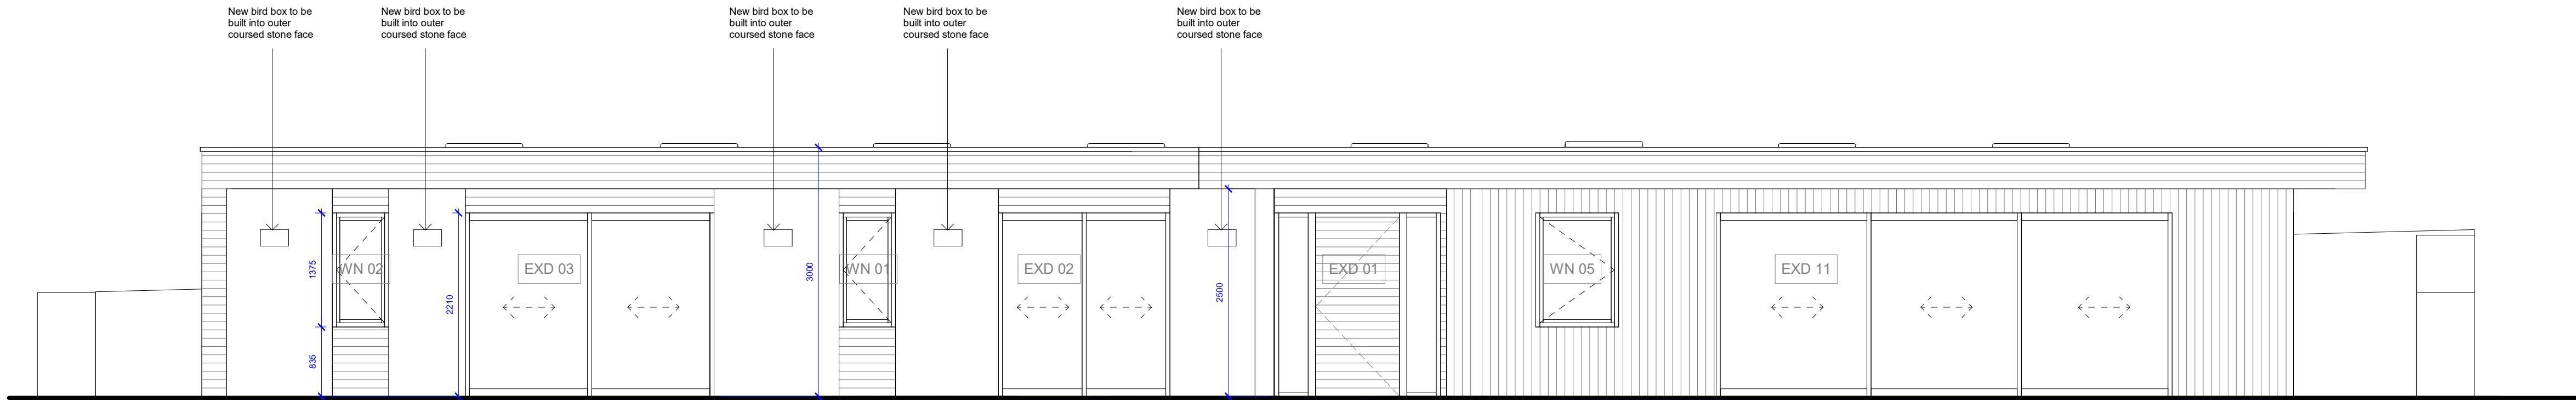

South Elevation
1 : 50

Rev	Date	Change
1. DO NOT SCALE FROM THIS DRAWING - USE FIGURED DIMENSIONS ONLY		
2. ALL DIMENSIONS IN MILLIMETRES (UNLESS OTHERWISE NOTED) AND TO BE VERIFIED ON SITE		
3. ALL SETTING OUT DIMENSIONS TO BE CHECKED ON SITE BY CONTRACTOR PRIOR TO WORK COMMENCING		
4. ALL WORKS TO BE CARRIED OUT IN ACCORDANCE WITH CURRENT BUILDING REGULATIONS - PLANNING REQUIREMENTS AND CODES OF PRACTICE. MATERIALS USED TO COMPLY WITH CURRENT BRITISH STANDARDS		
5. THIS DRAWING REMAINS COPYRIGHT OF ROOST ARCHITECTS. COPY/DISTRIBUTE ONLY WITH CONSENT OF ROOST ARCHITECTS		
BUILDING REGULATIONS		
Roost Architects 8 Lister Street Ilkley LS29 9ET Tel: 0784 330 2678 www.roostarchitects.com		
Further Redlumb Farm		
Elevations		
Scale	Original Size	Date
1 : 50	A1	03/09/24
Drawing Number 2024 - 038 - 203D		