





EXISTING FRONT ELEVATION

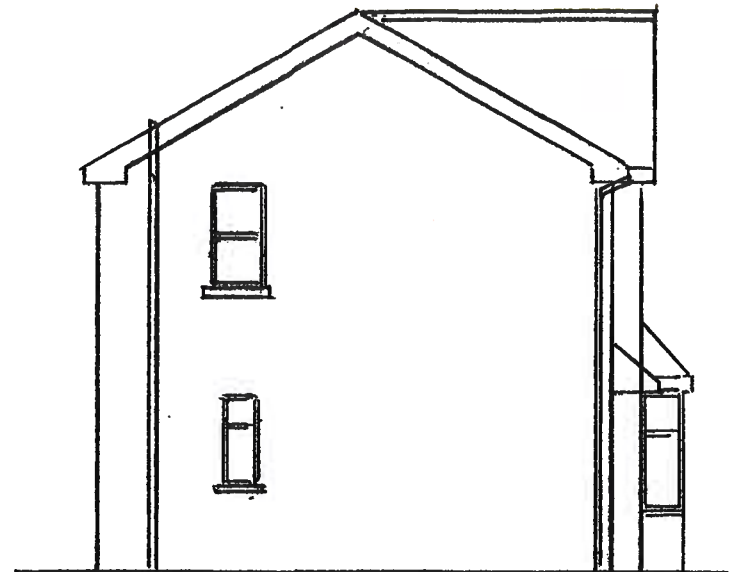

EXISTING SIDE ELEVATION




EXISTING REAR ELEVATION

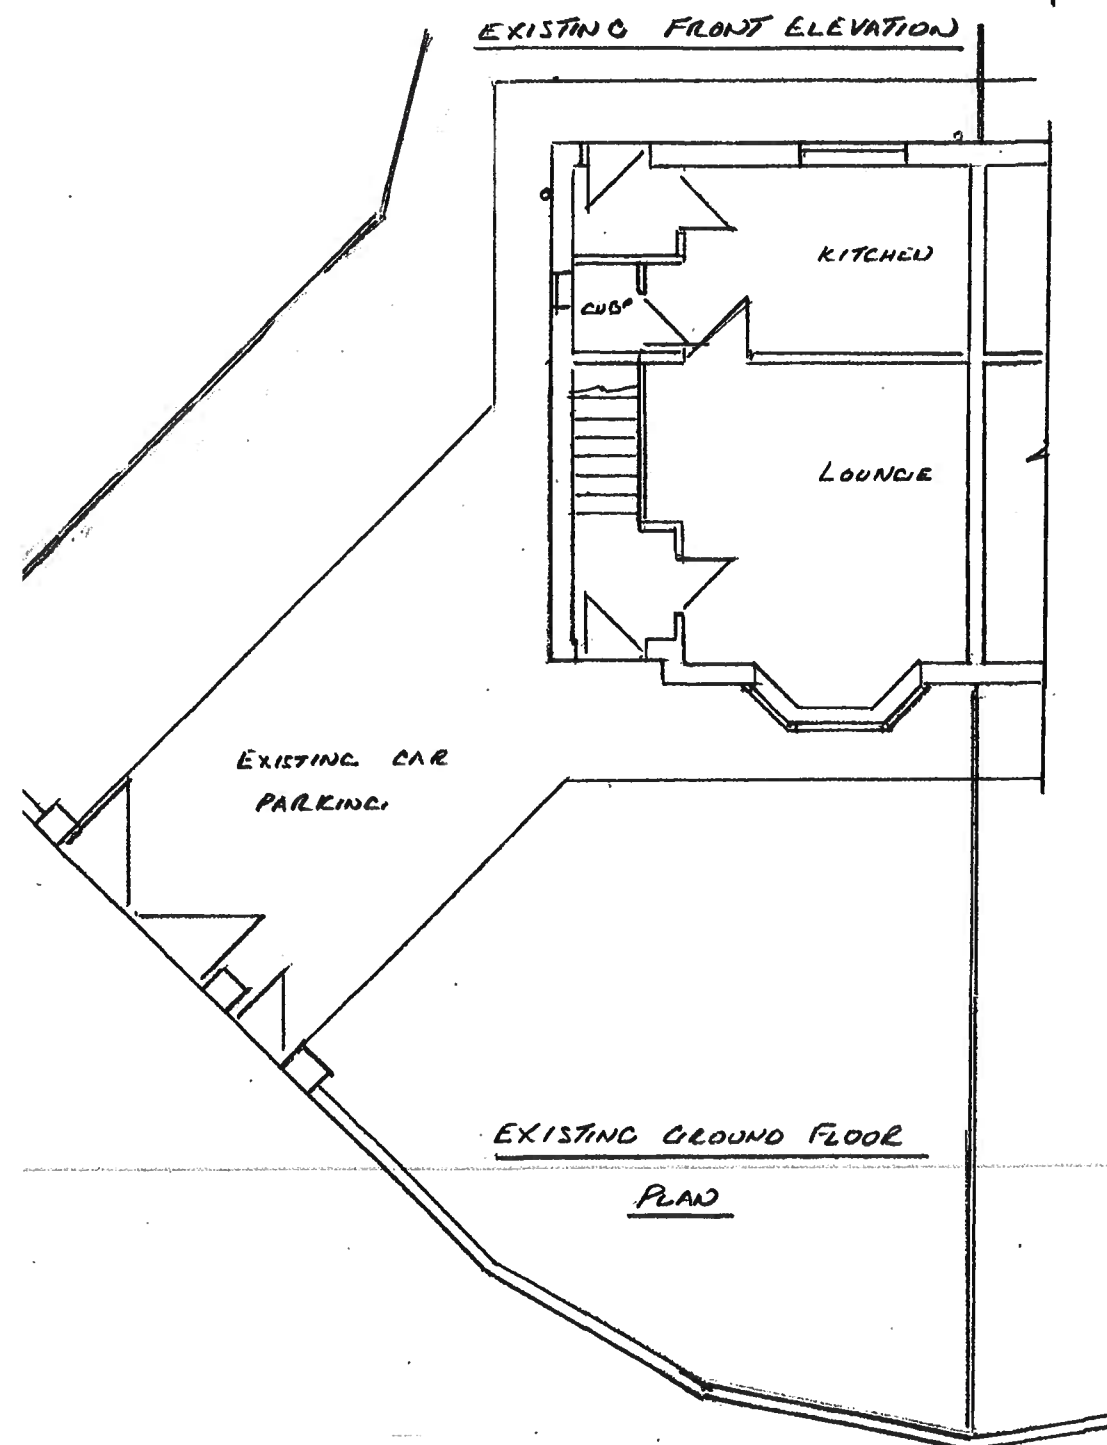

EXISTING GROUND FLOOR

PLAN

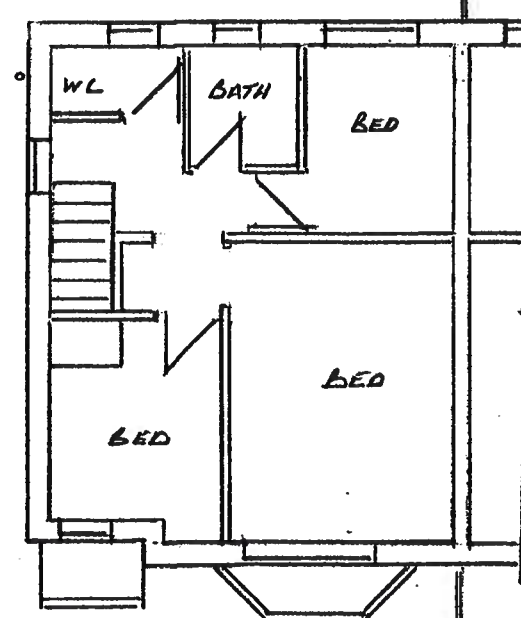


EXISTING FIRST FLOOR

PLAN


Thompson Designs Tel 0161 705 1458 Mob 07884 318634
Sheet 1 Existing Plans and Elevations 26 Bellshill Crescent Rochdale OL16 2TT Scale 1:100 @ A3 Date May 2023




PROPOSED FRONT ELEVATION

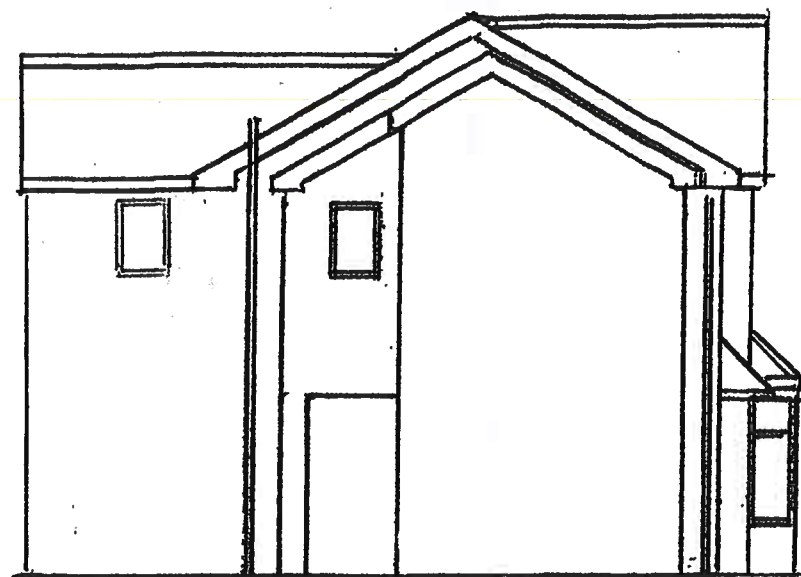


PROPOSED SIDE ELEVATION

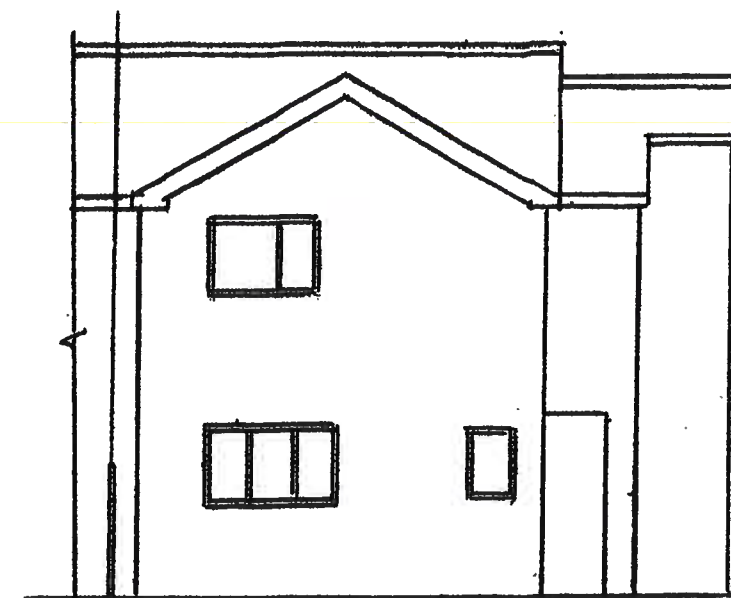

PROPOSED REAR ELEVATION

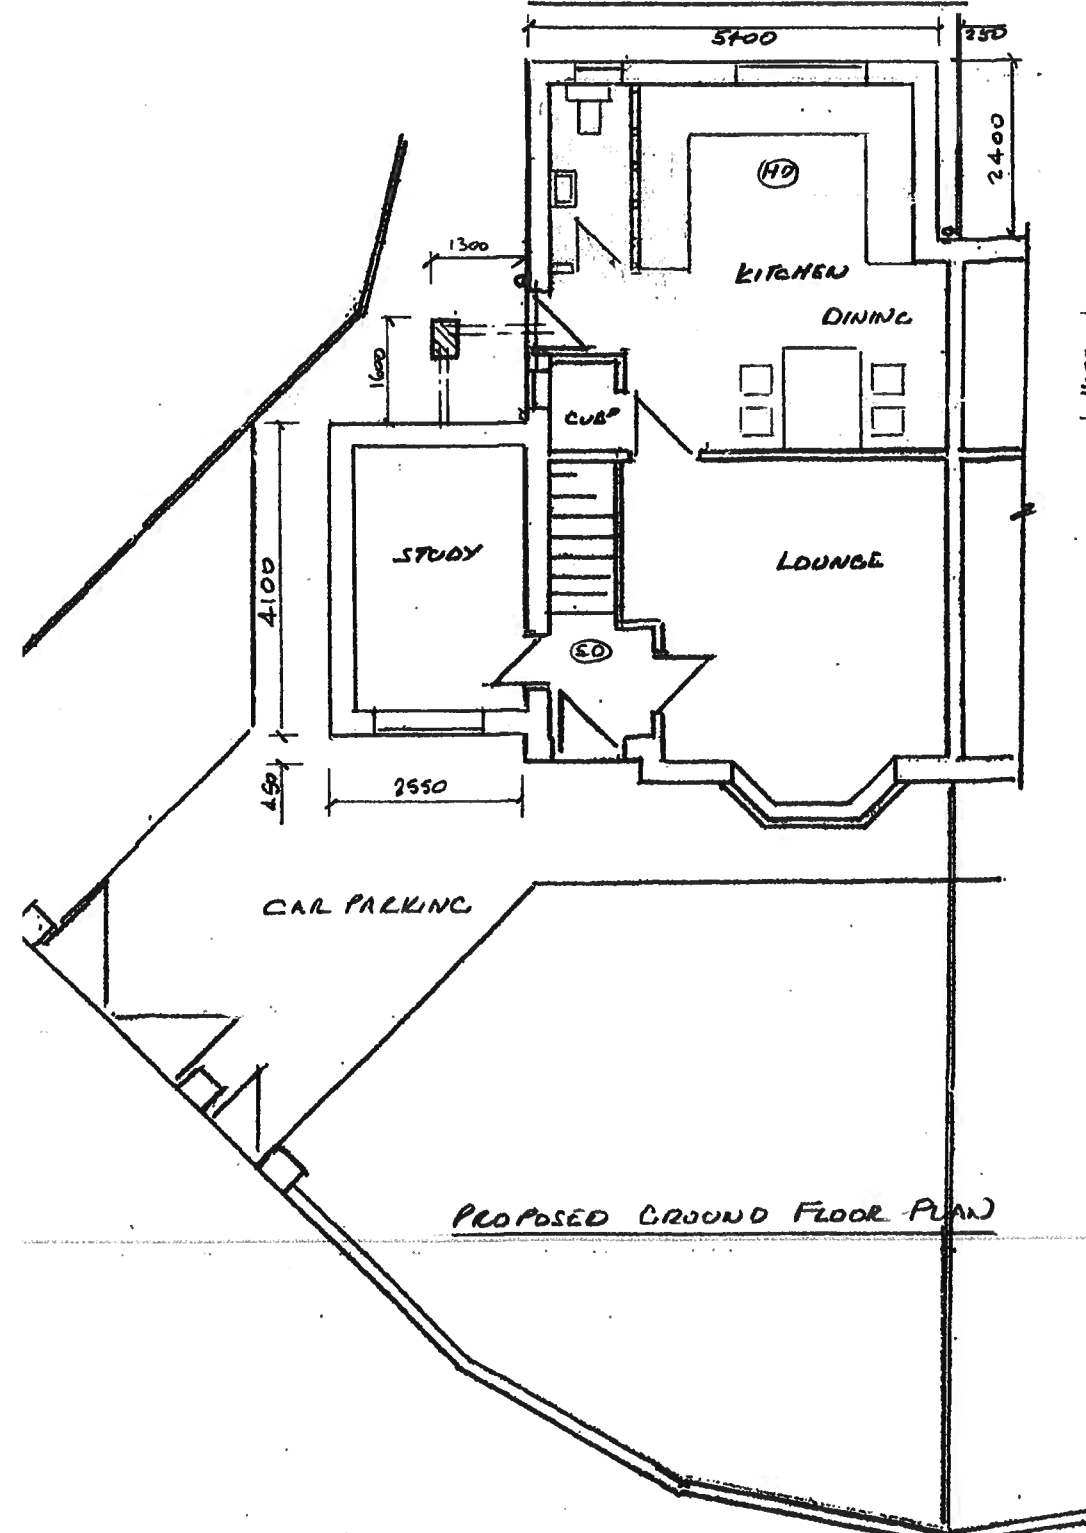

PROPOSED GROUND FLOOR PLAN

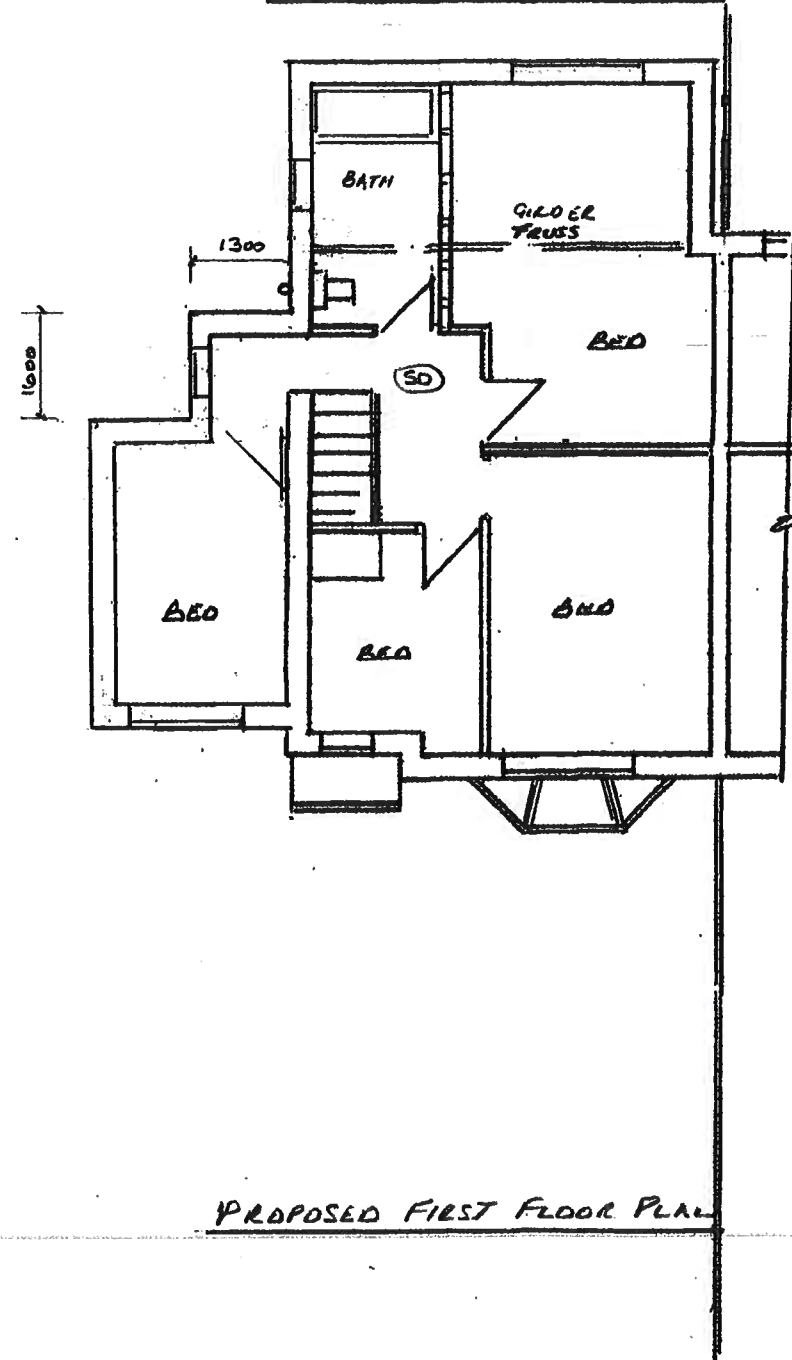

PROPOSED FIRST FLOOR PLAN

Thompson Designs
Tel 0161 705 1458 Mob 07884 318634

Sheet 2
Proposed Plans and Elevations
26 Bellshill Crescent
Rochdale OL16 2TT
Scale 1:100 @ A3 Date May 2023