



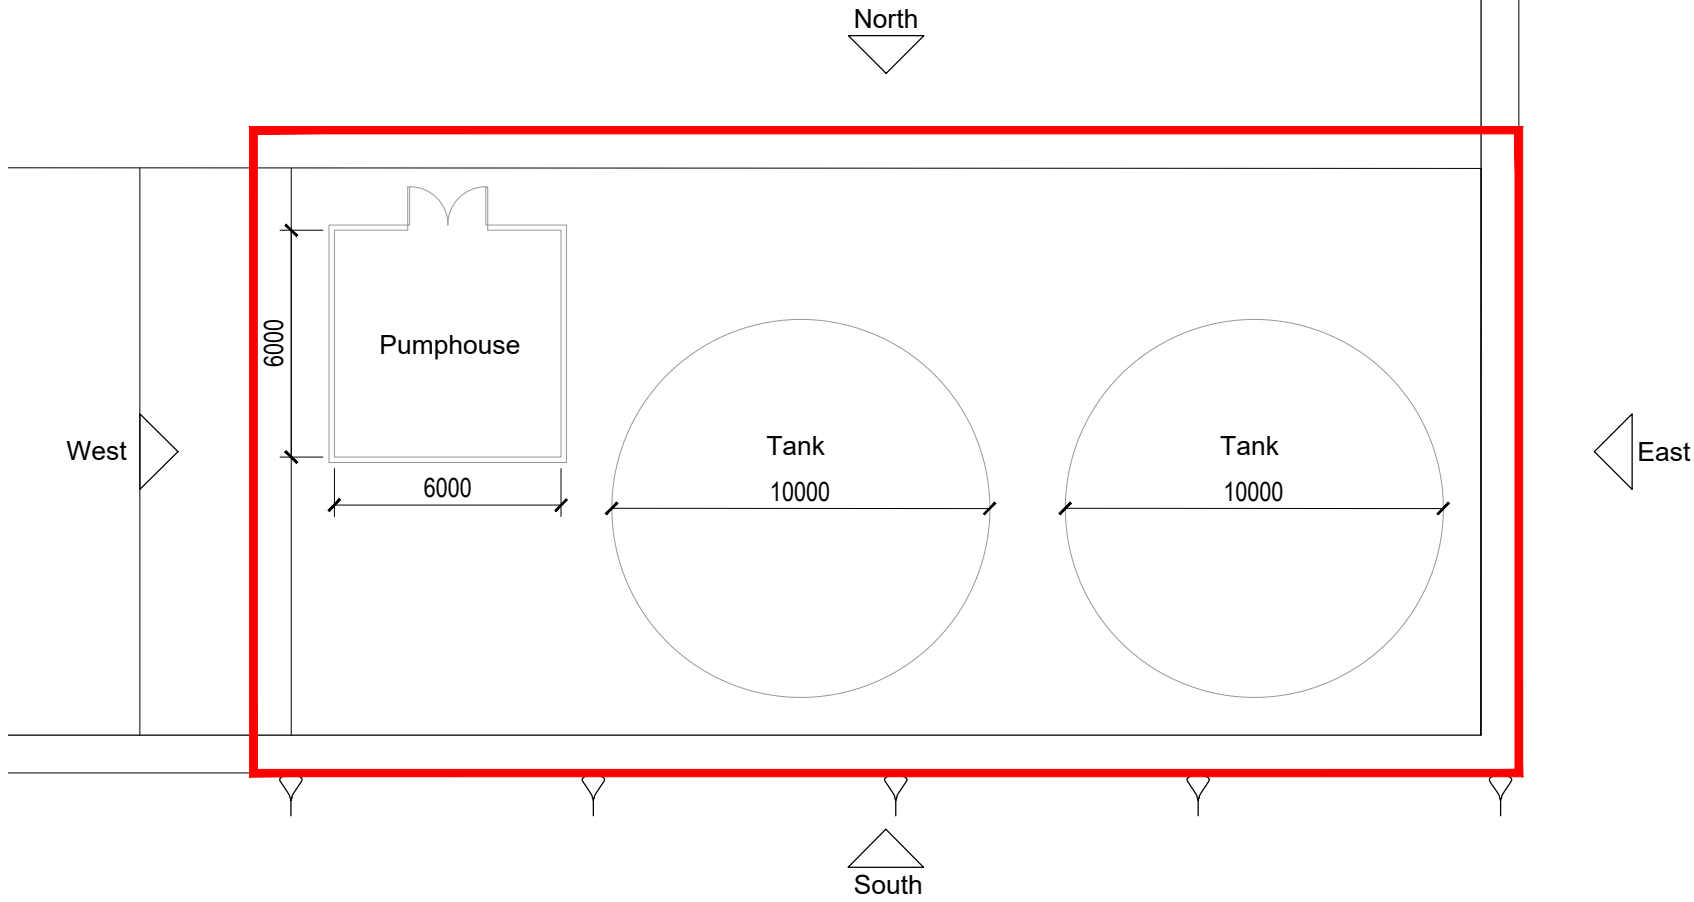


Indicative Plan
Scale @ 1:200

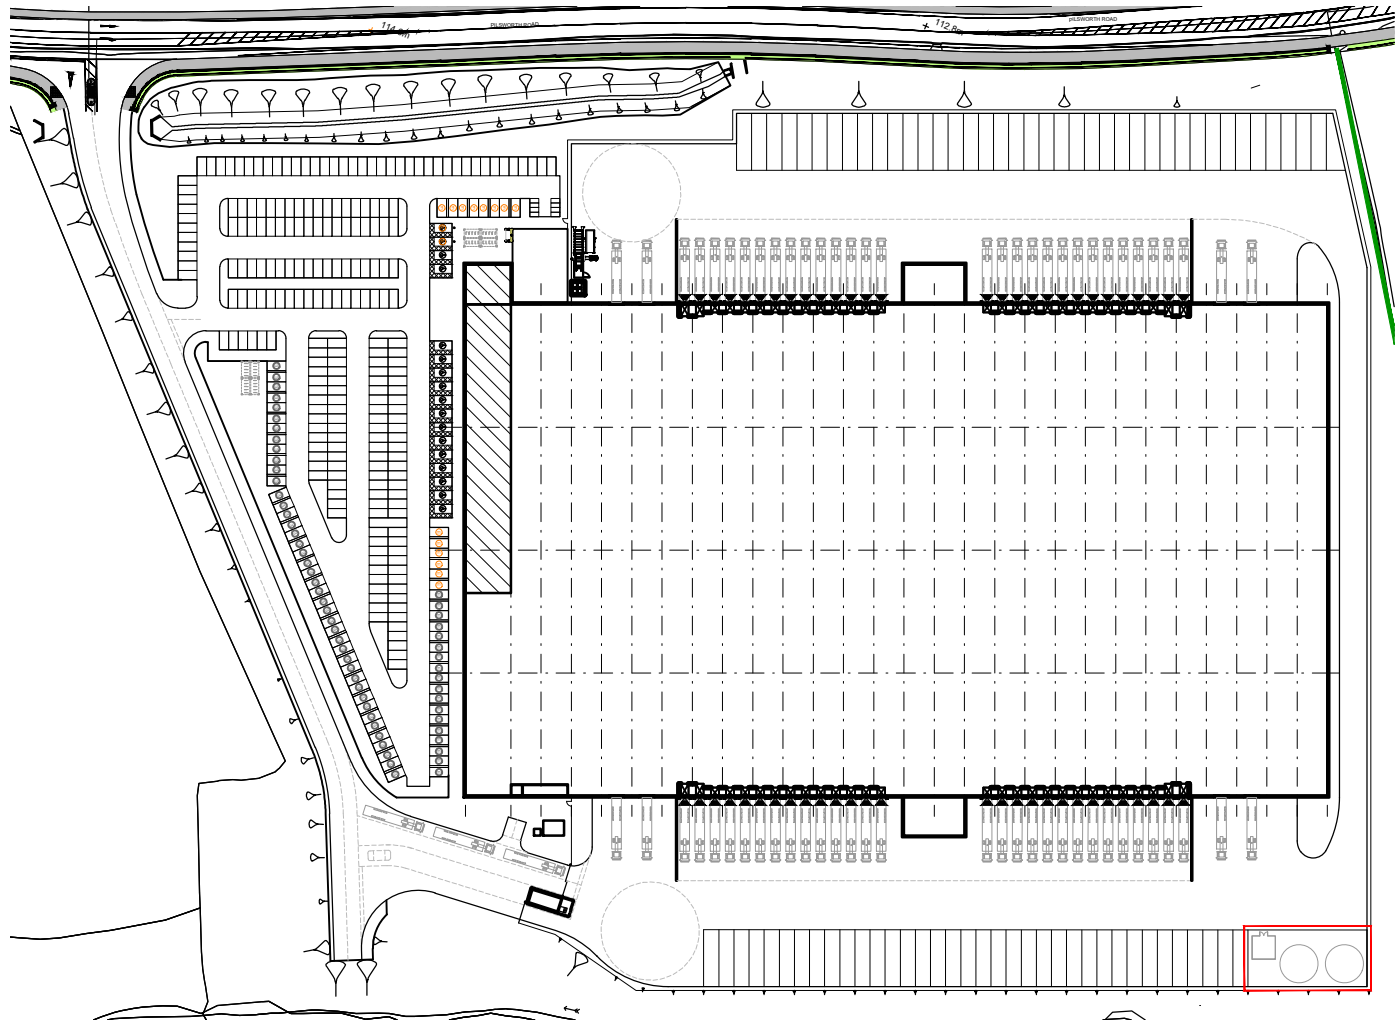


Site Location Plan
Scale @ 1:2000


NOTE: Exact sprinkler tank and pump house sizes are indicative only. Subject to specialist design and end user requirements.

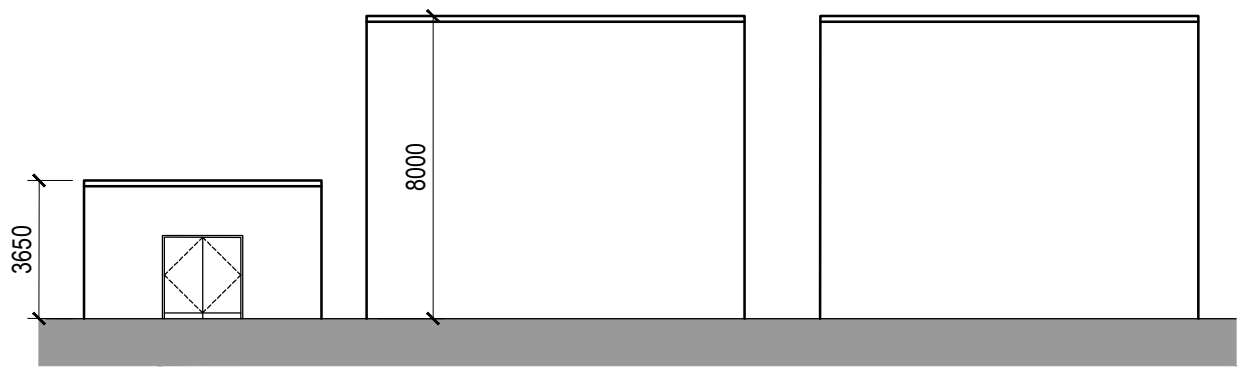


North Elevation

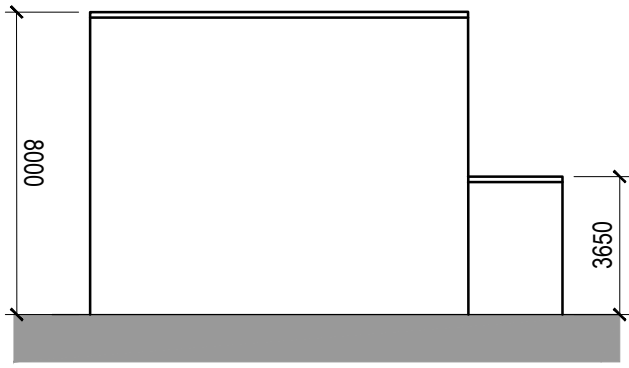

East Elevation

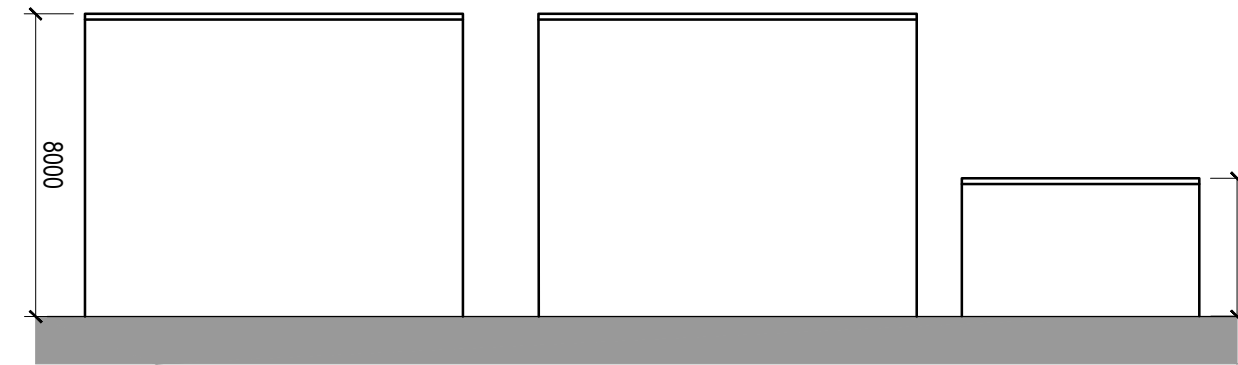


South Elevation

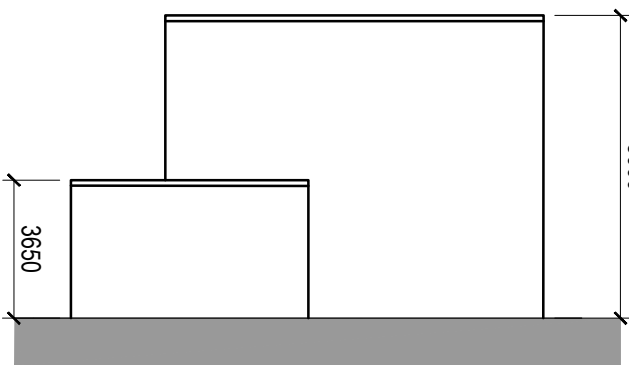

West Elevation

Indicative Elevations
Scale @ 1:200

 

NOTES AEWTP027C

- All dimensions and levels are to be checked on site.
- Any discrepancies are to be reported to the architect before any work commences
- This drawing shall not be scaled to ascertain any dimensions. Work to figured dimensions only.
- This drawing shall not be reproduced without express written permission from AEW.
- Title overlay drawings and ownership boundaries are produced using all reasonable endeavors. AEW cannot be responsible for the accuracy or scale discrepancy of base plans supplied to them.
- All works are to be undertaken in accordance with Building Regulations and the latest British Standards.
- All proprietary materials and products are to be used strictly in accordance with the manufacturers recommendations.

CDM 2015

Client notified of duties: 20/12/2022
Principal Designer: Rider Levett Bucknall
Unless noted below, all known hazards have been highlighted on the drawing:

P01	27/03/23	CF	CL
Planning Issue			
REV	Date	Drawn by: -	Checked by: -
Status	Purpose of Issue		
S2	For Information		
drawing stage	Planning		
client			
Russell LDP			
project			
Plot 3, South Heywood			
drawing title			

date Mar 2023 drawn CF
scale@A2 As Indicated checked CL