




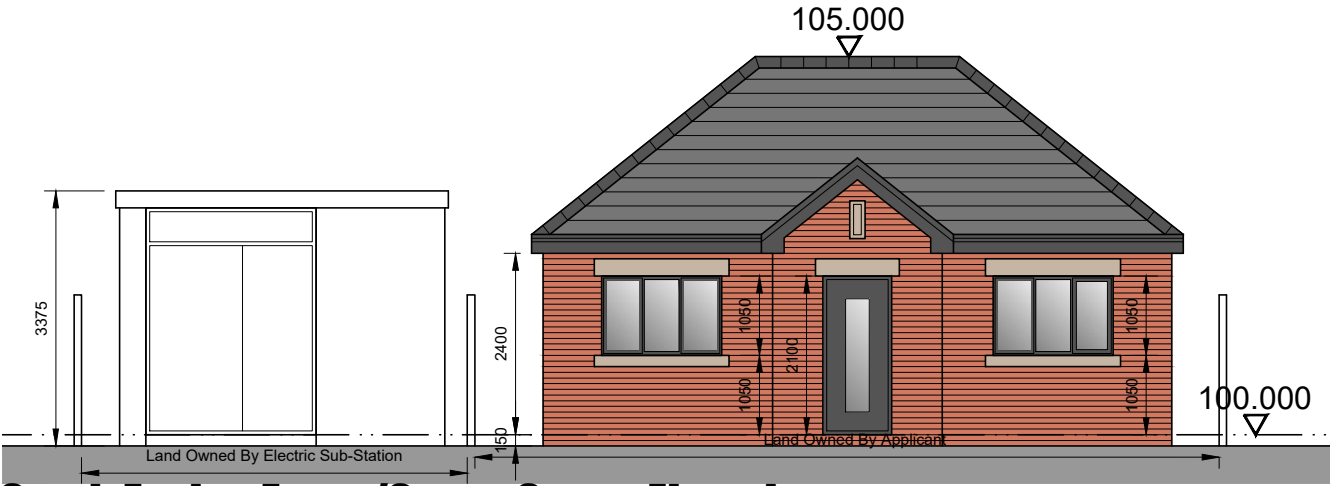


South Facing Front /Street Scene Elevation

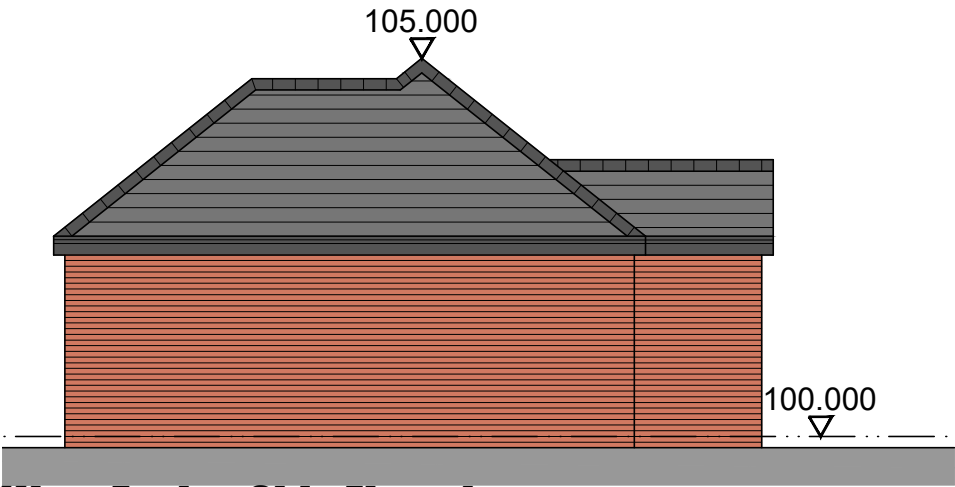

West Facing Side Elevation

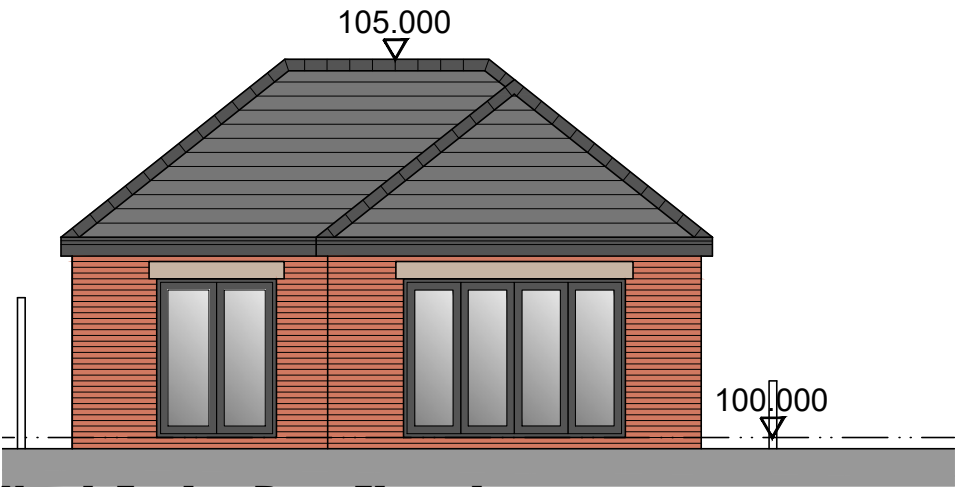


North Facing Rear Elevation

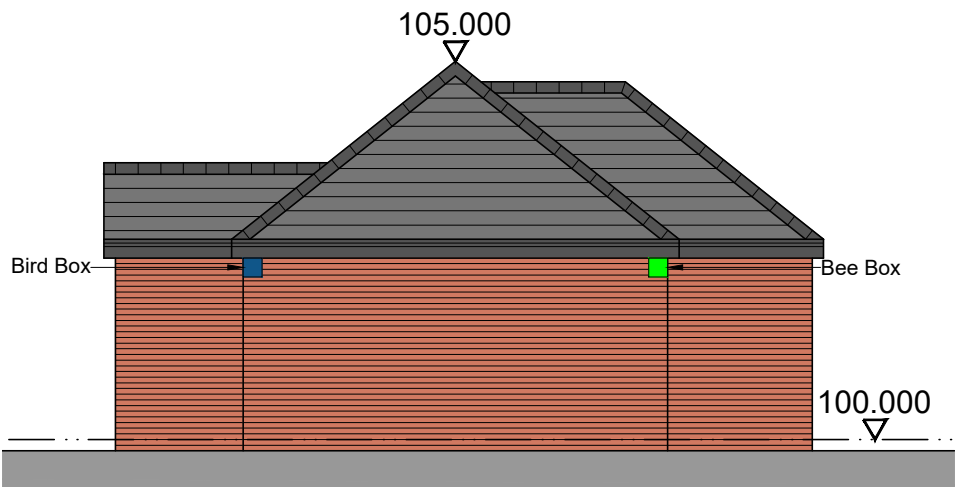

East Facing Side Elevation

Elevational Finishes

Brickwork	Red multi to match adjacent houses.
Pitched Roof	Grey imitation slate roof tiles
Cills And Heads	Stone
Windows and Doors	Black Upvc
Rainwater Goods	Black Upvc
Soffits and Fascias	Black Upvc

 

SCALE 1 : 100

Conway Architectural Design shall have no responsibility for any use made of this document other than for that which it was prepared and issued. This drawing should not be scaled. Work to figured dimensions only. All dimensions and levels to be checked on site. No building work is to be started until all relevant approvals are in place. Any discrepancies should be reported to Conway Architectural Design. This drawing should not be reproduced without written permission from Conway Architectural Design. **Standard Building Regs Notes are to be provided by Conway Architectural Design prior to a building regs application being submitted.**

Bio-diversity Enhancements

Bird Box - To be positioned between 1 and 3 metres off the ground.

Bee Box - To be positioned minimum 1 metre off the ground.

Conway Architectural Design

6 Conway Close
Alkrington
Middleton
Manchester, M24 1EW
E: conway-design@outlook.com

JOB TITLE :
ADDRESS :
DRAWING TITLE :
SCALE :
DRAWN : xxx

New Dwelling
Alkrington Hall Road North, Alkrington
Proposed Elevations
1:100 @ A3
DATE : 20.05.25

JOB NO./
DWG NO.

975-05