


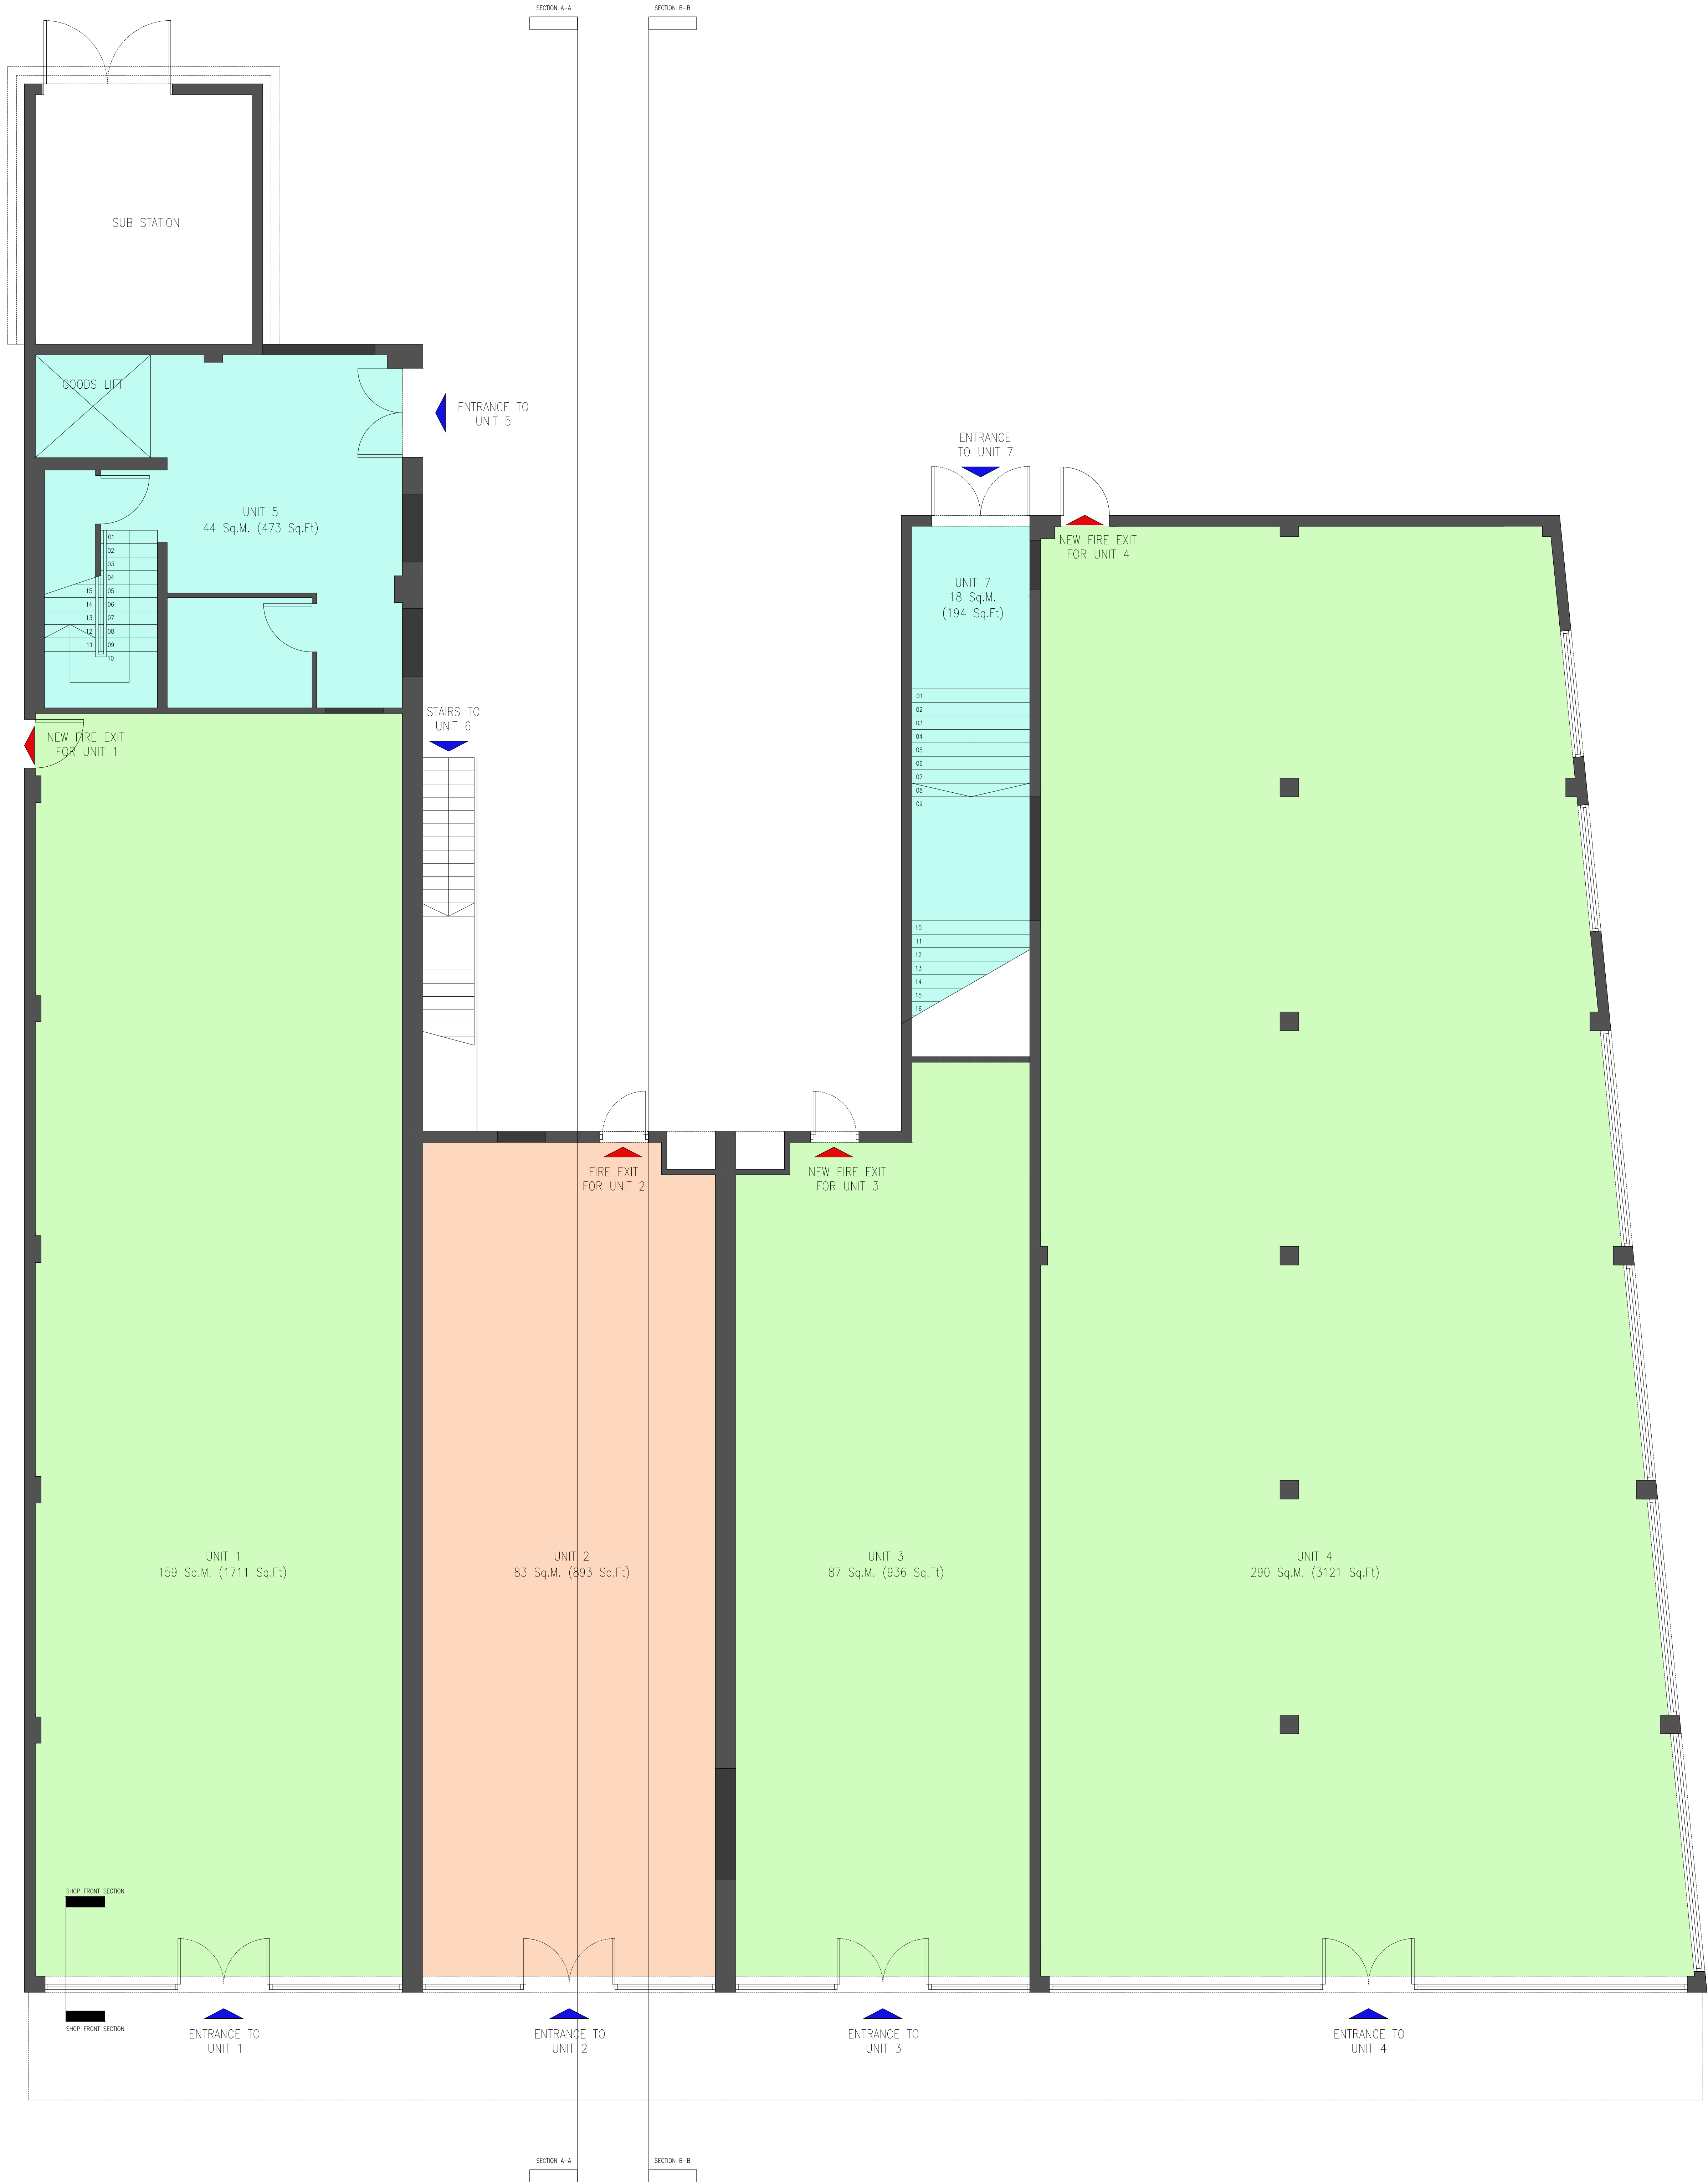

Client				
Middleton Investments (NW) Ltd				
Project				
5 Wood Street, Middleton, M24 4DH				
Drawing Title				
Existing Ground Floor Plan				
Drawn	Checked	Paper Size	Scale	Date
PL	PL	A0	1:50	AUG 2022
Project No.	22 - 176	Drawing No.	00-03	Revision

