


Notes: Do not scale from this drawing. This drawing is to be read in conjunction with all relevant design team specifications and drawings. All dimensions are to be checked on site prior to commencement of work any variations to be notified to the Project Architect. All components and materials are to be stored, protected, handled and installed in accordance with the manufacturer's recommendations. ©Harry Walters & Livezey Ltd


Street Elevation – Smithy Bridge Road




South East Elevation

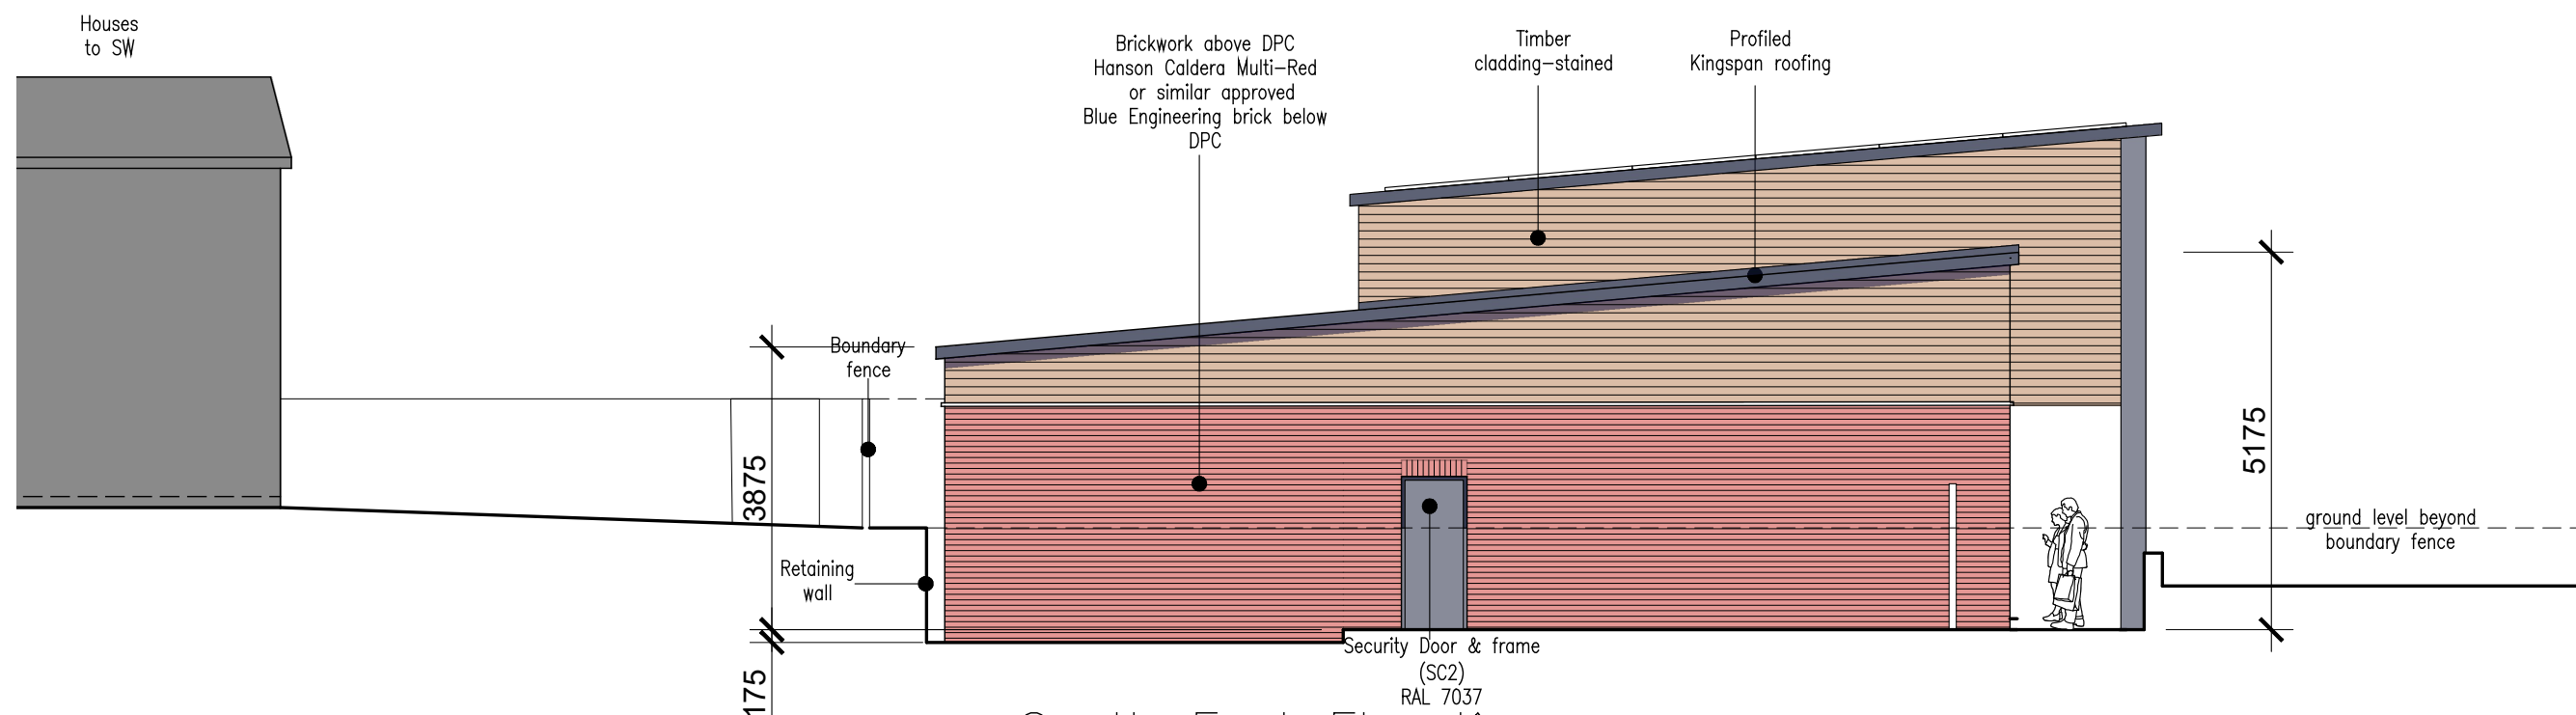



North East Elevation

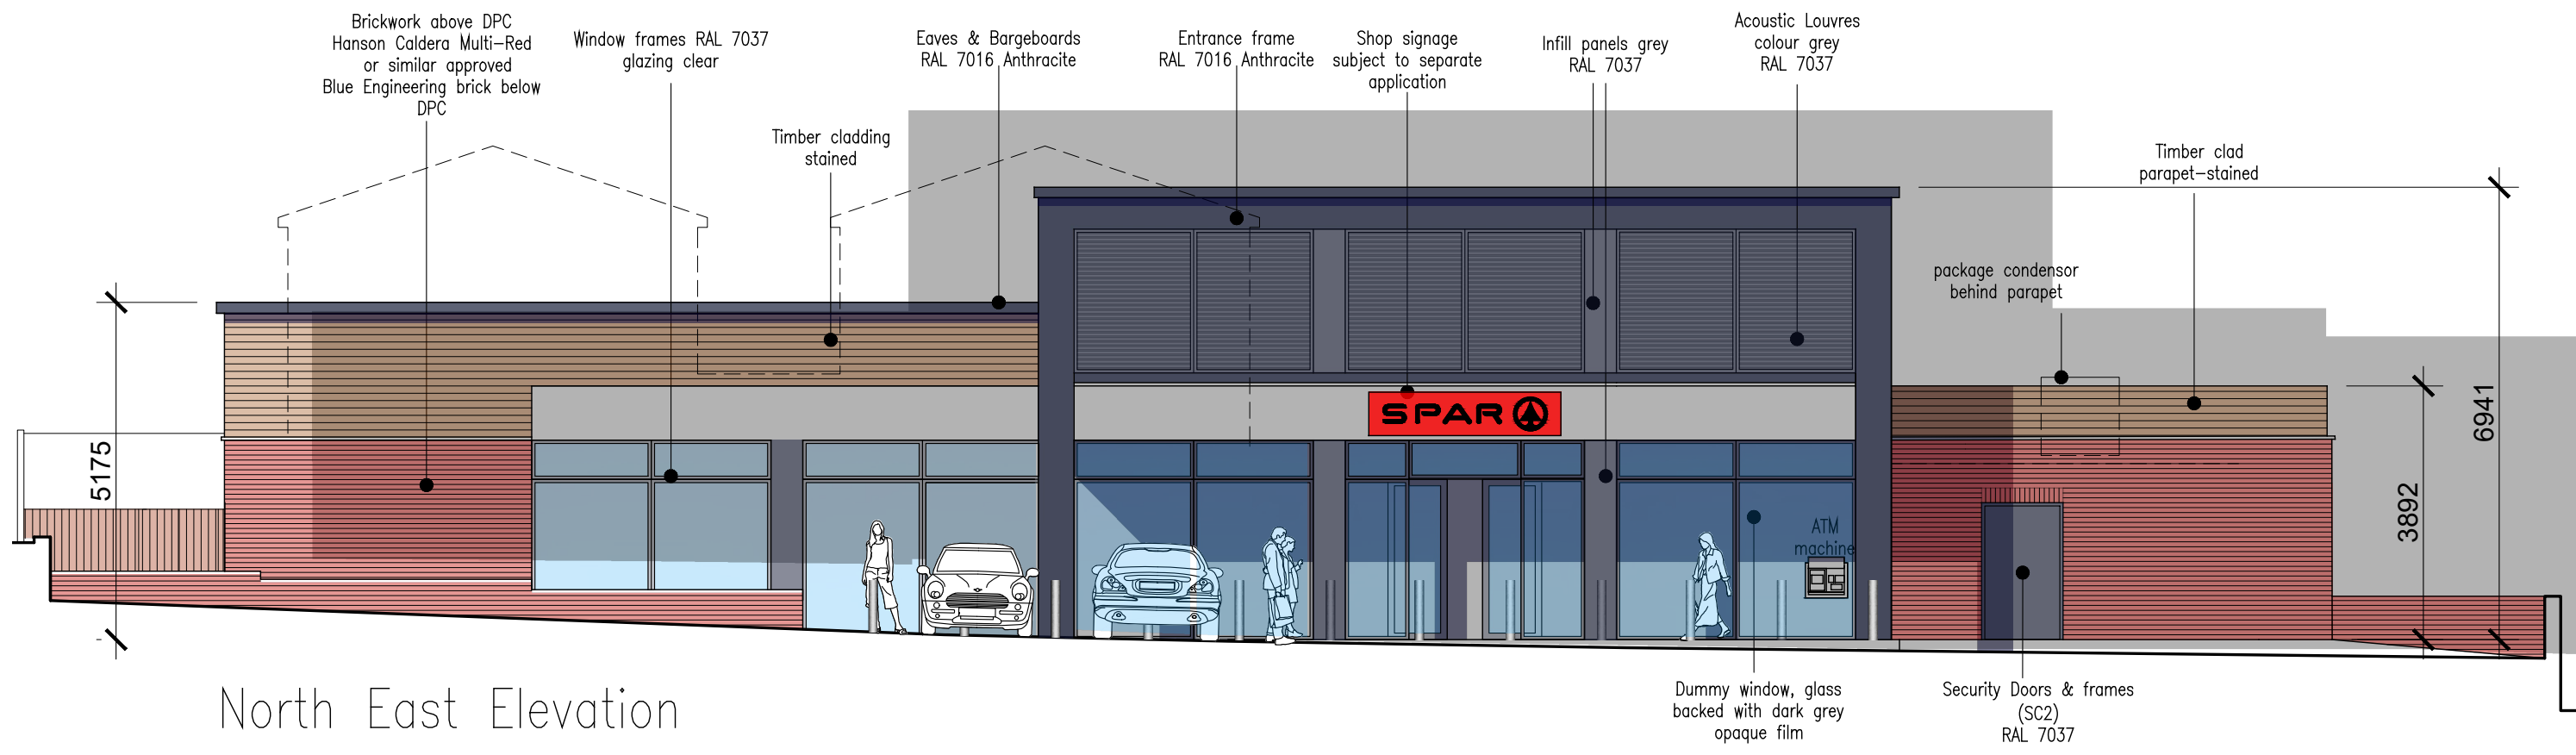


South West Elevation

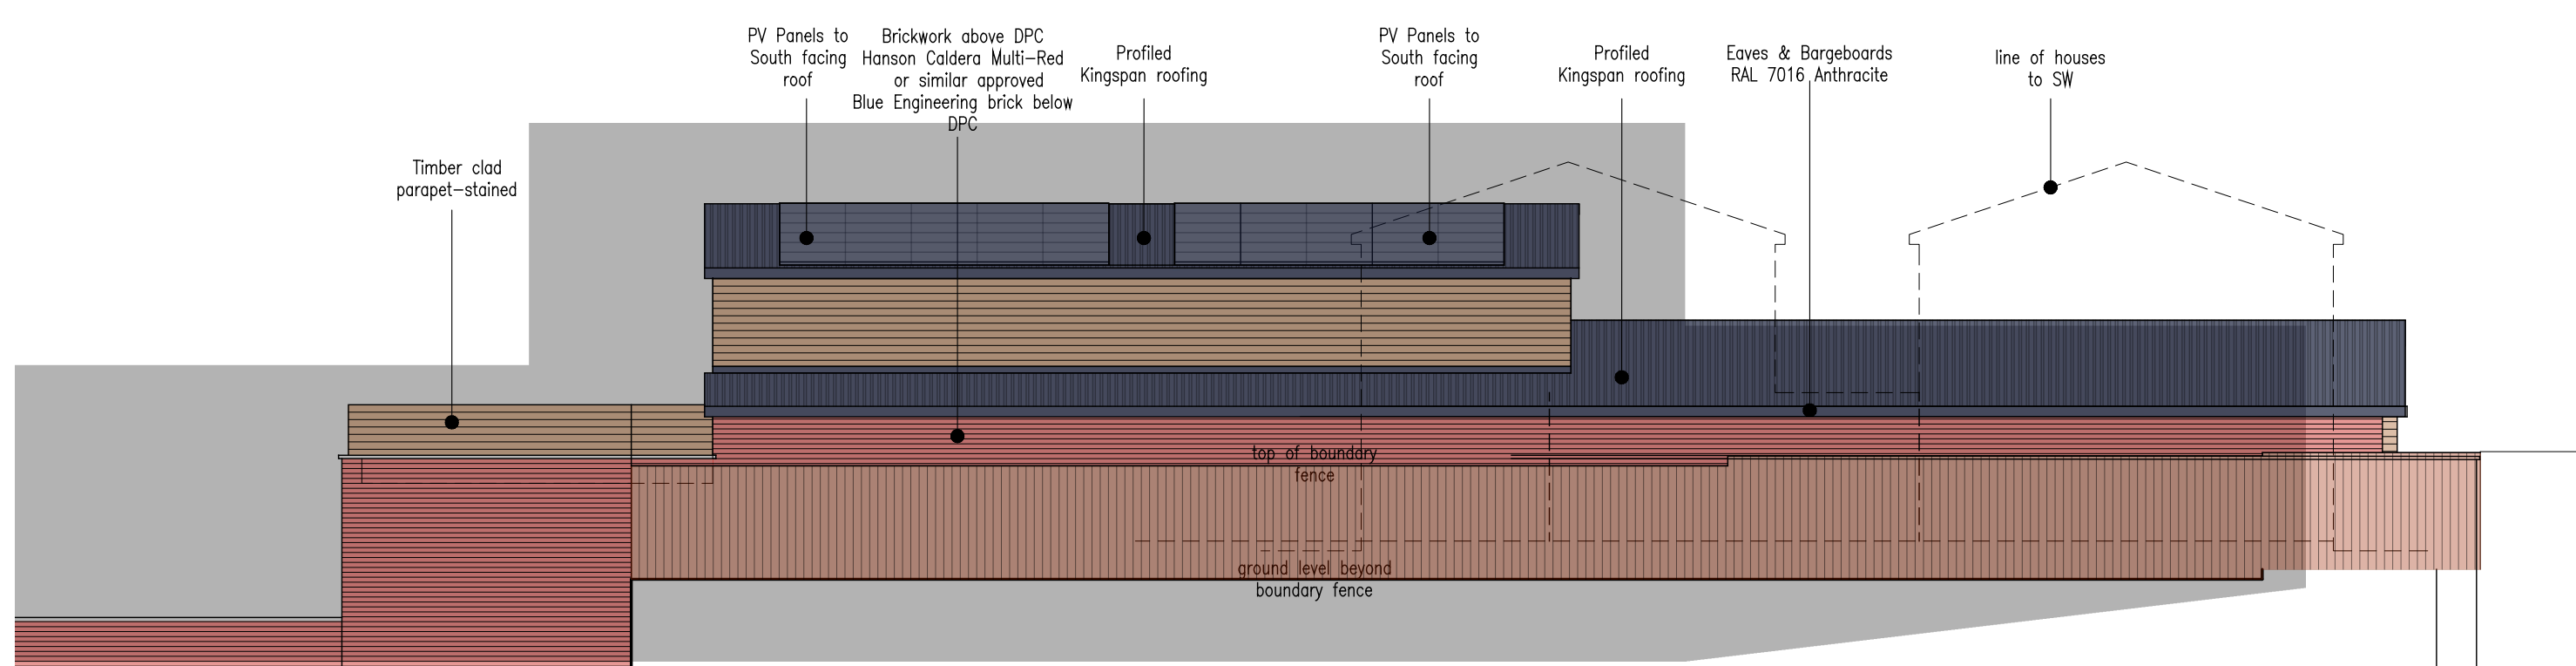


North West Elevation

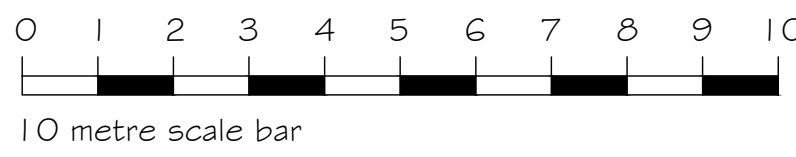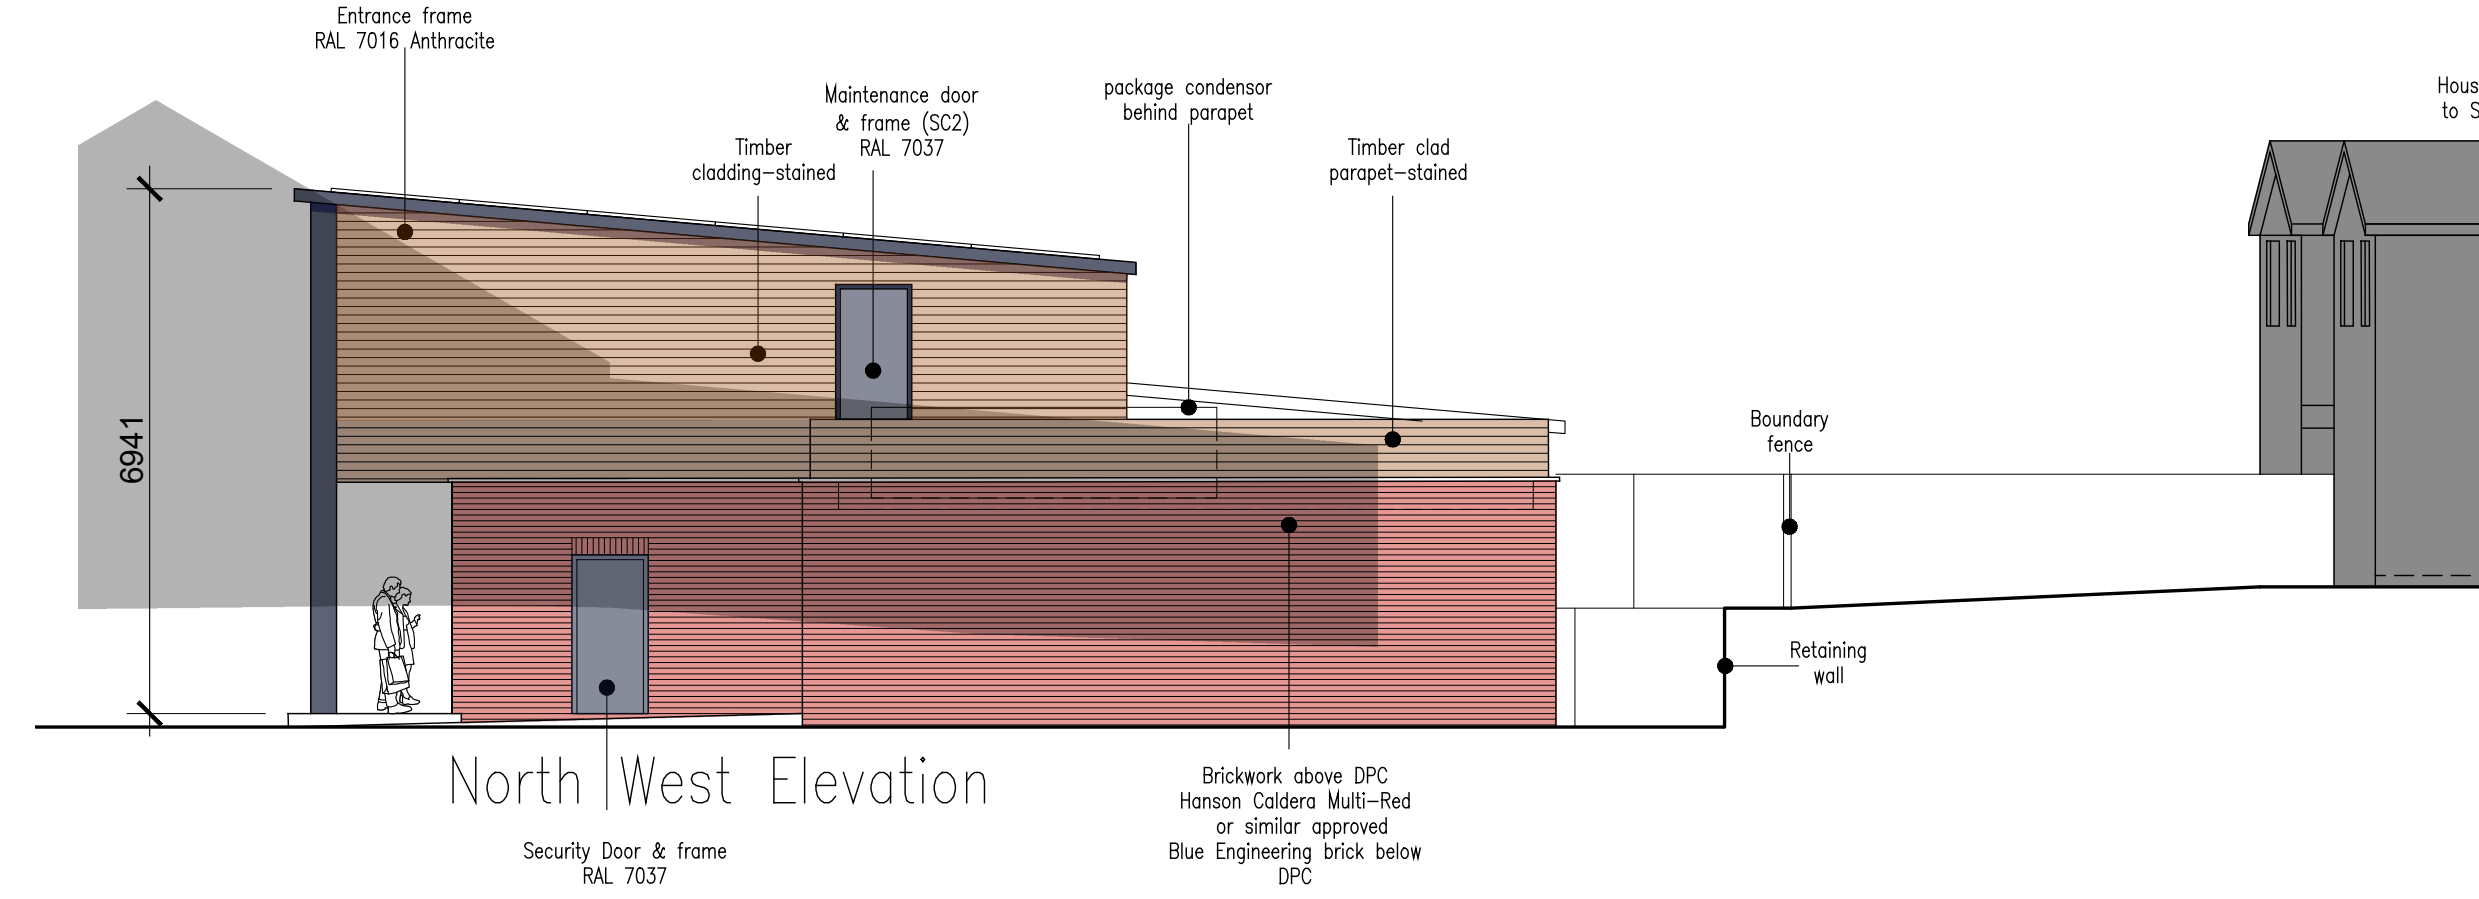


Section A-A

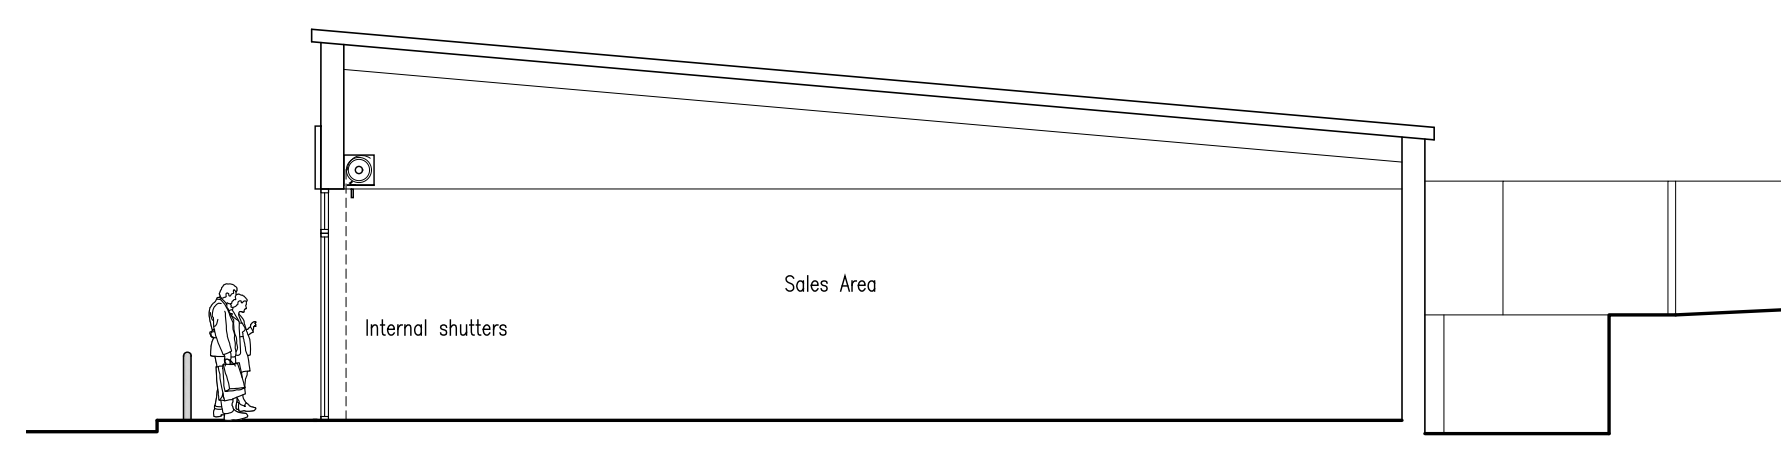

Section A-A

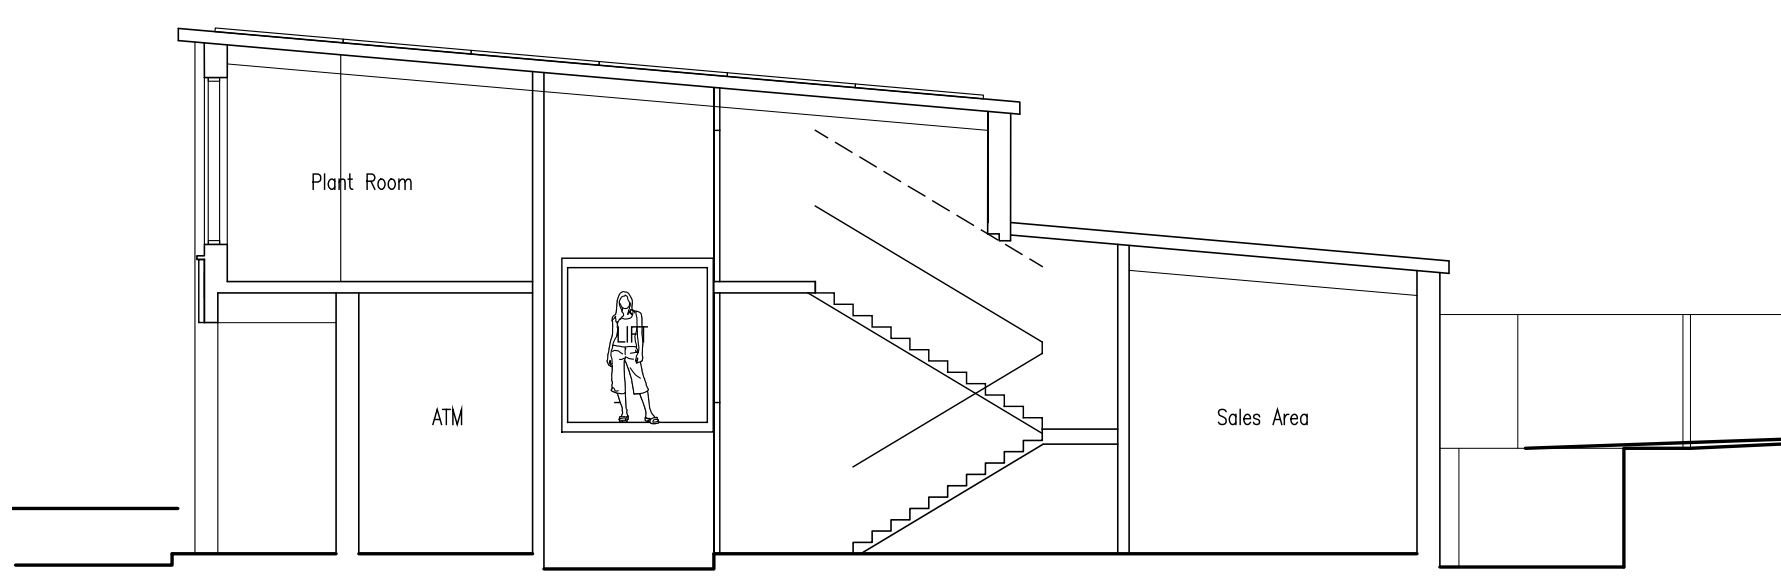

Section A-A

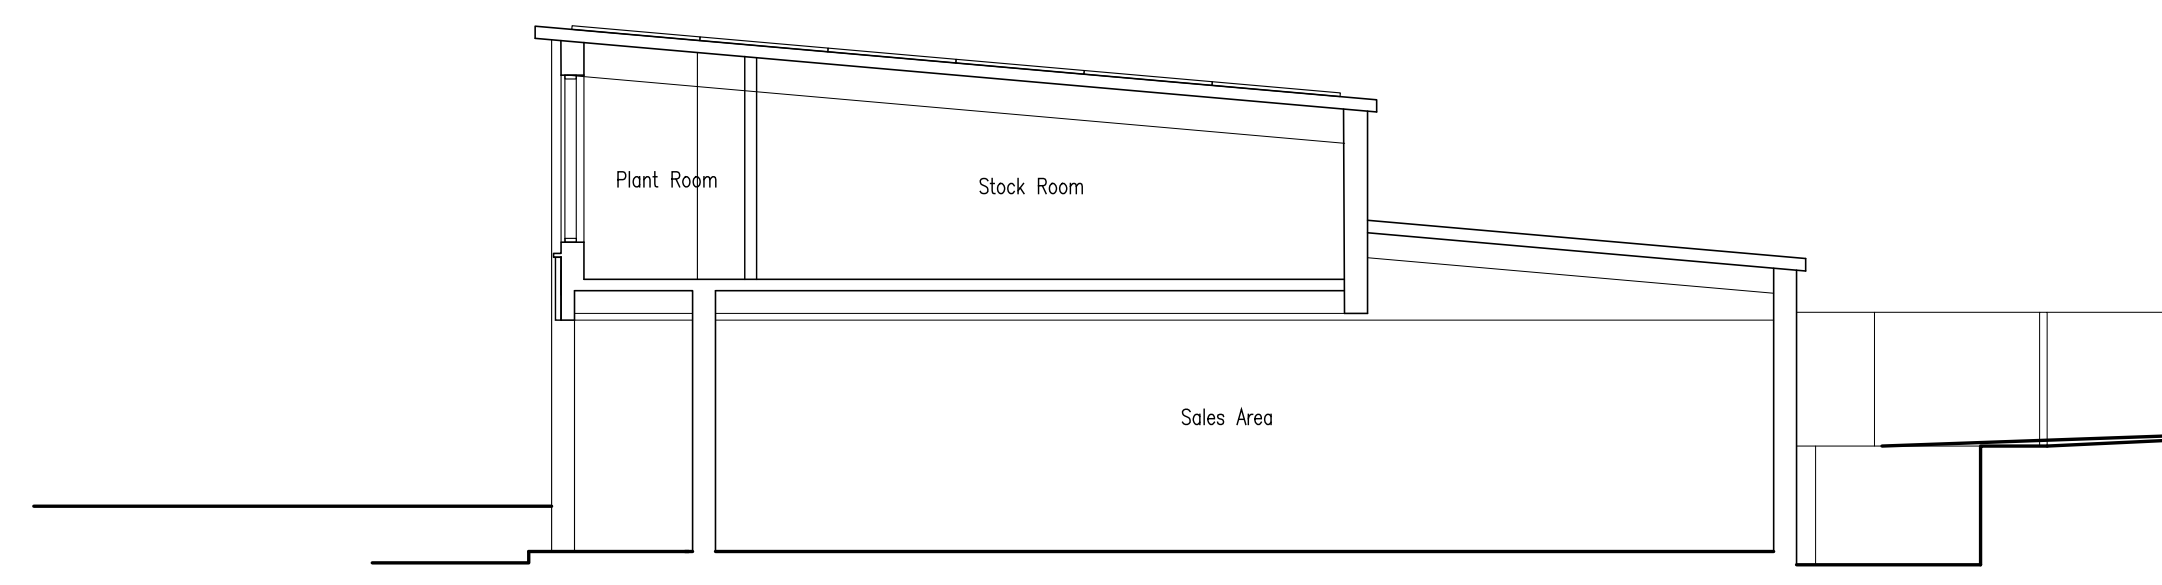

CLIENT	James Hall & Co Ltd	PROJECT NAME	Smithy Bridge Road, Littleborough.
DRAWING NAME	Elevations and Sections Exg overlay	SCALE	1:200 @ A2
DATE	Dec 2022	DWG No	27
JOB NUMBER	2016-333	REV No	PP1
Registered Office	James Hall Spar Distribution Centre Bowland View Fulwood • Preston • Lancashire • PR2 5QT • Company No: 06238823	K.M. McFadyen, Dip. Arch. R.I.B.A.	Tel No: 01772 706696 Email: office@HWL1.com