




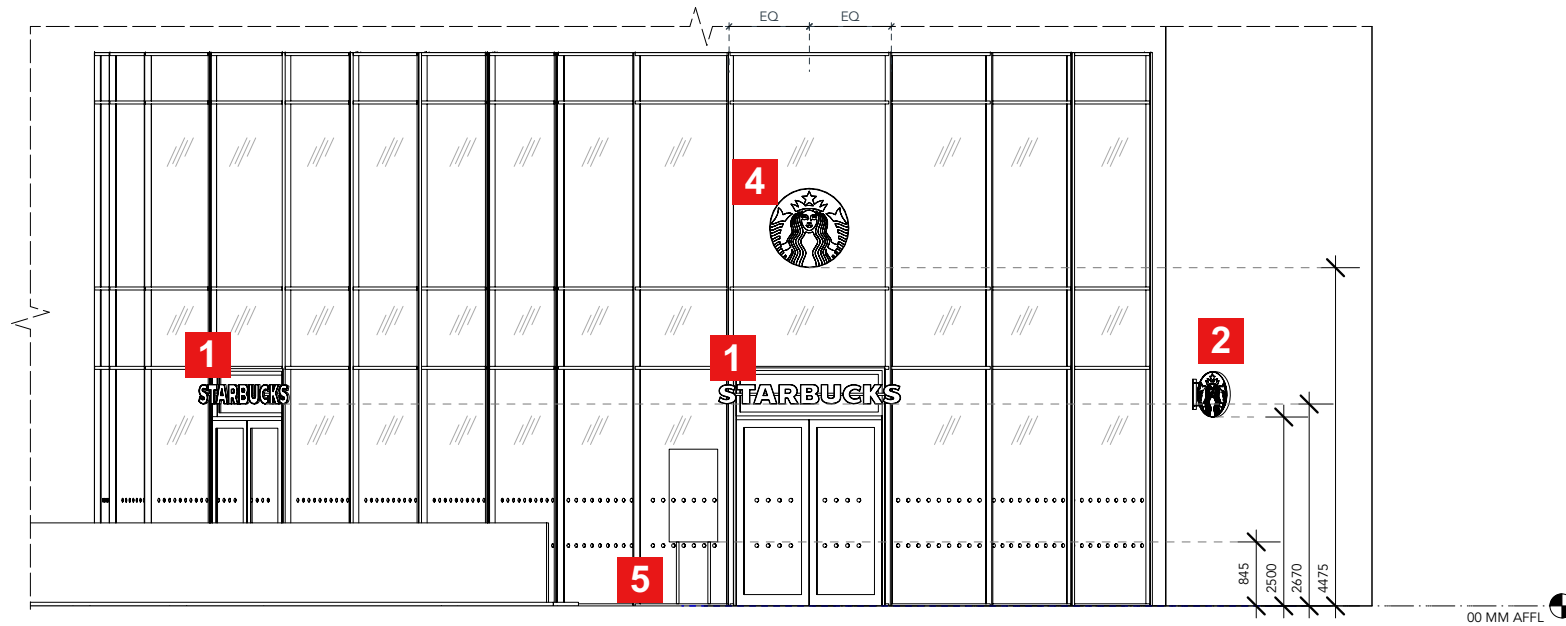

1 FRONT ENTRANCE ELEVATION
Scale: 1:100

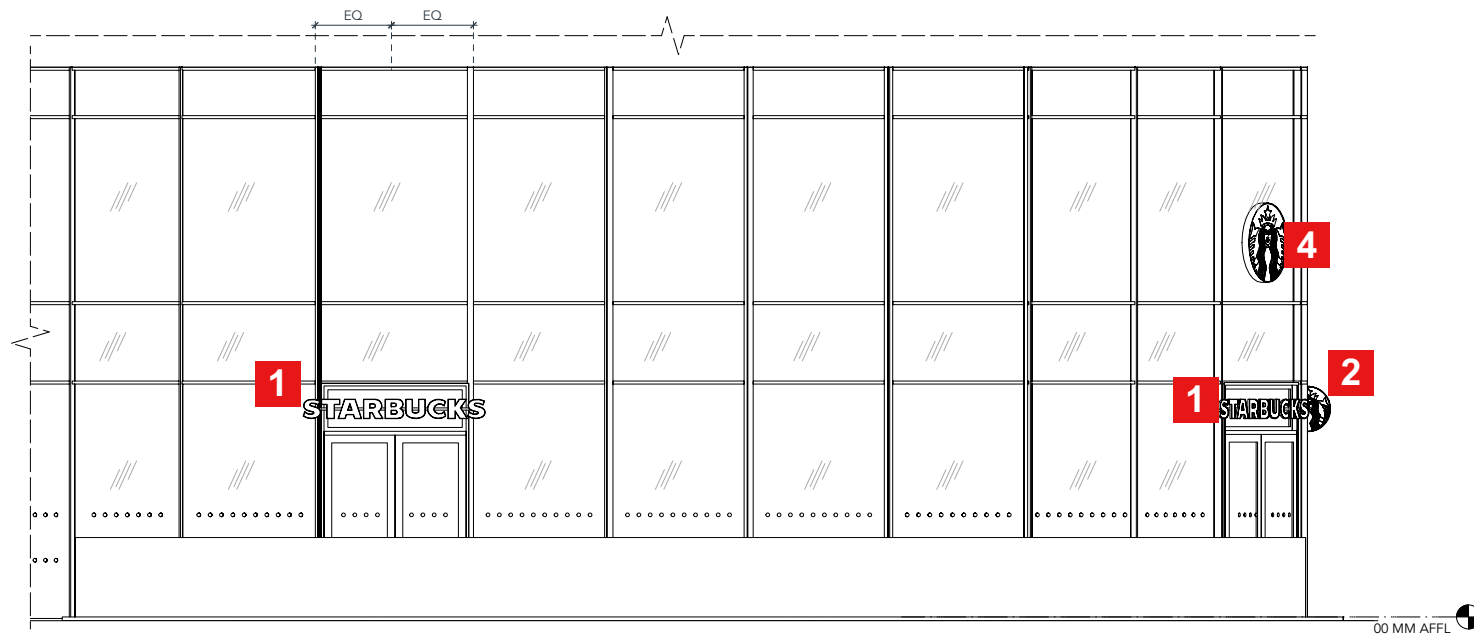

2 SIDE ENTRANCE ELEVATION
Scale: 1:100

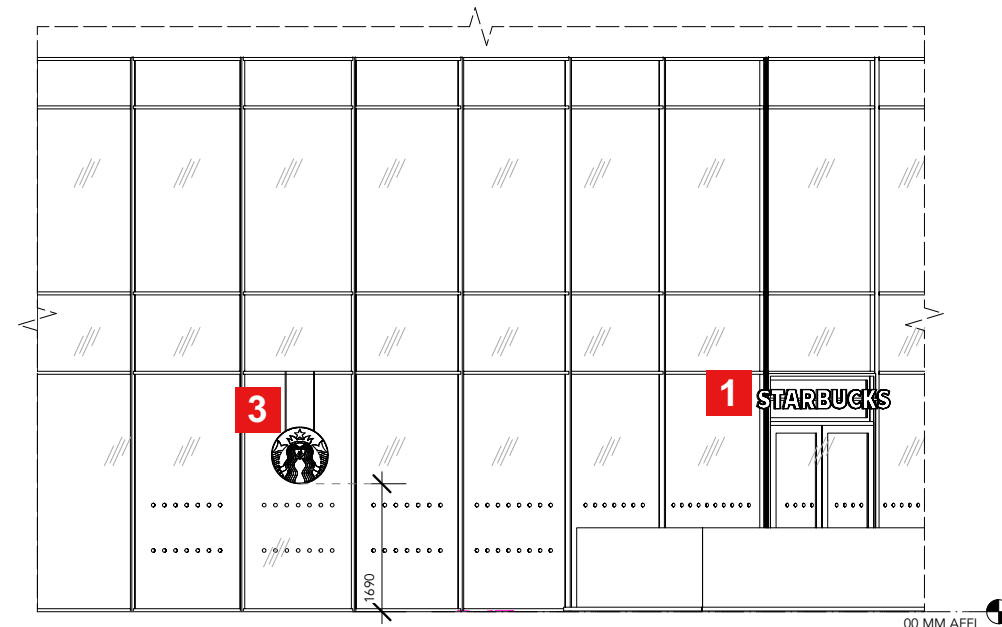

3 SIDE ELEVATION
Scale: 1:100

architecture design limited

The Fitted Rigging House,
Anchor Wharf,
The Historic Dockyard,
Chatham, Kent, ME4 4TZ

+44(0)1634 791166

www.adesign.ltd

   /adesignlimited
registered in England and Wales, No.08419252

This Document and its design content is copyright ©. It shall be read in conjunction with all other associated project information including models, specifications, schedules and related consultant documents. Do not scale from documents. All dimensions to be checked on site. Immediately report any discrepancies, errors or omissions on this document to the originator. If in doubt ASK.

Drawn By : **Sam Nelson**

Checked By: **Matt Philips**

Client: **Starbucks Coffee Company**

Status: **Planning**

Site Address: **Riverside Shopping Centre,
Rochdale,
Manchester,
OL16 1BE**

Riverside Shopping Centre

Drawing No: **185.53 /03**

Issue Date: **20/03/2023**

Scale: **1:100 @ A3**

Exterior Elevations