



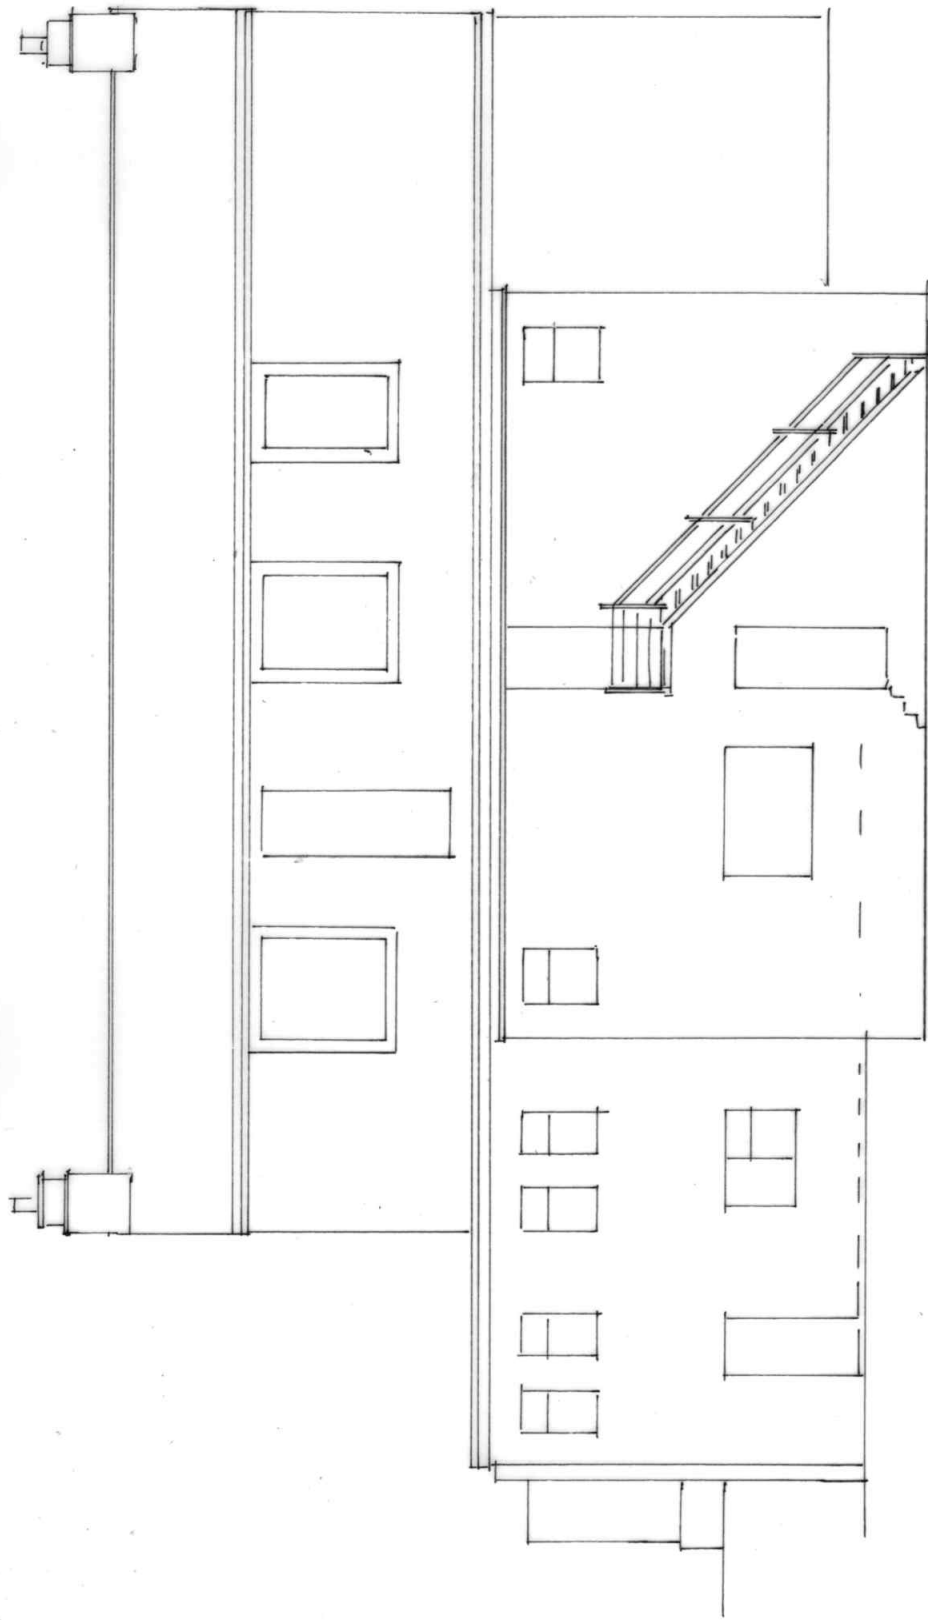

REAR ELEVATION
 SOUTH / EAST
 PROPOSED / EXISTING

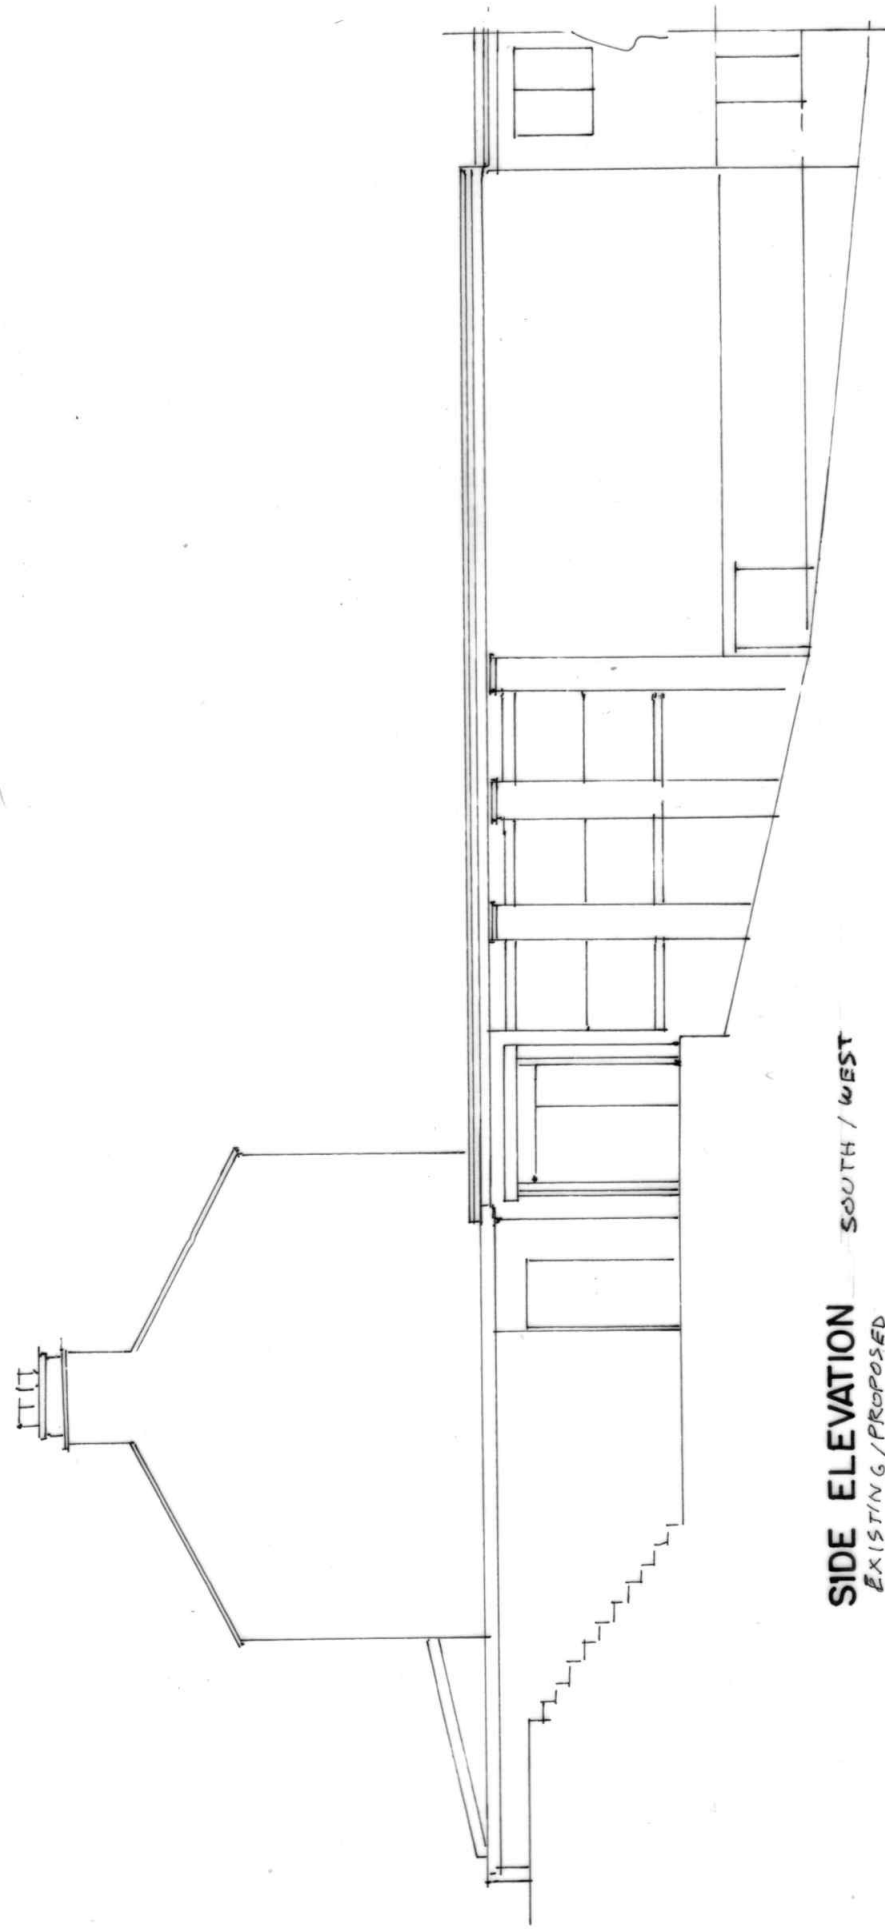

SIDE ELEVATION
 SOUTH / WEST
 EXISTING / PROPOSED

BUILDING DESIGN SERVICES	
M. FAROOQ	
418 Bury Road Rochdale OL11 5EU.	
Tel: 01706 712231 Mob: 07967605763	
PROPOSED CHANGE OF USE AT FIRST FLOOR FROM STORAGE SPACE INTO SELF-CONTAINED FLATS AT THAMIN RESTAURANT NEW ROAD LITTLEBOROUGH OL15 8PL	
For: Mr. ABDUL KAMAL	2167/4
Elevation	Scale 1:100