
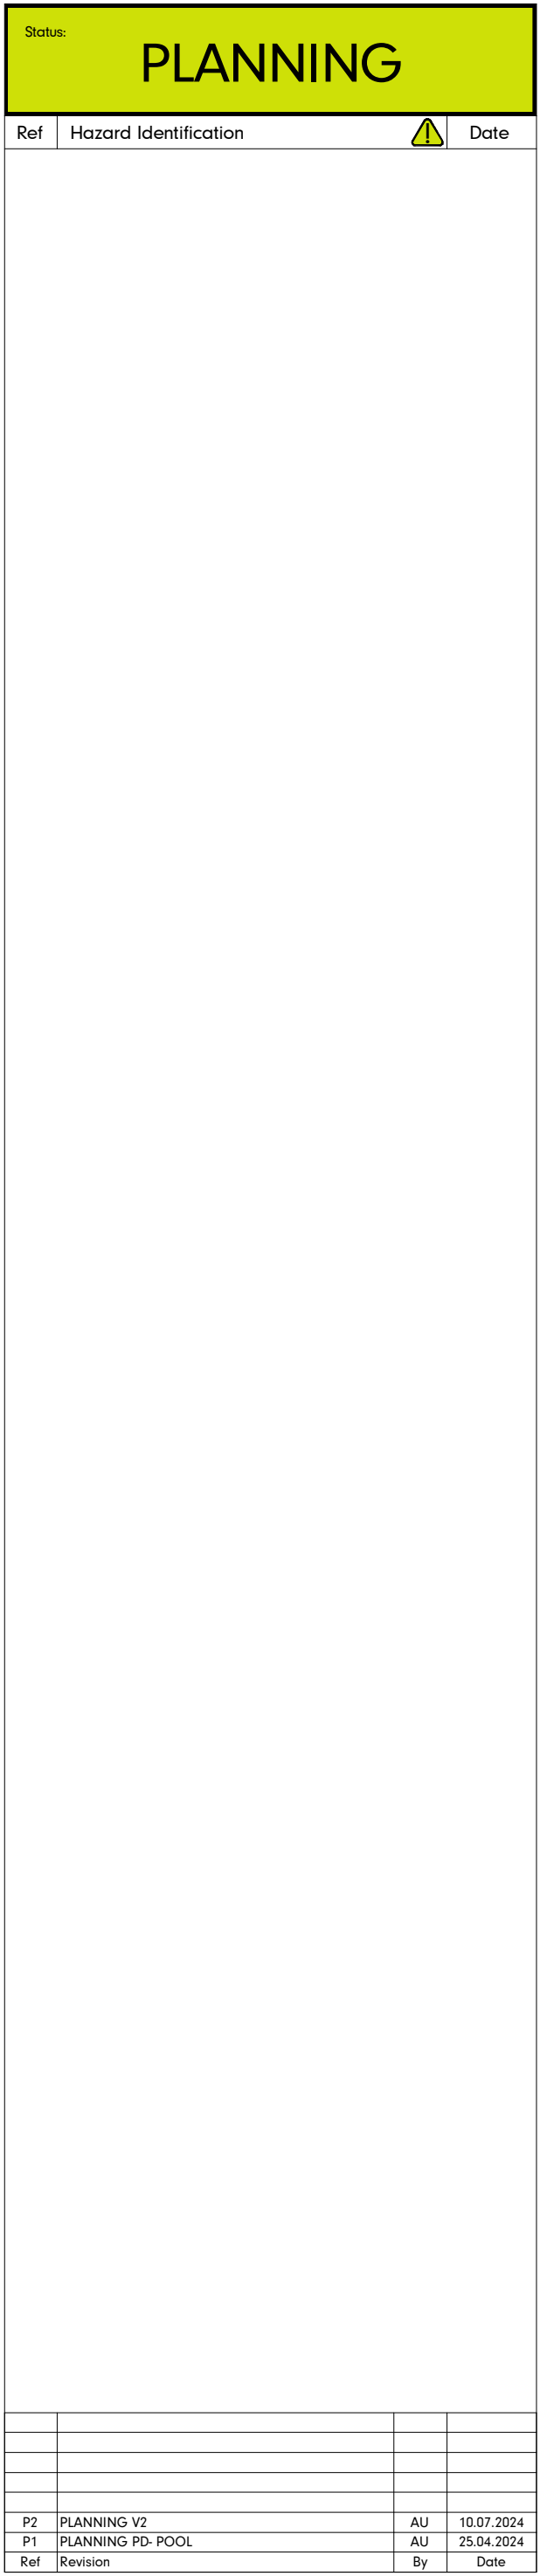


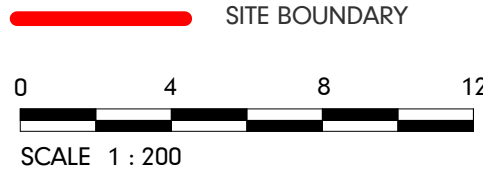

AU?

The Royal Mills, M4 5BA,
Manchester
architectureunknown.co.uk
info@architectureunknown.co.uk
0789 401 2780

sheet: PROPOSED SITE PLAN		
client: MARCEL DUFFY		
project: RAMSDEN HOUSE, M24 1ZB		
drawn by: PS	date: FEB 2023	size: A1
checked by: DK	date: APR 2024	
scale: 1 : 200	drawing no: 22.128.203	rev: P2