






FRONT ELEVATION

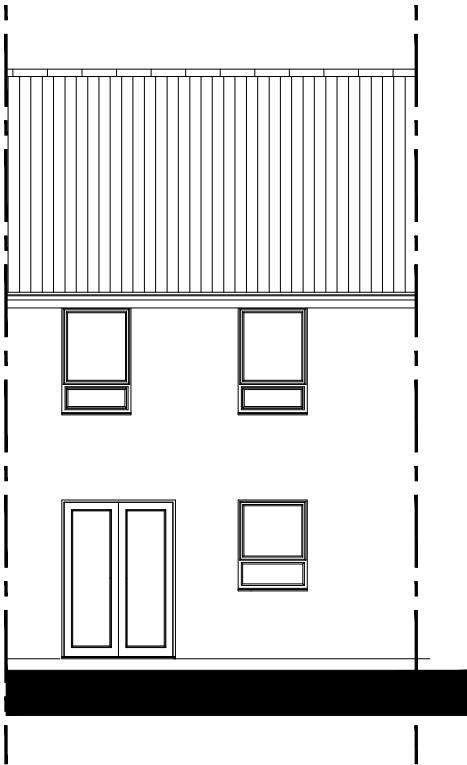


REAR ELEVATION

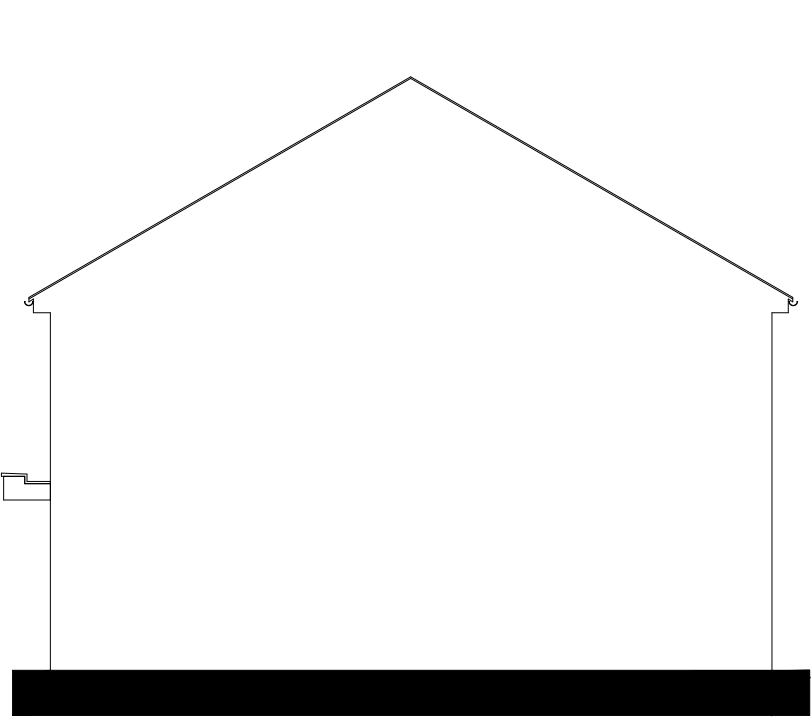


SIDE ELEVATION / SECTION

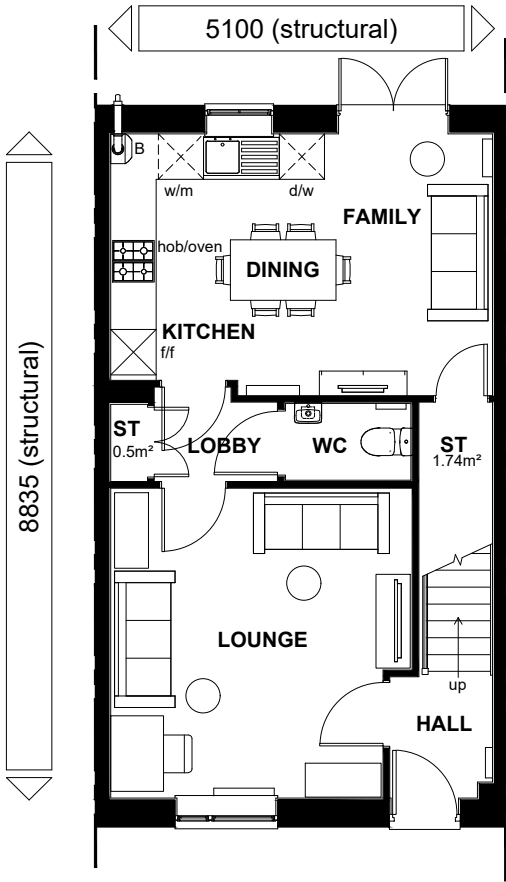

GROUND FLOOR PLAN

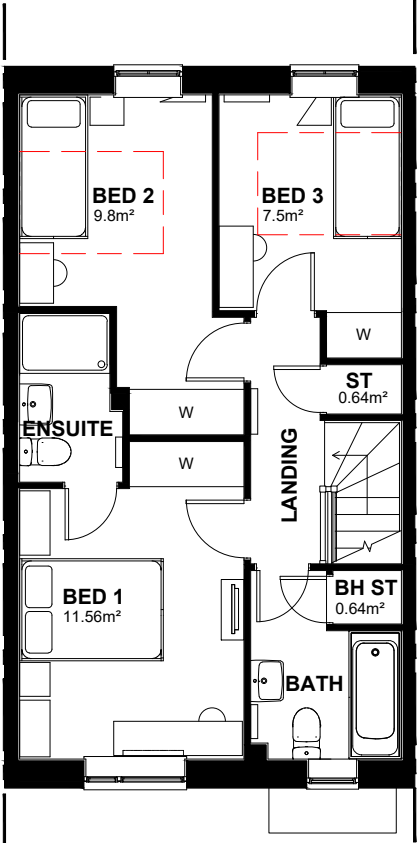

FIRST FLOOR PLAN

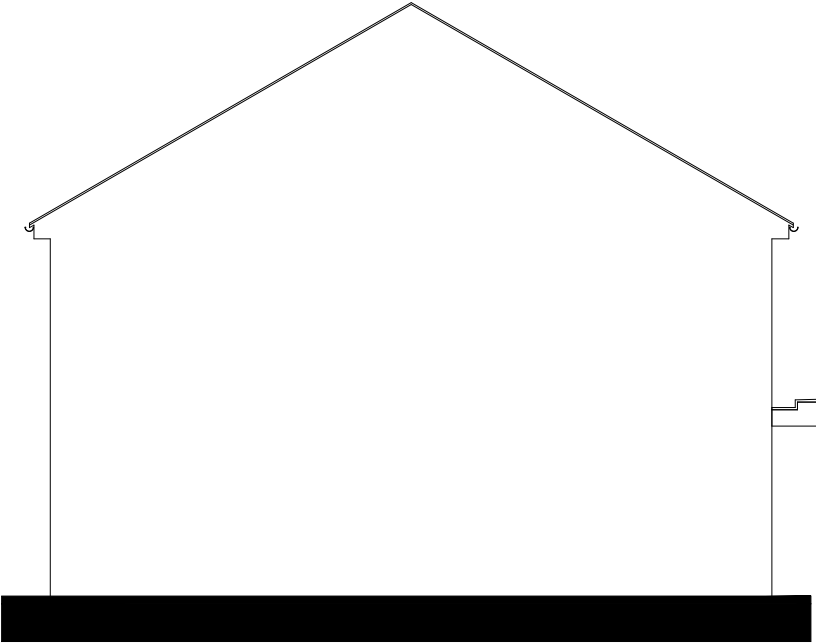

SIDE ELEVATION / SECTION

NDSS AREA REQUIREMENTS

BEDS / PEOPLE	REQ'D FLOOR AREA (FINISHED)	FLOOR AREA ACHIEVED (FINISHED)	REQ'D STORAGE AREA (FINISHED)	STORAGE AREA ACHIEVED (FINISHED)
3B / 4P	84m ²	88.72m ²	2.5m ²	3.58m ²

CAT 1 +
NDSS



BARRATT
DEVELOPMENTS PLC

Planning

* Denotes double bed/single could be placed within the room, but this will not comply with NDSS requirements.

WARNING TO HOUSE-PURCHASERS.

Buyers are warned that this is a working drawing and the contents of this drawing may be subject to change during the progress of the build process. The layout, form, content and dimensions specified are included for general guidance only. The finishes or features shown may alter in respect of individual properties. Whilst we make every effort to ensure our drawings are up to date there may be an unavoidable delay in updating these due to changes in regulations and/or re-planning. Purchasers are advised to check with the Sales Representative as to the current status of the drawing and to ensure that this drawing does not constitute a contract, part of any contract or warranty unless specifically incorporated into the contract. They should not be relied upon for the purposes of entering into a contract to purchase any property.

Sales Name: MEWSTONE (ELLERTON)

House Type Code: NMEW CL-1 ML00

Spec: AMBASSADOR Drawing No: 01 Date: JAN 23

Drawn: MDT Checked: MDT Scale: 1: 100

TOTAL FLOOR AREA : 970 Sq ft / 90.12m²