




NORTH ELEVATION (WEST STARKEY STREET)

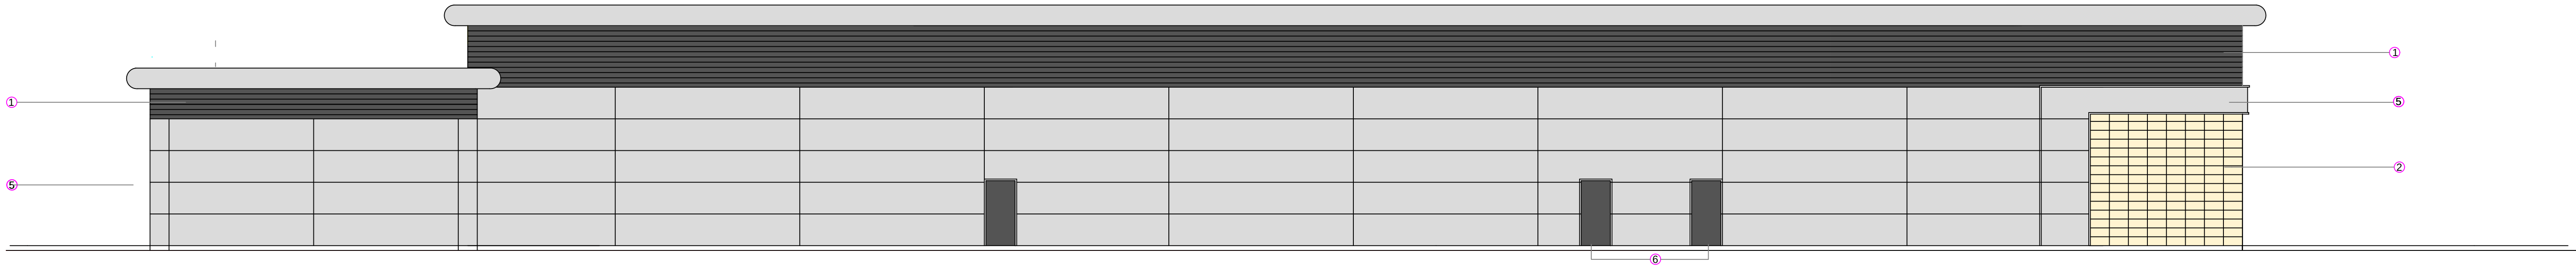


SOUTH ELEVATION (REAR OF UNITS)

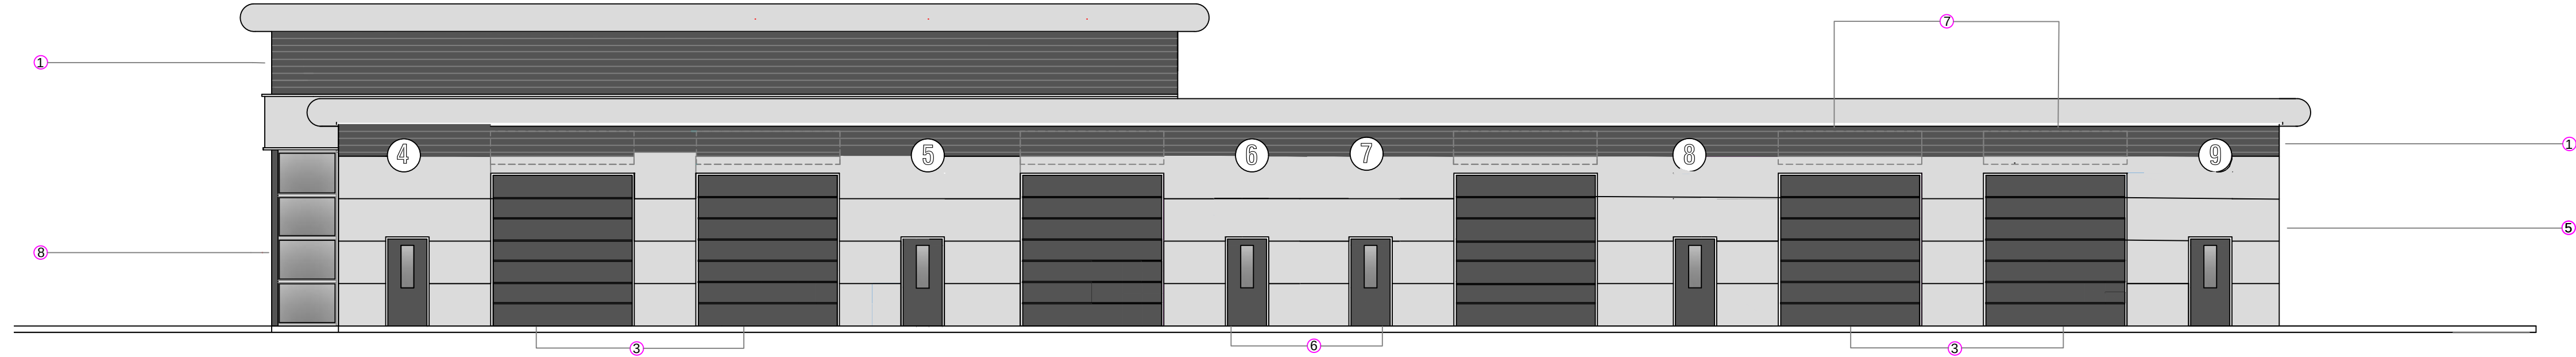

WEST ELEVATION (UNITS 4-9)

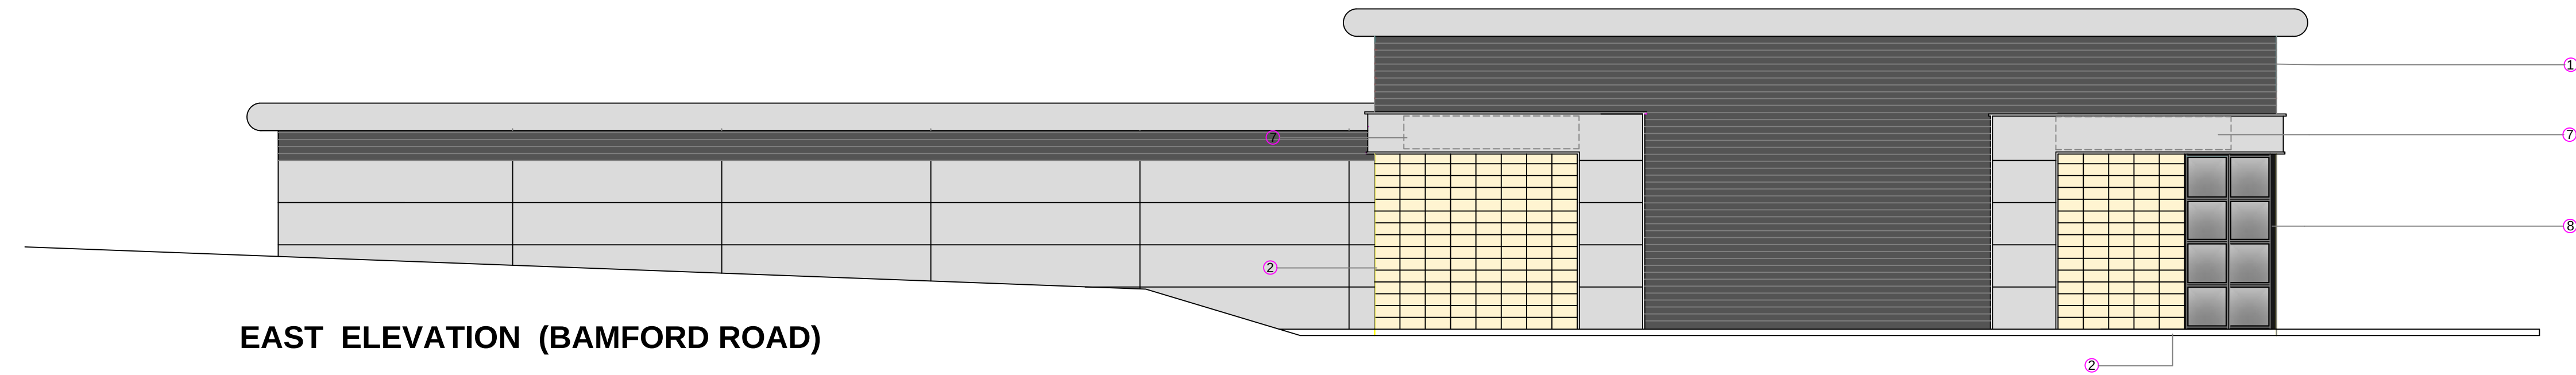

EAST ELEVATION (BAMFORD ROAD)

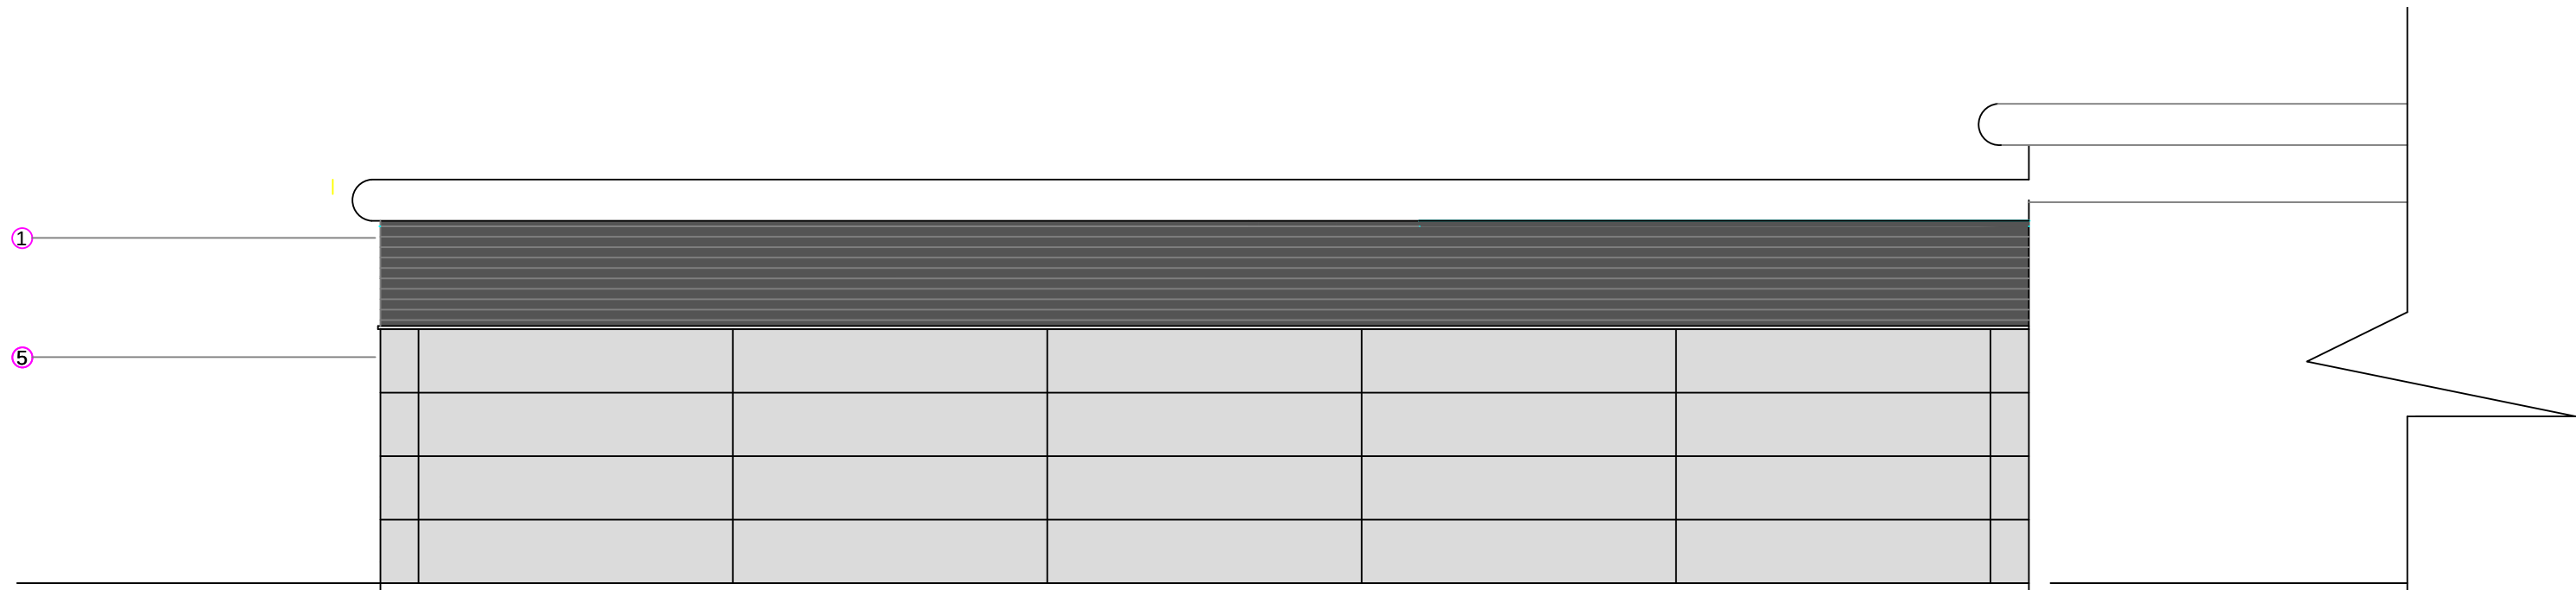

EAST ELEVATION (REAR OF UNITS 4-9)

- ① Kingspan Quadcore AWP Wall panels -Micro Ribs in Merlin Grey RAL 180 40 05
- ② Agrob Buchtal Keratwin 411-KT502 Ocker(clay colour) Ceramic Tile - RAL 1001
- ③ Electrically operated powder coated insulated sectional door - Colour RAL 180 40 05
- ⑤ Kingspan KS1000FL flat composite cladding panels with preformed corners -Goosewing grey
- ⑥ Factory finished steel personnel doors RAL180 40 05
- ⑦ Indicative location of signage (subject to future planning application)
- ⑧ Powder coated aluminum double glazed curtain walling Frame colour -Merlin Grey RAL 180 40 05

Figured dimensions to be used. Do not scale from drawing

A.	Inclusion of VE changes & confirmation of colours	AO	MP.	06.08.24	
Rev.	Revision detail	By	Chk.	Date	
 ROCHDALE BOROUGH COUNCIL PROPERTY & HIGHWAY SERVICES No. 1 Riverside, Smith Street, Rochdale, OL16 1XU Tel: (01706) 647474					
Client		ROCHDALE DEVELOPMENT AGENCY			
Project		MOSSFIELD SITE DEVELOPMENT			
Title		PROPOSED ELEVATIONS			
Drawn by	Date	Purpose of issue	Scale		
GB	MAY 21		1:100 @ A1		
Checked by	Date	Project No.		2003885	
Approved by	Date	Drawing No.		P-02	Rev B