
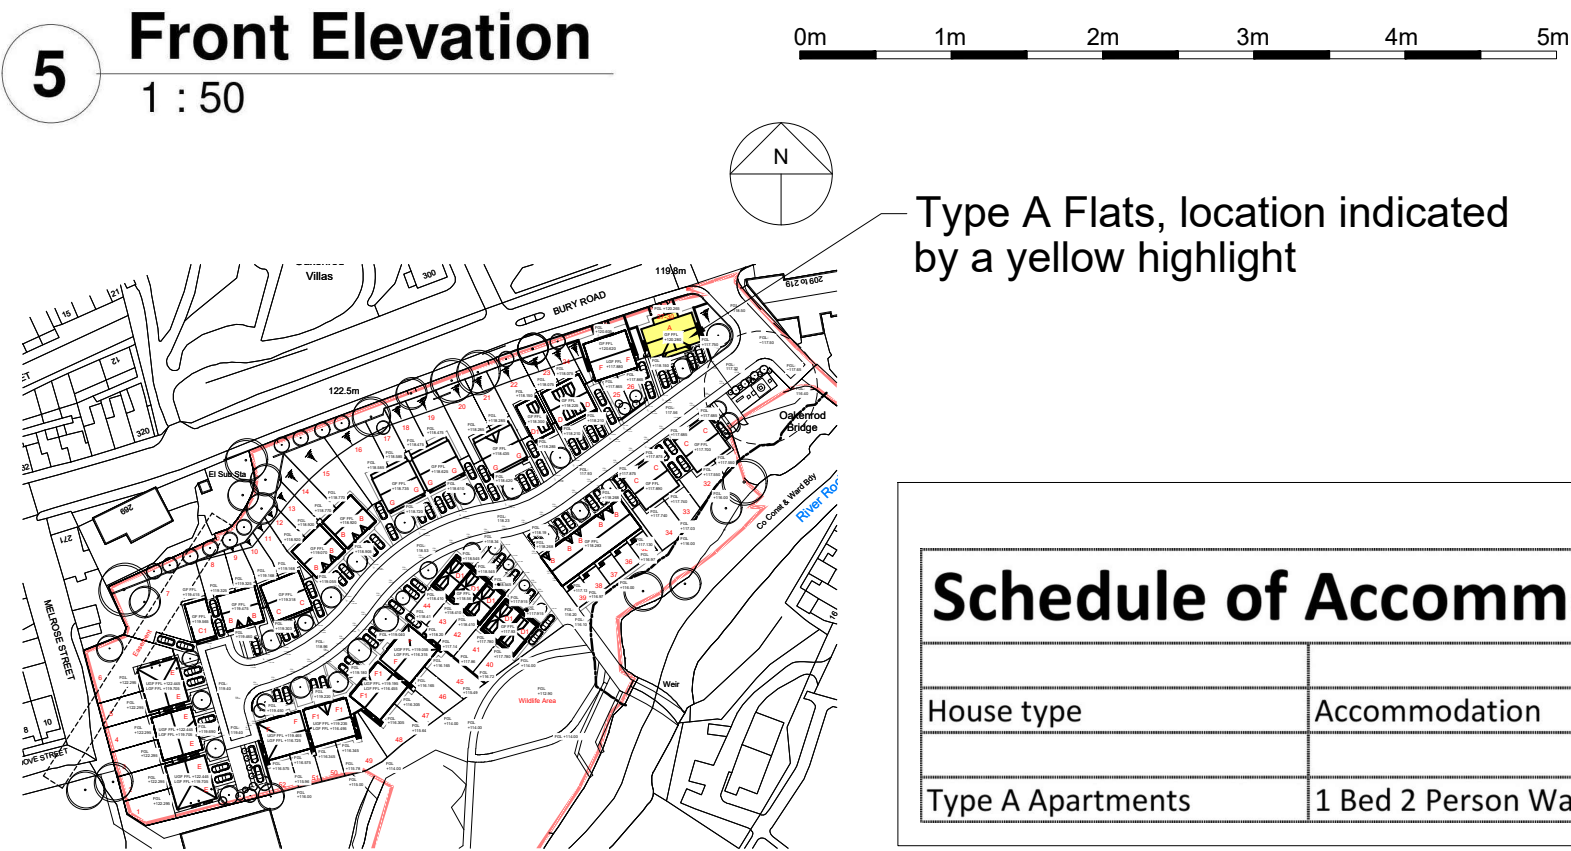


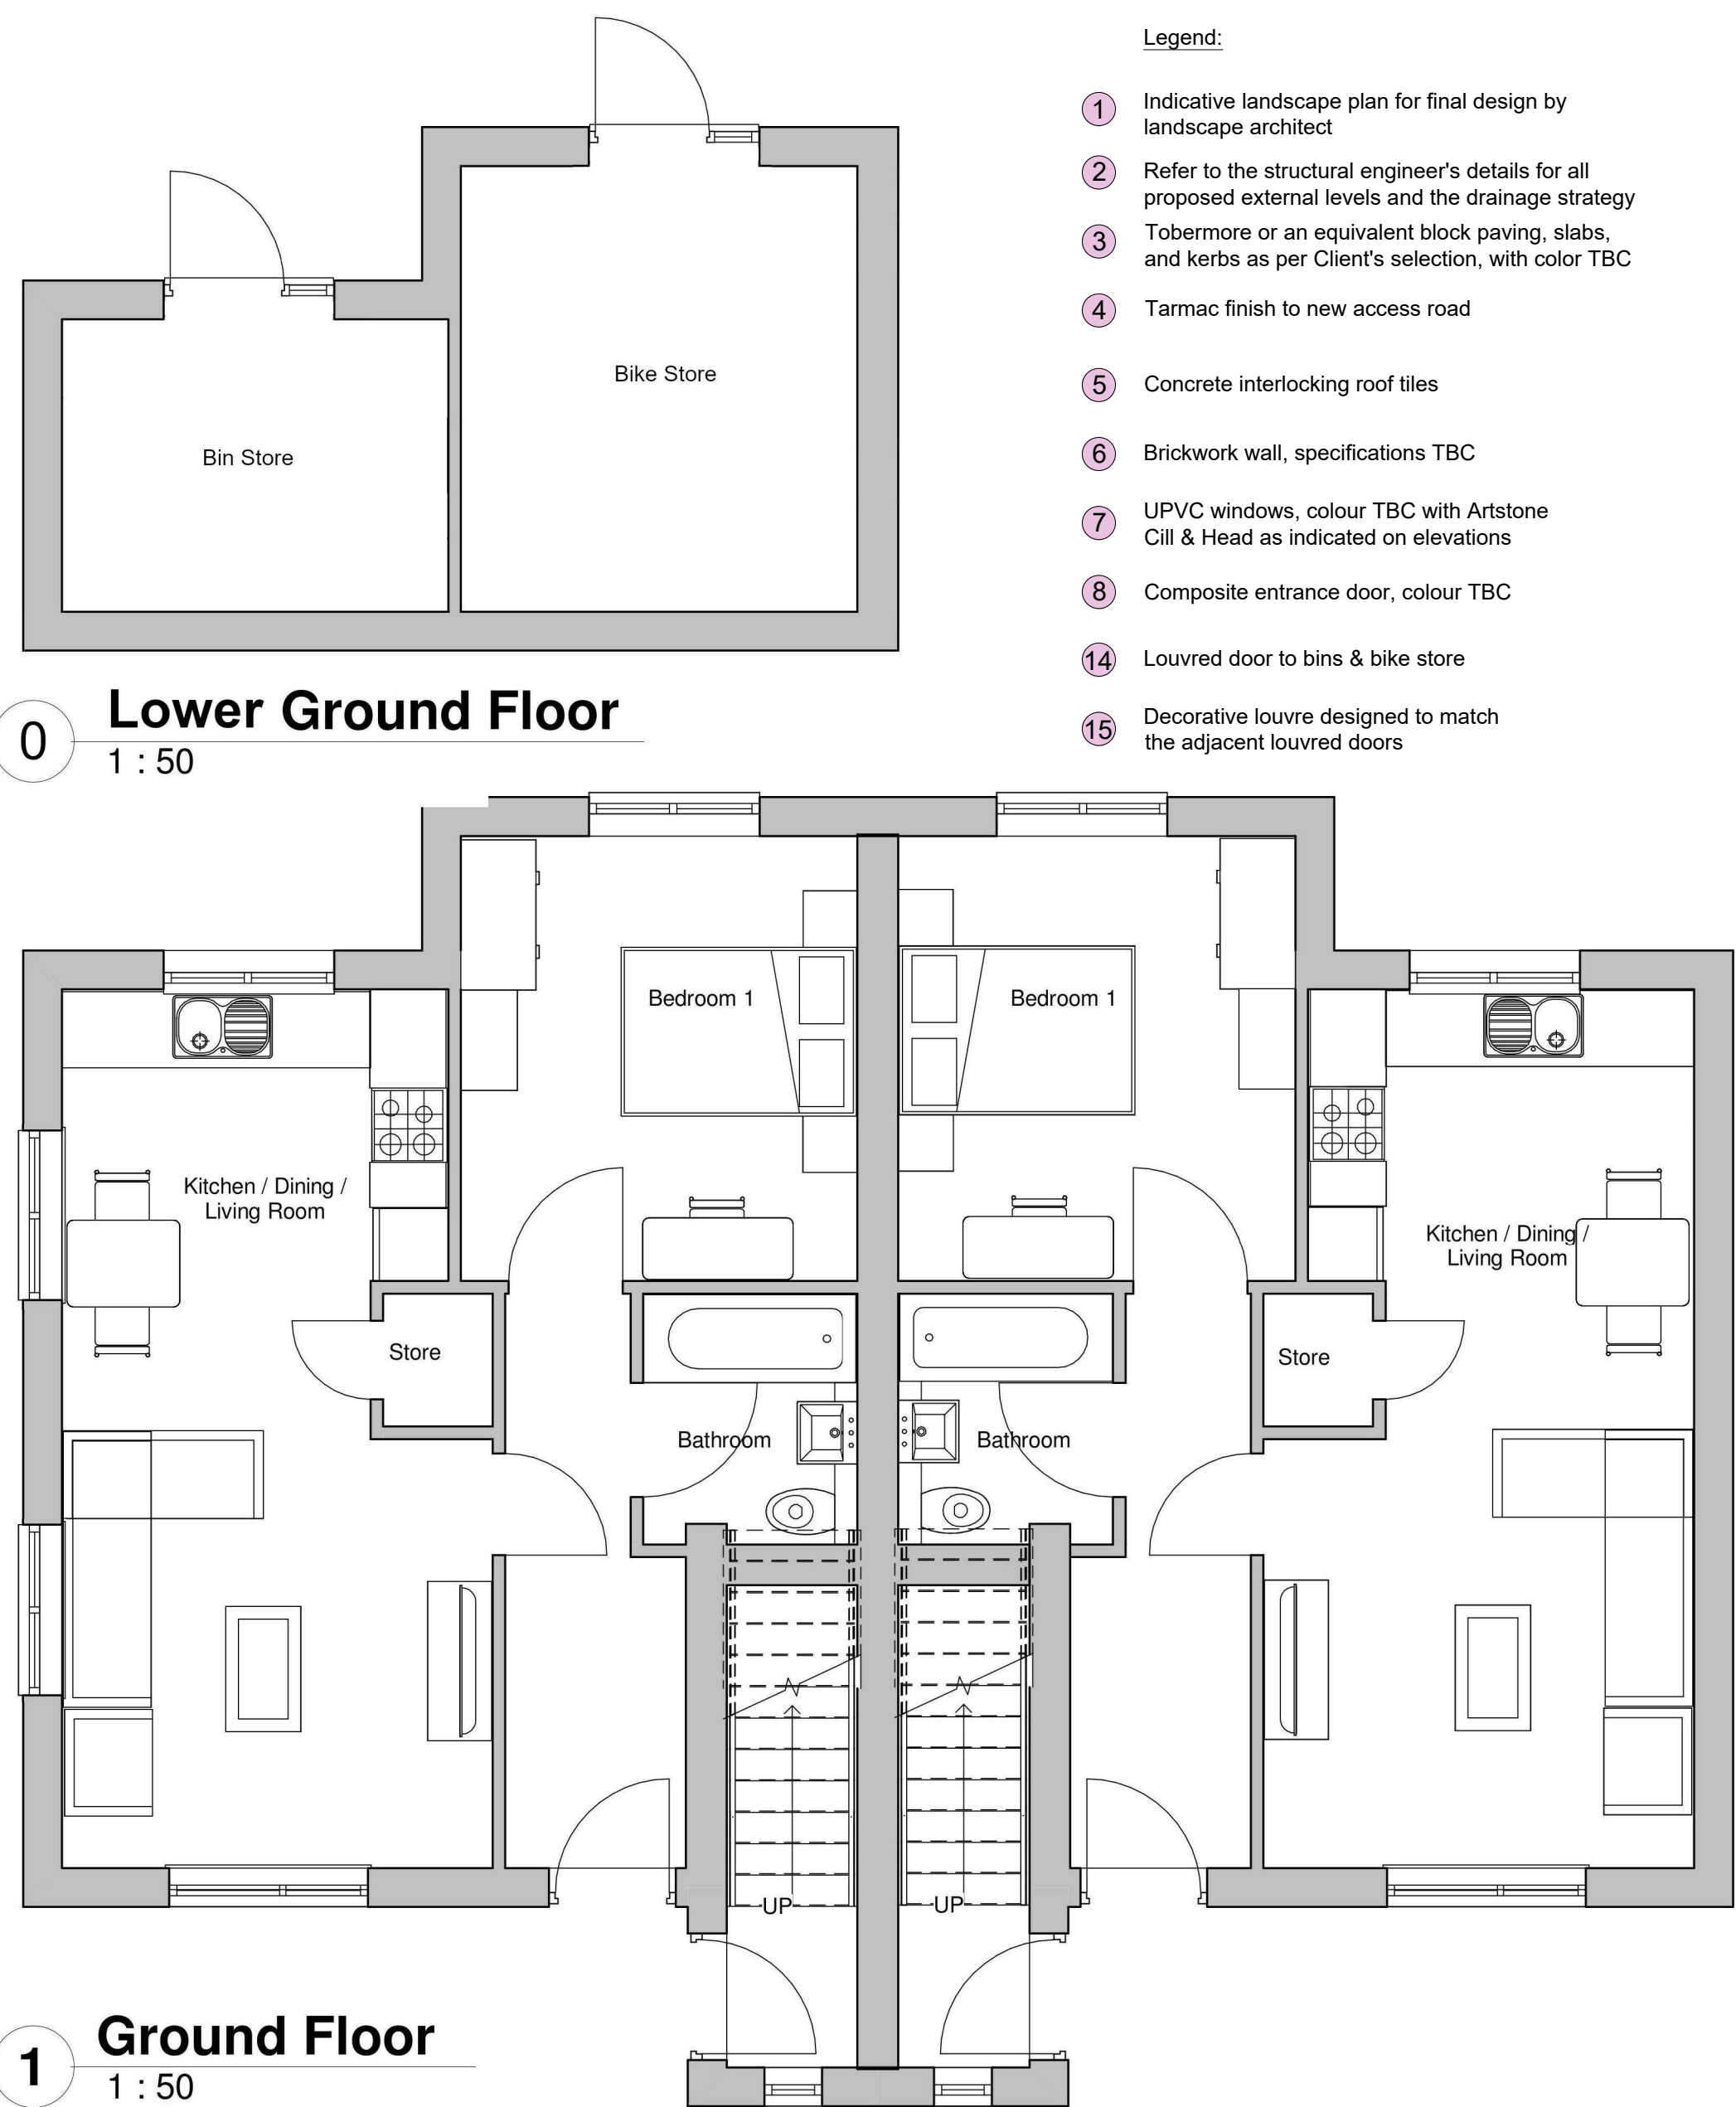

Schedule of Accommodation

House type	Accommodation	No.	sqm	sqft	No. storey	Integral Garage
Type A Apartments	1 Bed 2 Person Walk Up Apartments	4	45	484	1 Storey	No

Drawing Status:

PLANNING

REV	DESCRIPTION	CHECKED	DATE
B	Replaced the tax window with a house, as agreed with the Planning Officer		27.11.2024
A	Updated design with site levels, incorporating a lower ground floor. The front elevation roof revised to ensure cohesion with the adjacent Type F house, as requested during the planning process.		18.11.2024
CLIENT			
Hallmark Developments			
PROJECT			
Proposed Residential Development at Oakenrod, Rochdale, OL11 4EQ			
DRAWING			
Proposed Type A Flats			
SCALE	DATE	DRAWN	CHECKED
1:50 @ A1	10.2024	PB	
DRAWING NO.	CAD REFERENCE NO.	REVISION	
R-0885-200		B	

equilibrium ARCHITECTS

3 Manchester Rd, Bury BL9 0DR T: 0161 787 2077
info@equilibriumarchitects.co.uk www.equilibriumarchitects.co.uk