






PROPOSED MAIN ELEVATION 1:50

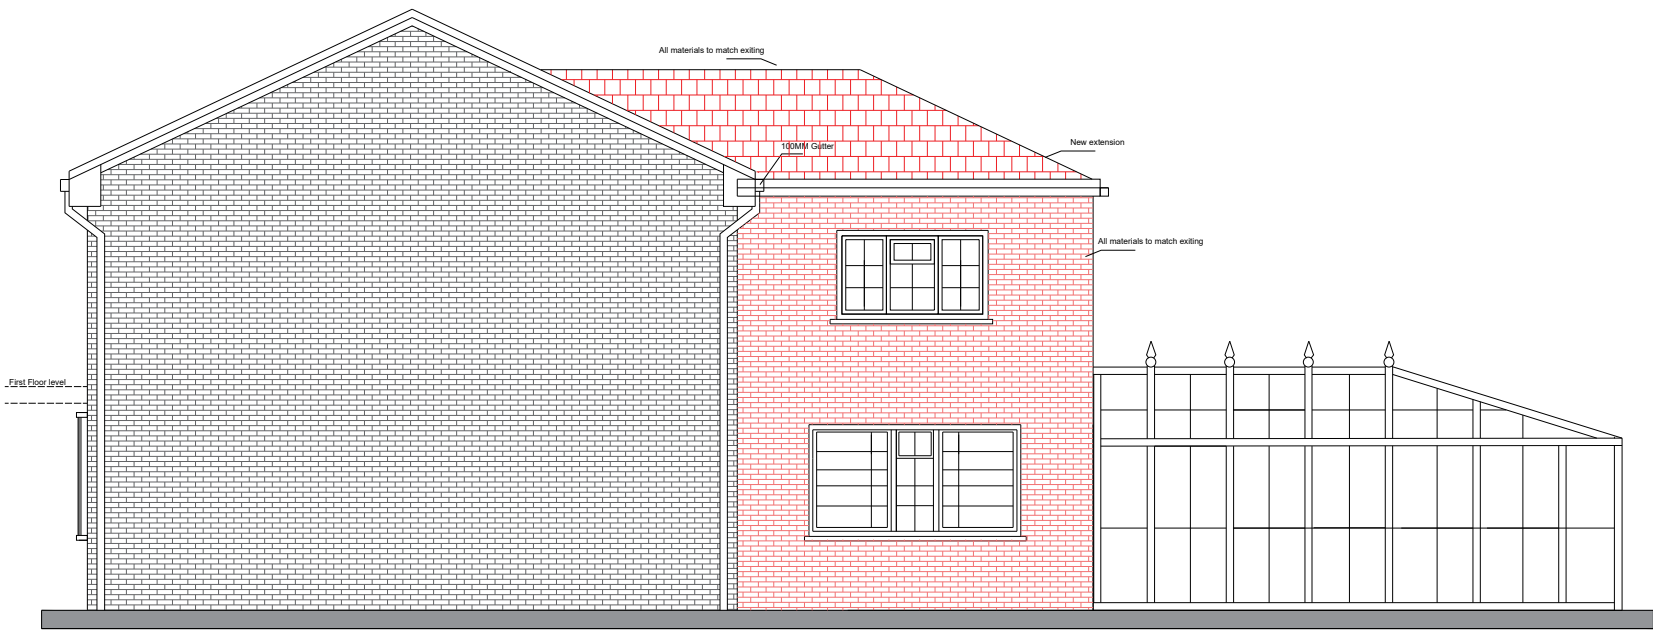

PROPOSED SIDE ELEVATION 1:50

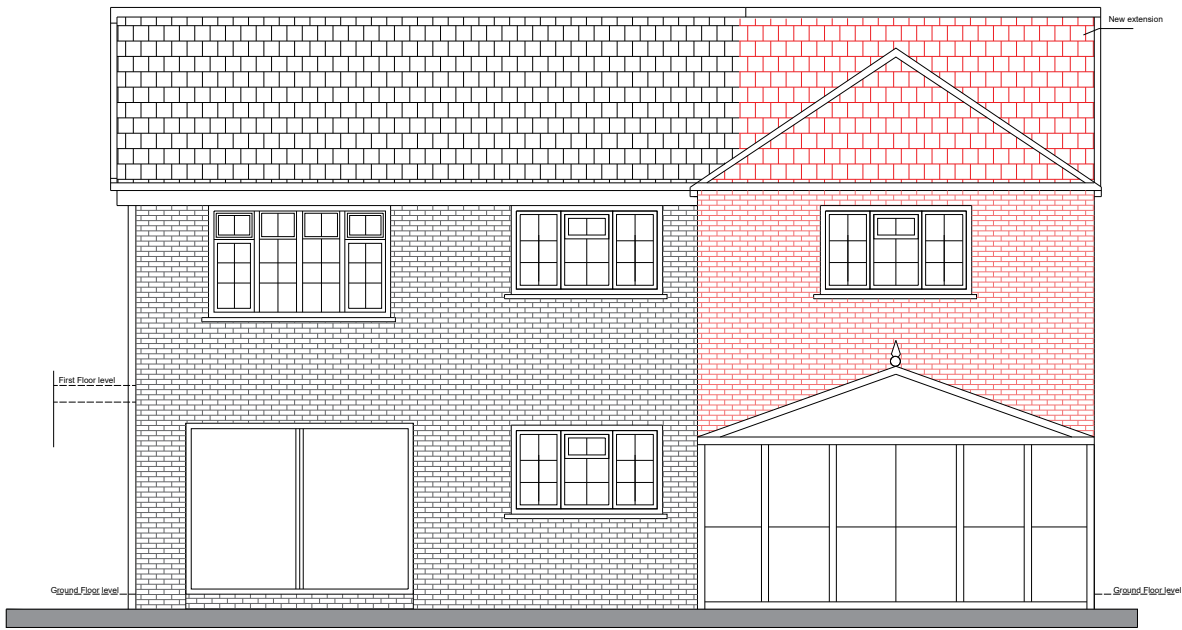

PROPOSED REAR ELEVATION 1:50

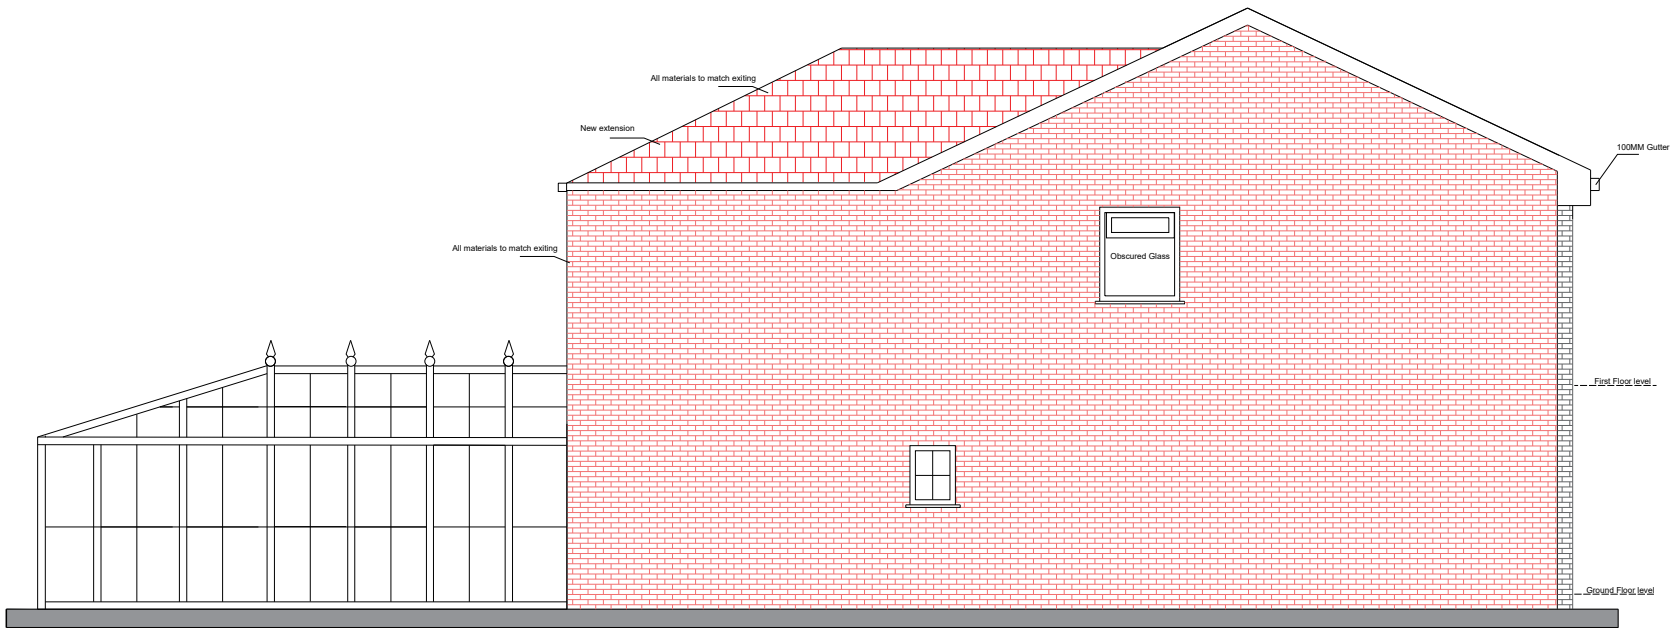

PROPOSED SIDE ELEVATION (NORTH) 1:50



Project: 3 Beechfield Barnford Rochdale OL11 5PA		
Client: Mr Manzoor Ahmad		
DRG Title: Proposed Elevations		
Date: 27/08/2023	Job No: 1908.23	Draw. No: A03
Scale: 1:50 on A1		
Agent: Dr Tariq Fatima Siddiqi		
Email: SUNBULLA@HOTMAIL.CO.UK		