

AFR  
STUDIO

173-A Dickenson Road, Longsight  
Manchester, M13 0YN


PROJECT:  
  
71 KENYON LANE, MIDDLETON,  
MANCHESTER, M24 2QS, UK

DRAWING TITLE:  
  
PROPOSED BUILDING PLAN


|                             |                                  |
|-----------------------------|----------------------------------|
| DRG. NO :<br><br>DR-04      | CHECKED BY:<br><br>AMJAD S TAHIR |
| DRG. SCALE:<br><br>1:100@A3 | DATE:<br><br>24-08-2023          |

|                  |         |
|------------------|---------|
| PURPOSE OF ISSUE | PLANING |
|------------------|---------|


Do not scale from this drawing. All information should be checked by the contractor site before commencing work. Any discrepancies should be reported to the architect immediately. All rights are reserved and are not transferable. Unauthorized reproduction of this drawing are not permitted.

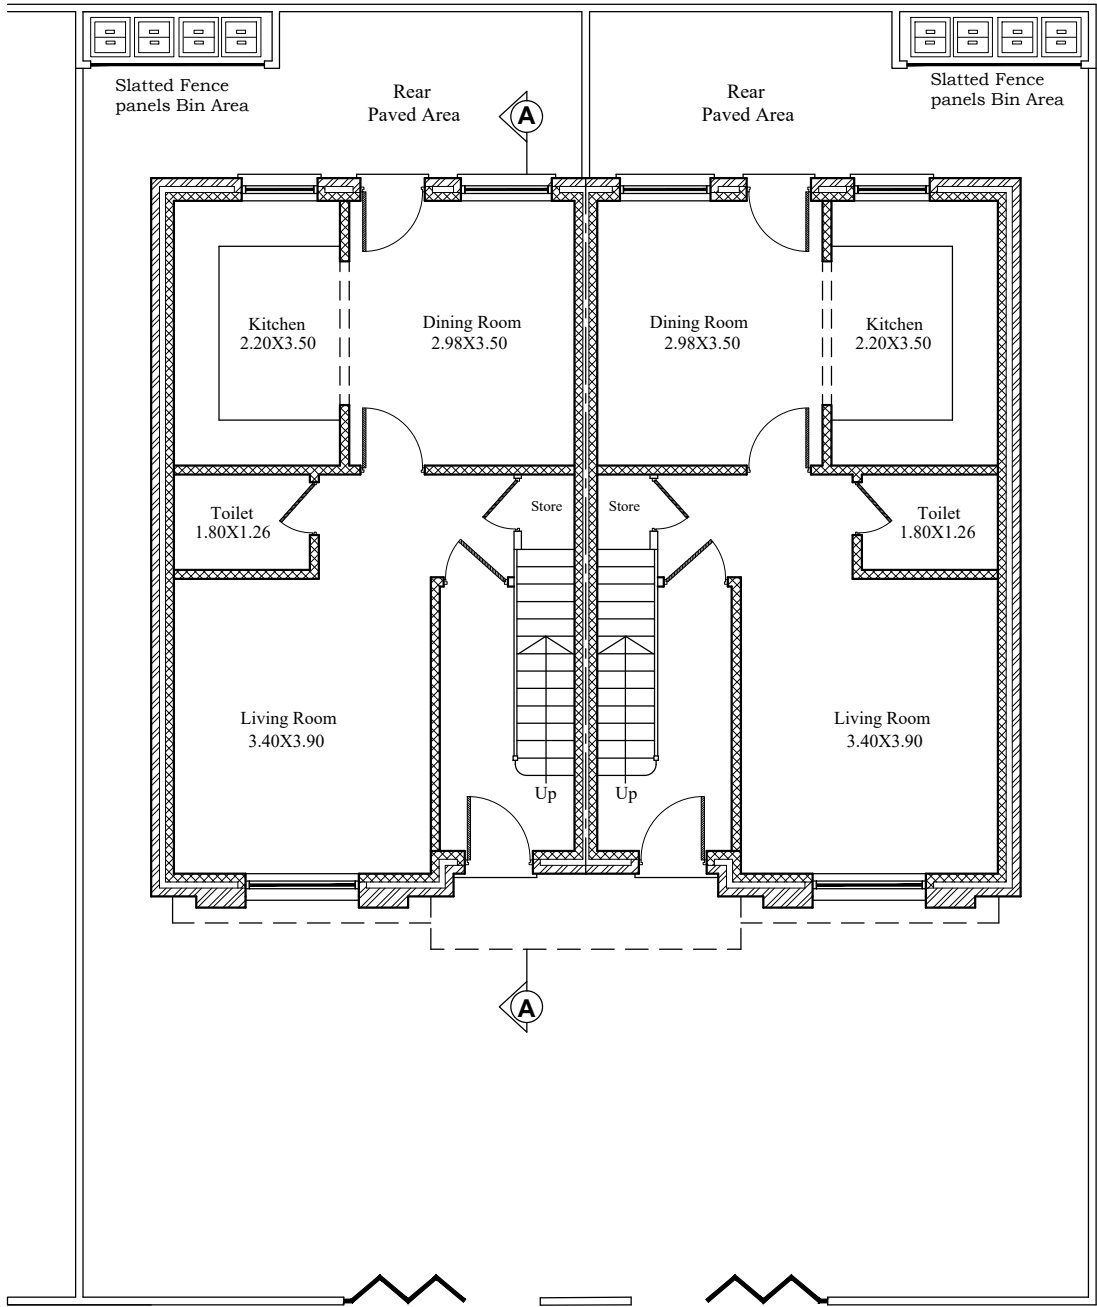

Ground Floor Plan

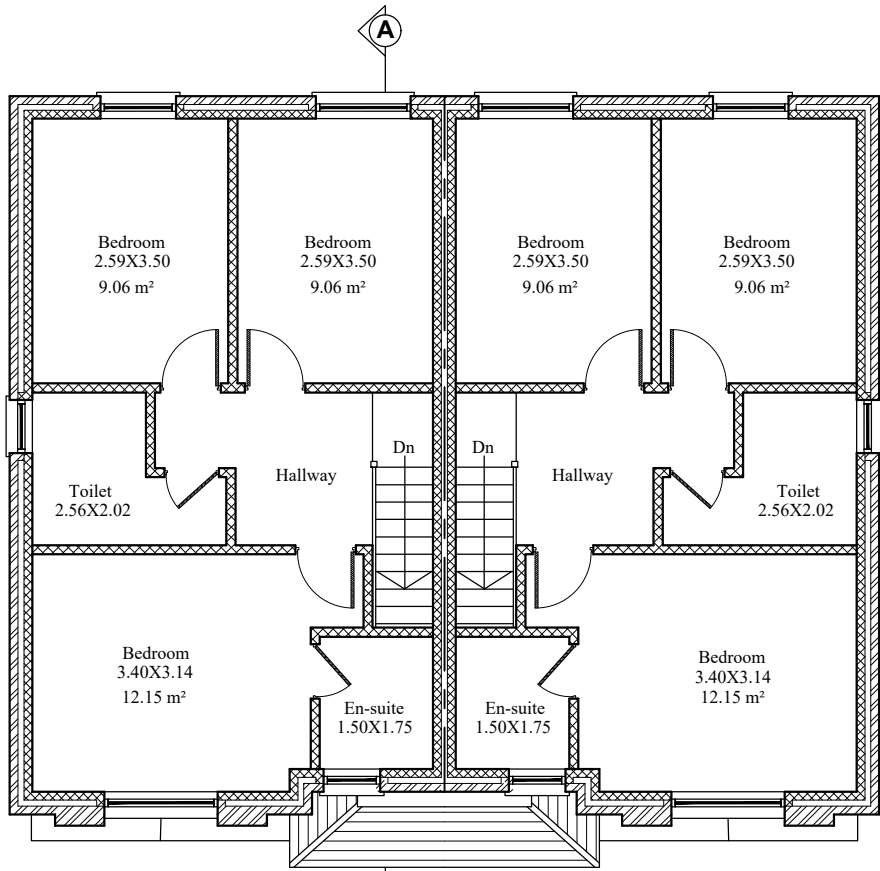

First Floor Plan

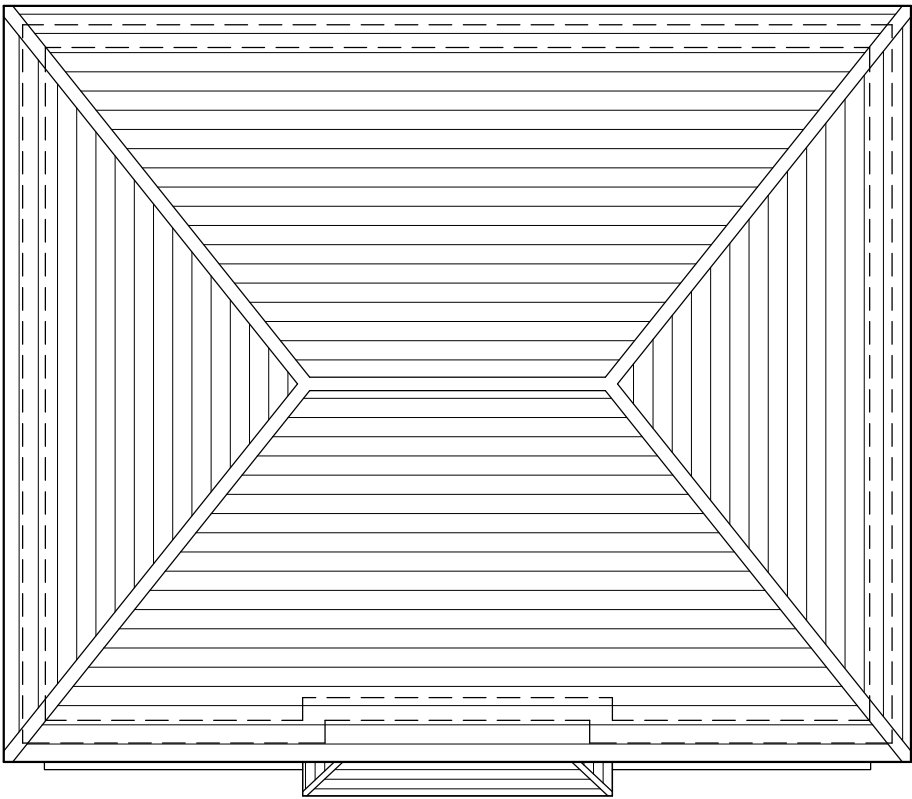

Roof Plan

SCALE 1:100

