


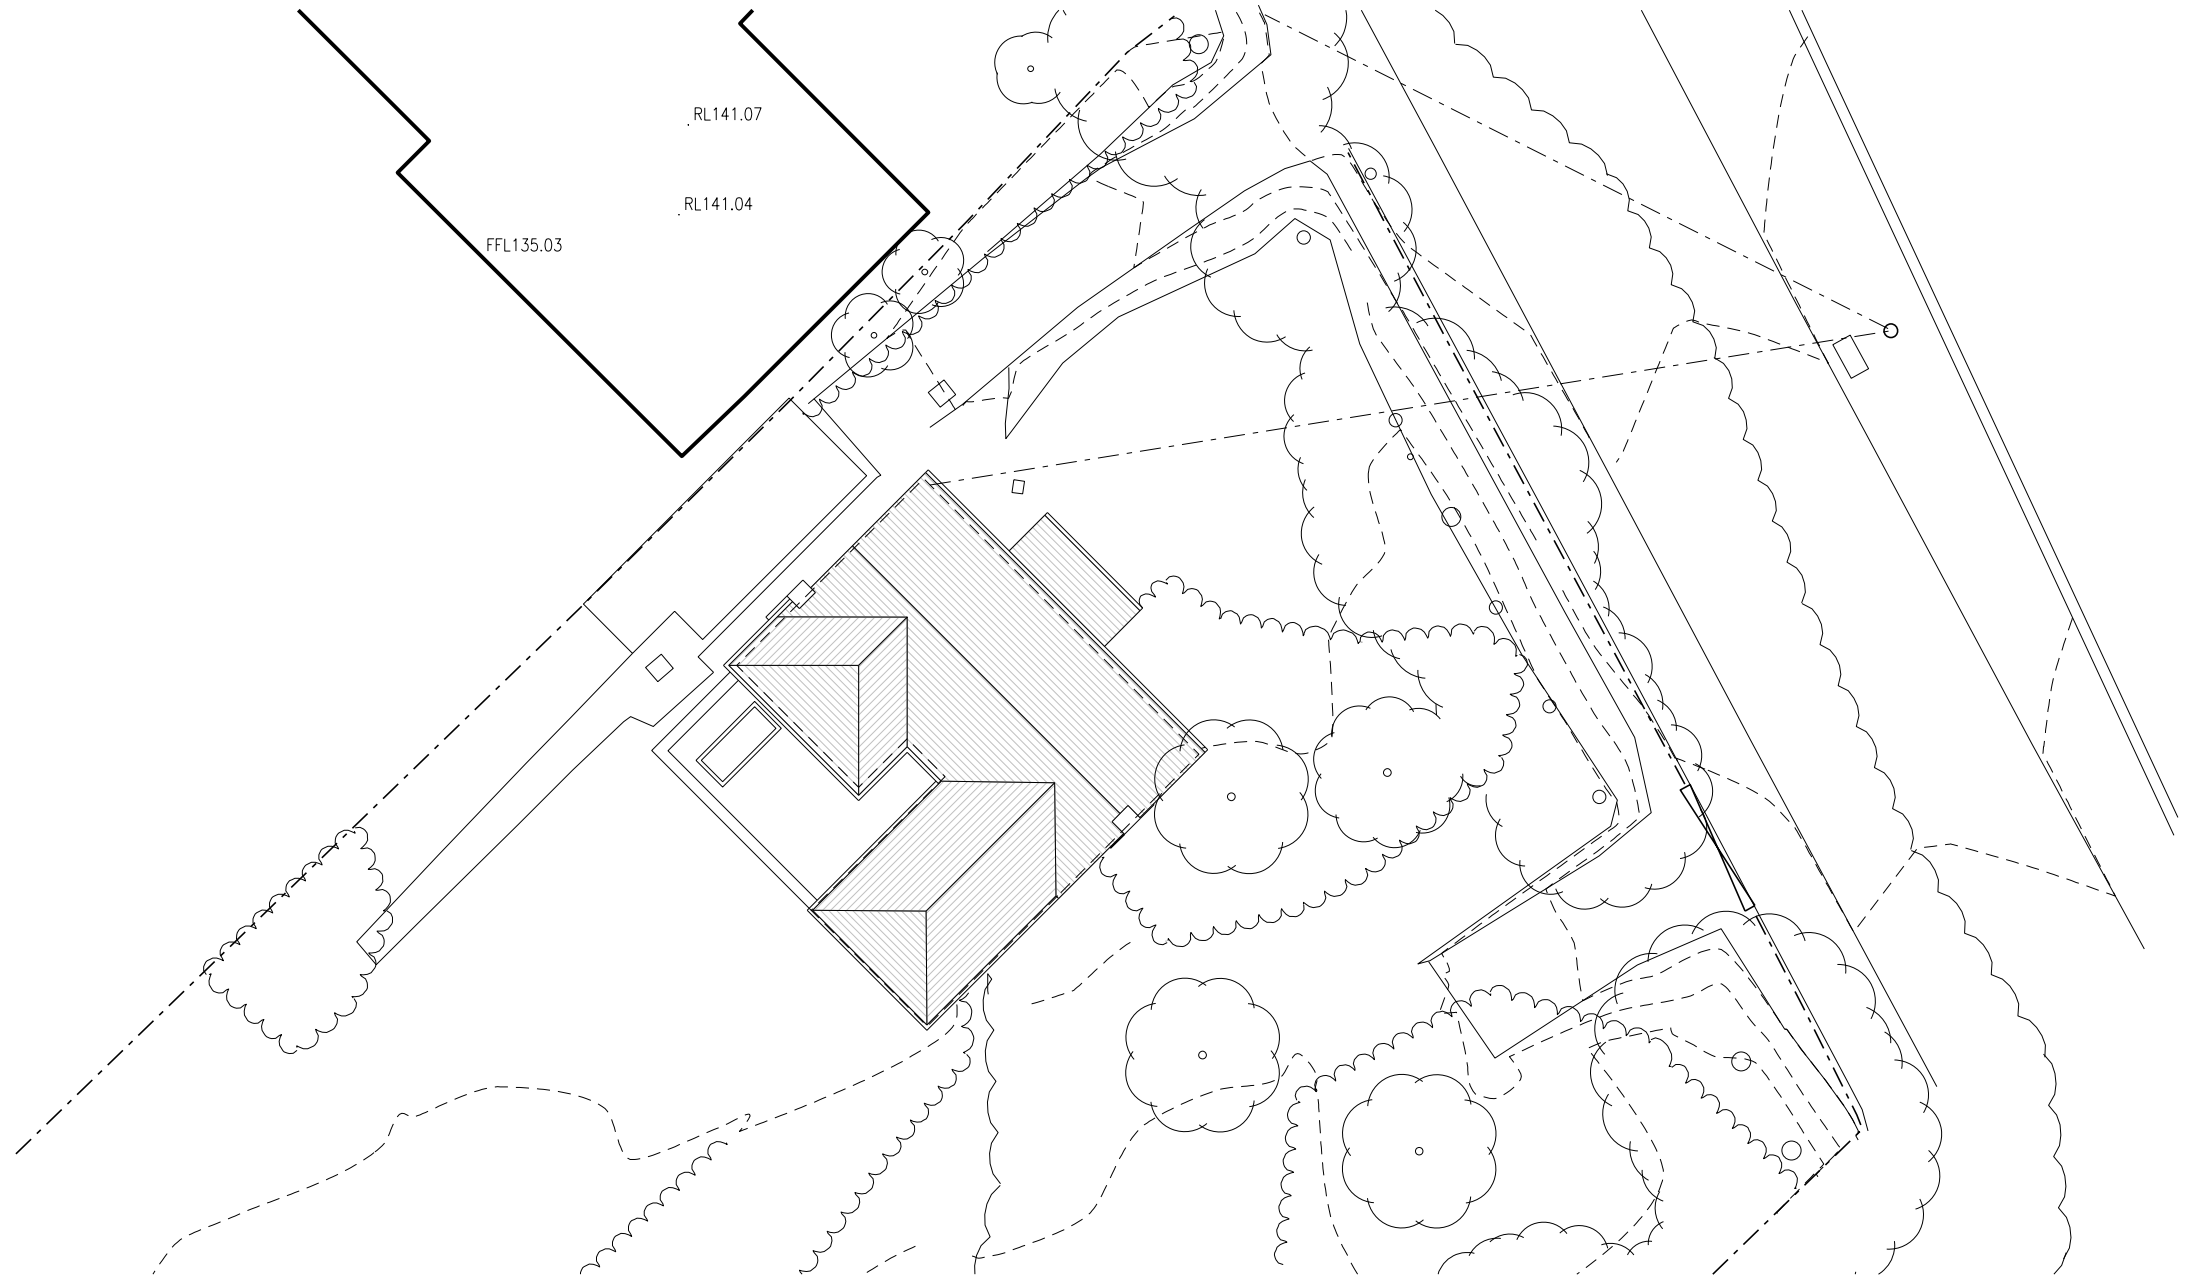

revision:	date:	note:
P01	20221018	planning
P02	20221130	planning

.....

© Lind Studio Ltd. do not scale from this drawing



project
extension to house at gipsy lane, rochdale
job no.
135
title
proposed site plan
scale
1:200 @ A3
drawing no.
al(05)0001

LIND Studio Ltd
53 Spear Street
Manchester
M1 1DF
www.lindstudio.co.uk
hello@lindstudio.co.uk

LIND | STUDIO