

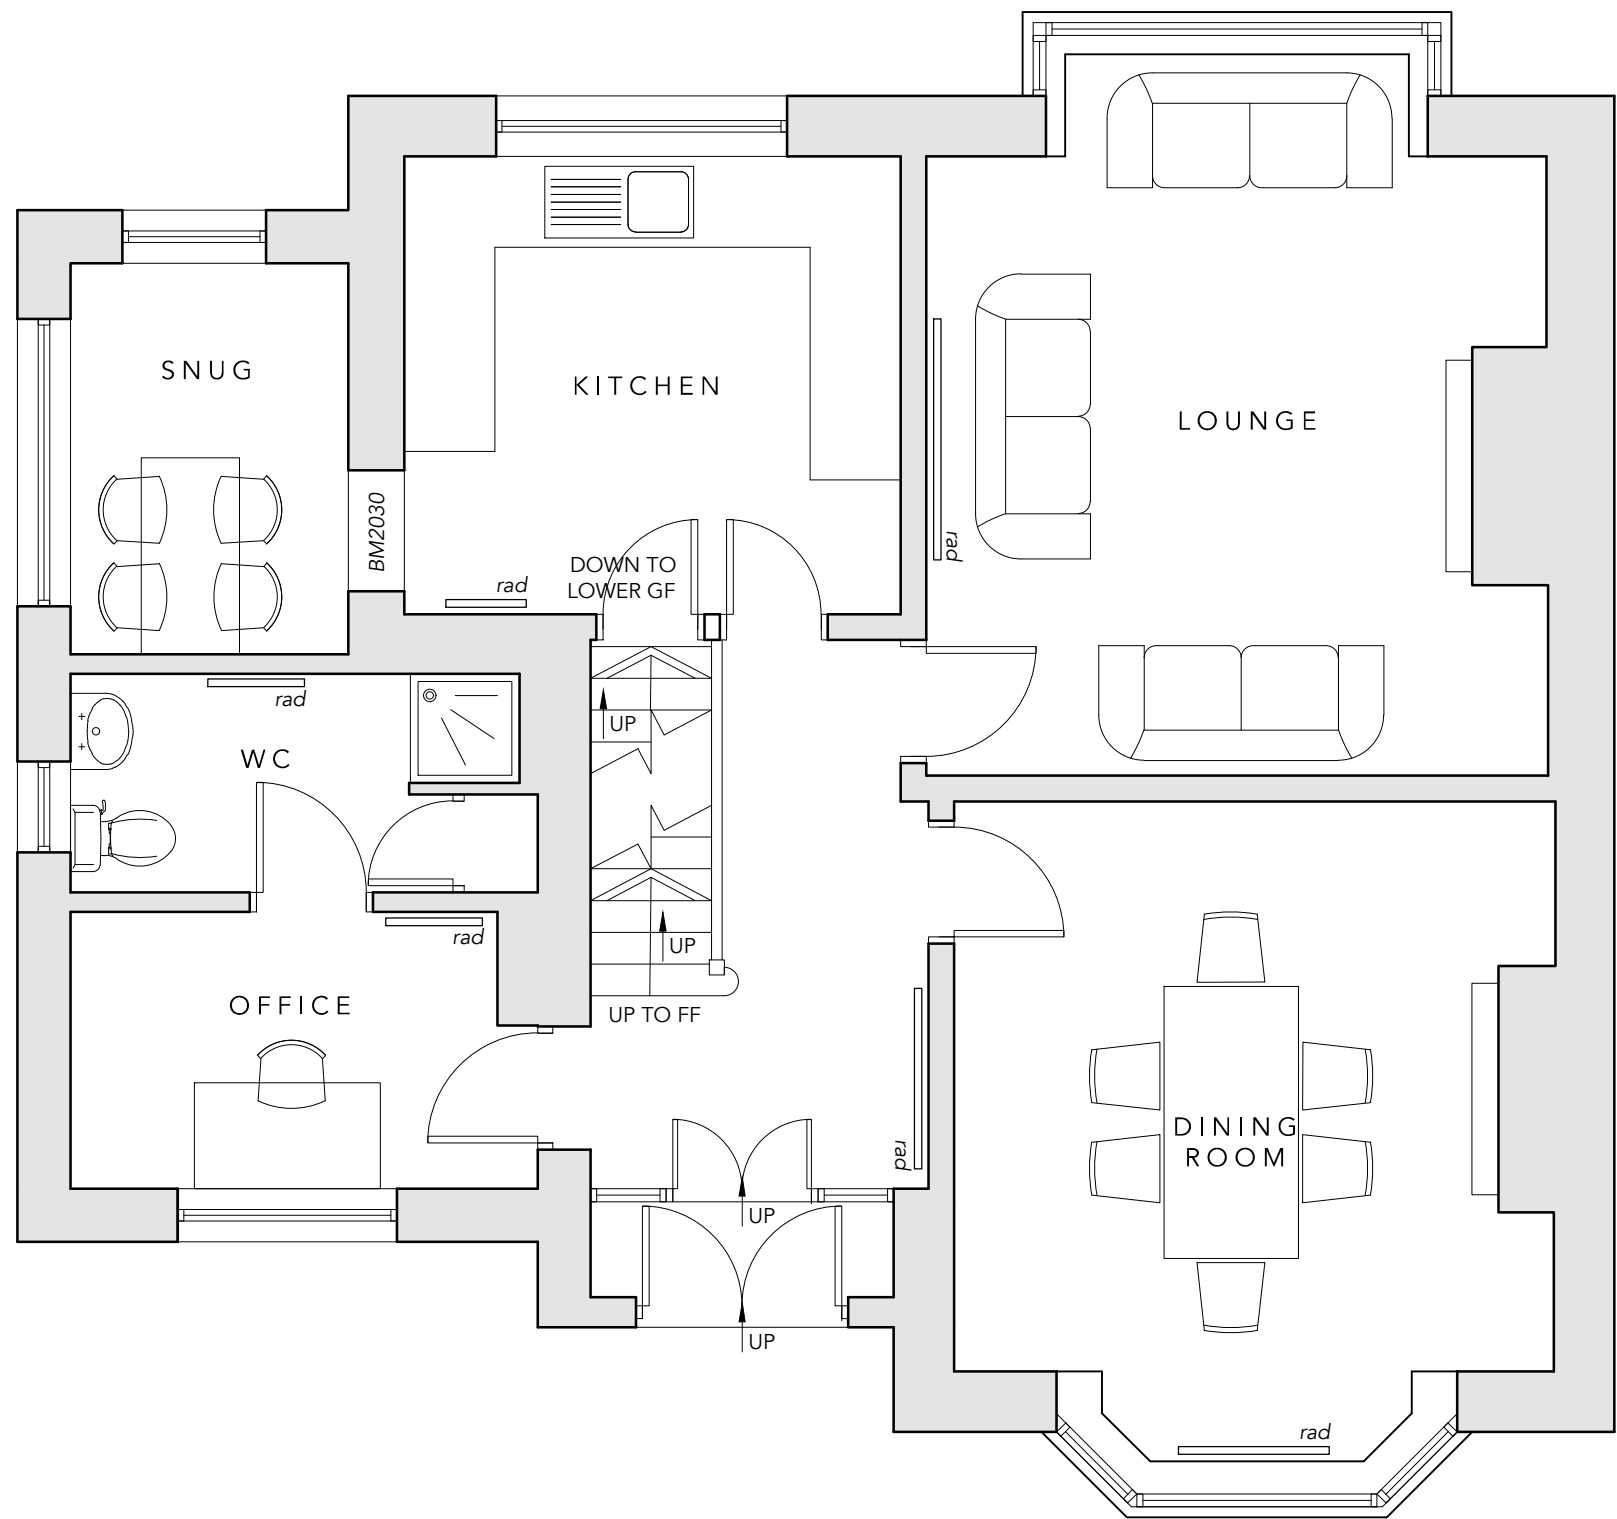
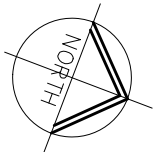


GROUND FLOOR PLAN AS EXISTING (1:50)

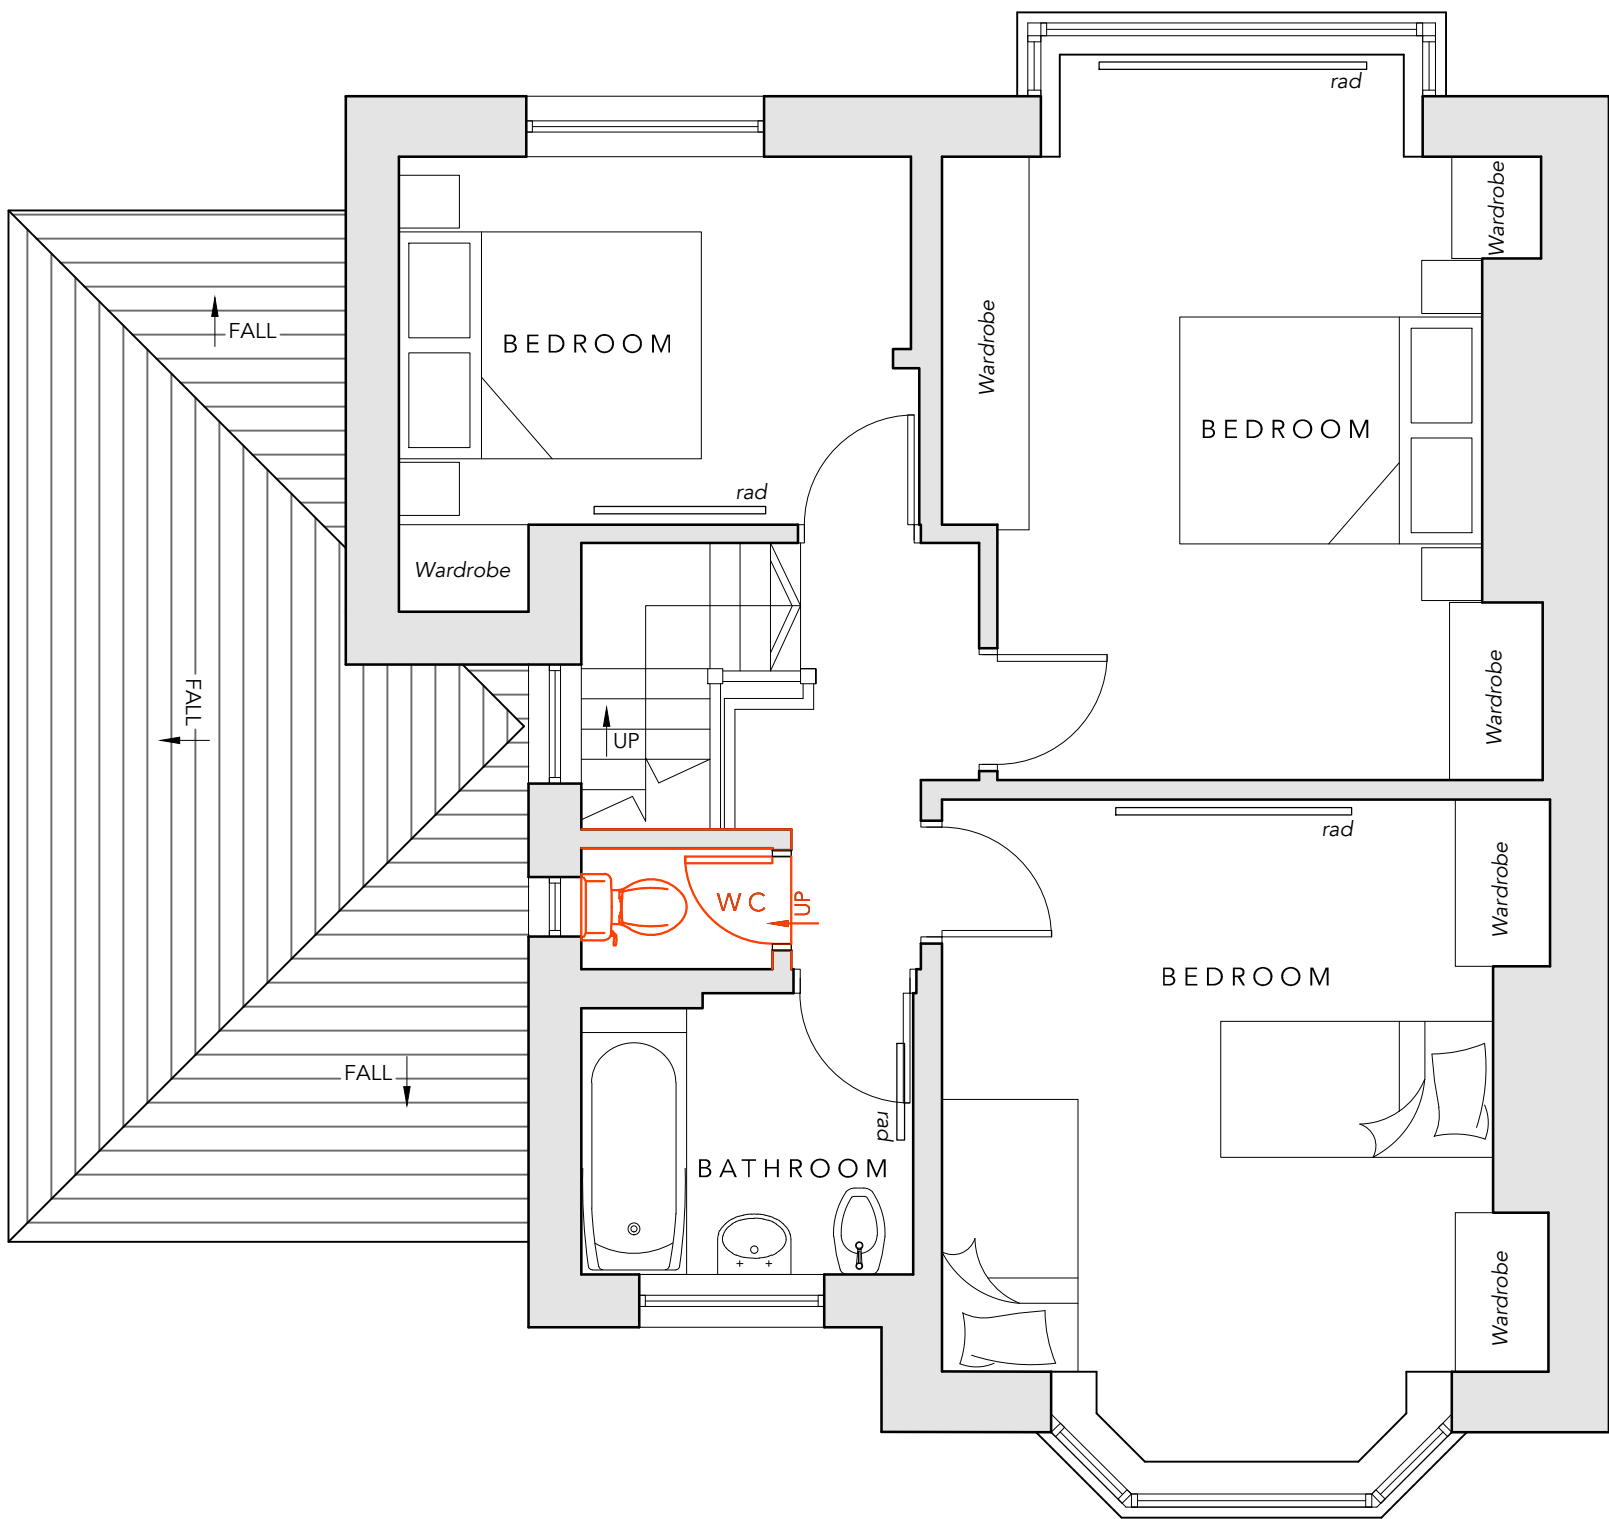

FIRST FLOOR PLAN AS EXISTING (1:50)

 

Rev	Description	By	Date
HADAS ARCHITECTURAL ARCHITECTURAL DESIGN 769 Rochdale Road, Slattocks, Middleton, Manchester M24 2RA			
938 Rochdale Road, Royton, Oldham OL2 6XF EXISTING GF AND FF PLAN			
DRAWN	JW	DATE	02-12-24
SCALE	1:50	REV.	—
@A2		DRAWING NO. 2438-101	