


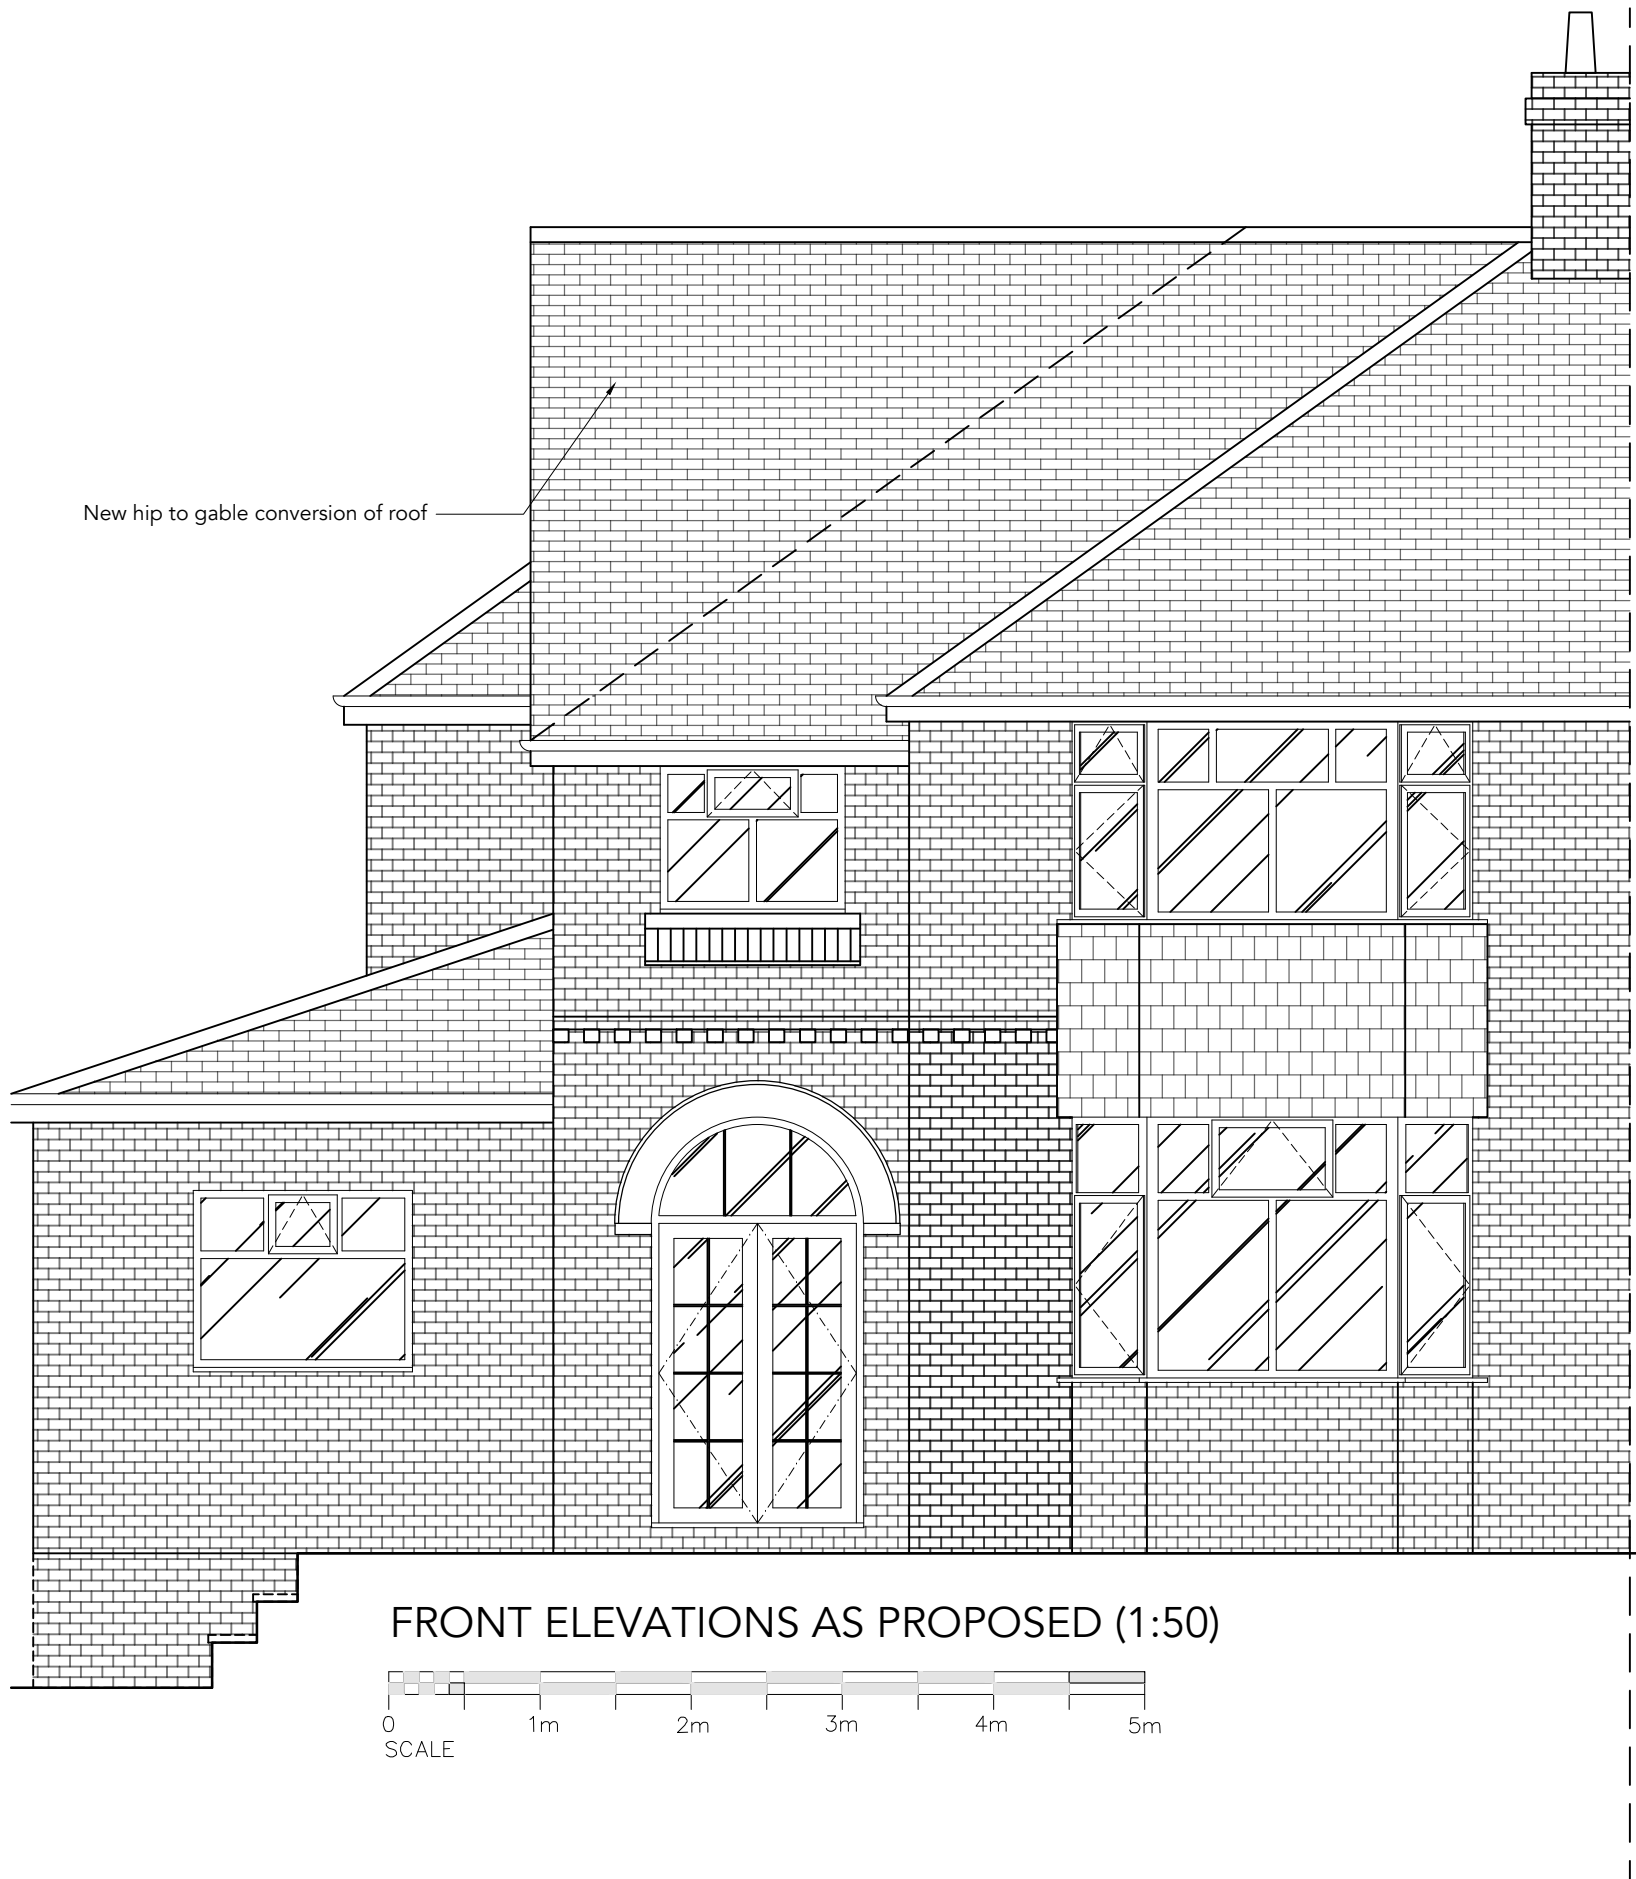


FRONT ELEVATIONS AS PROPOSED (1:50)

0 1m 2m 3m 4m 5m
SCALE



REAR ELEVATIONS AS PROPOSED (1:50)

0 1m 2m 3m 4m 5m
SCALE

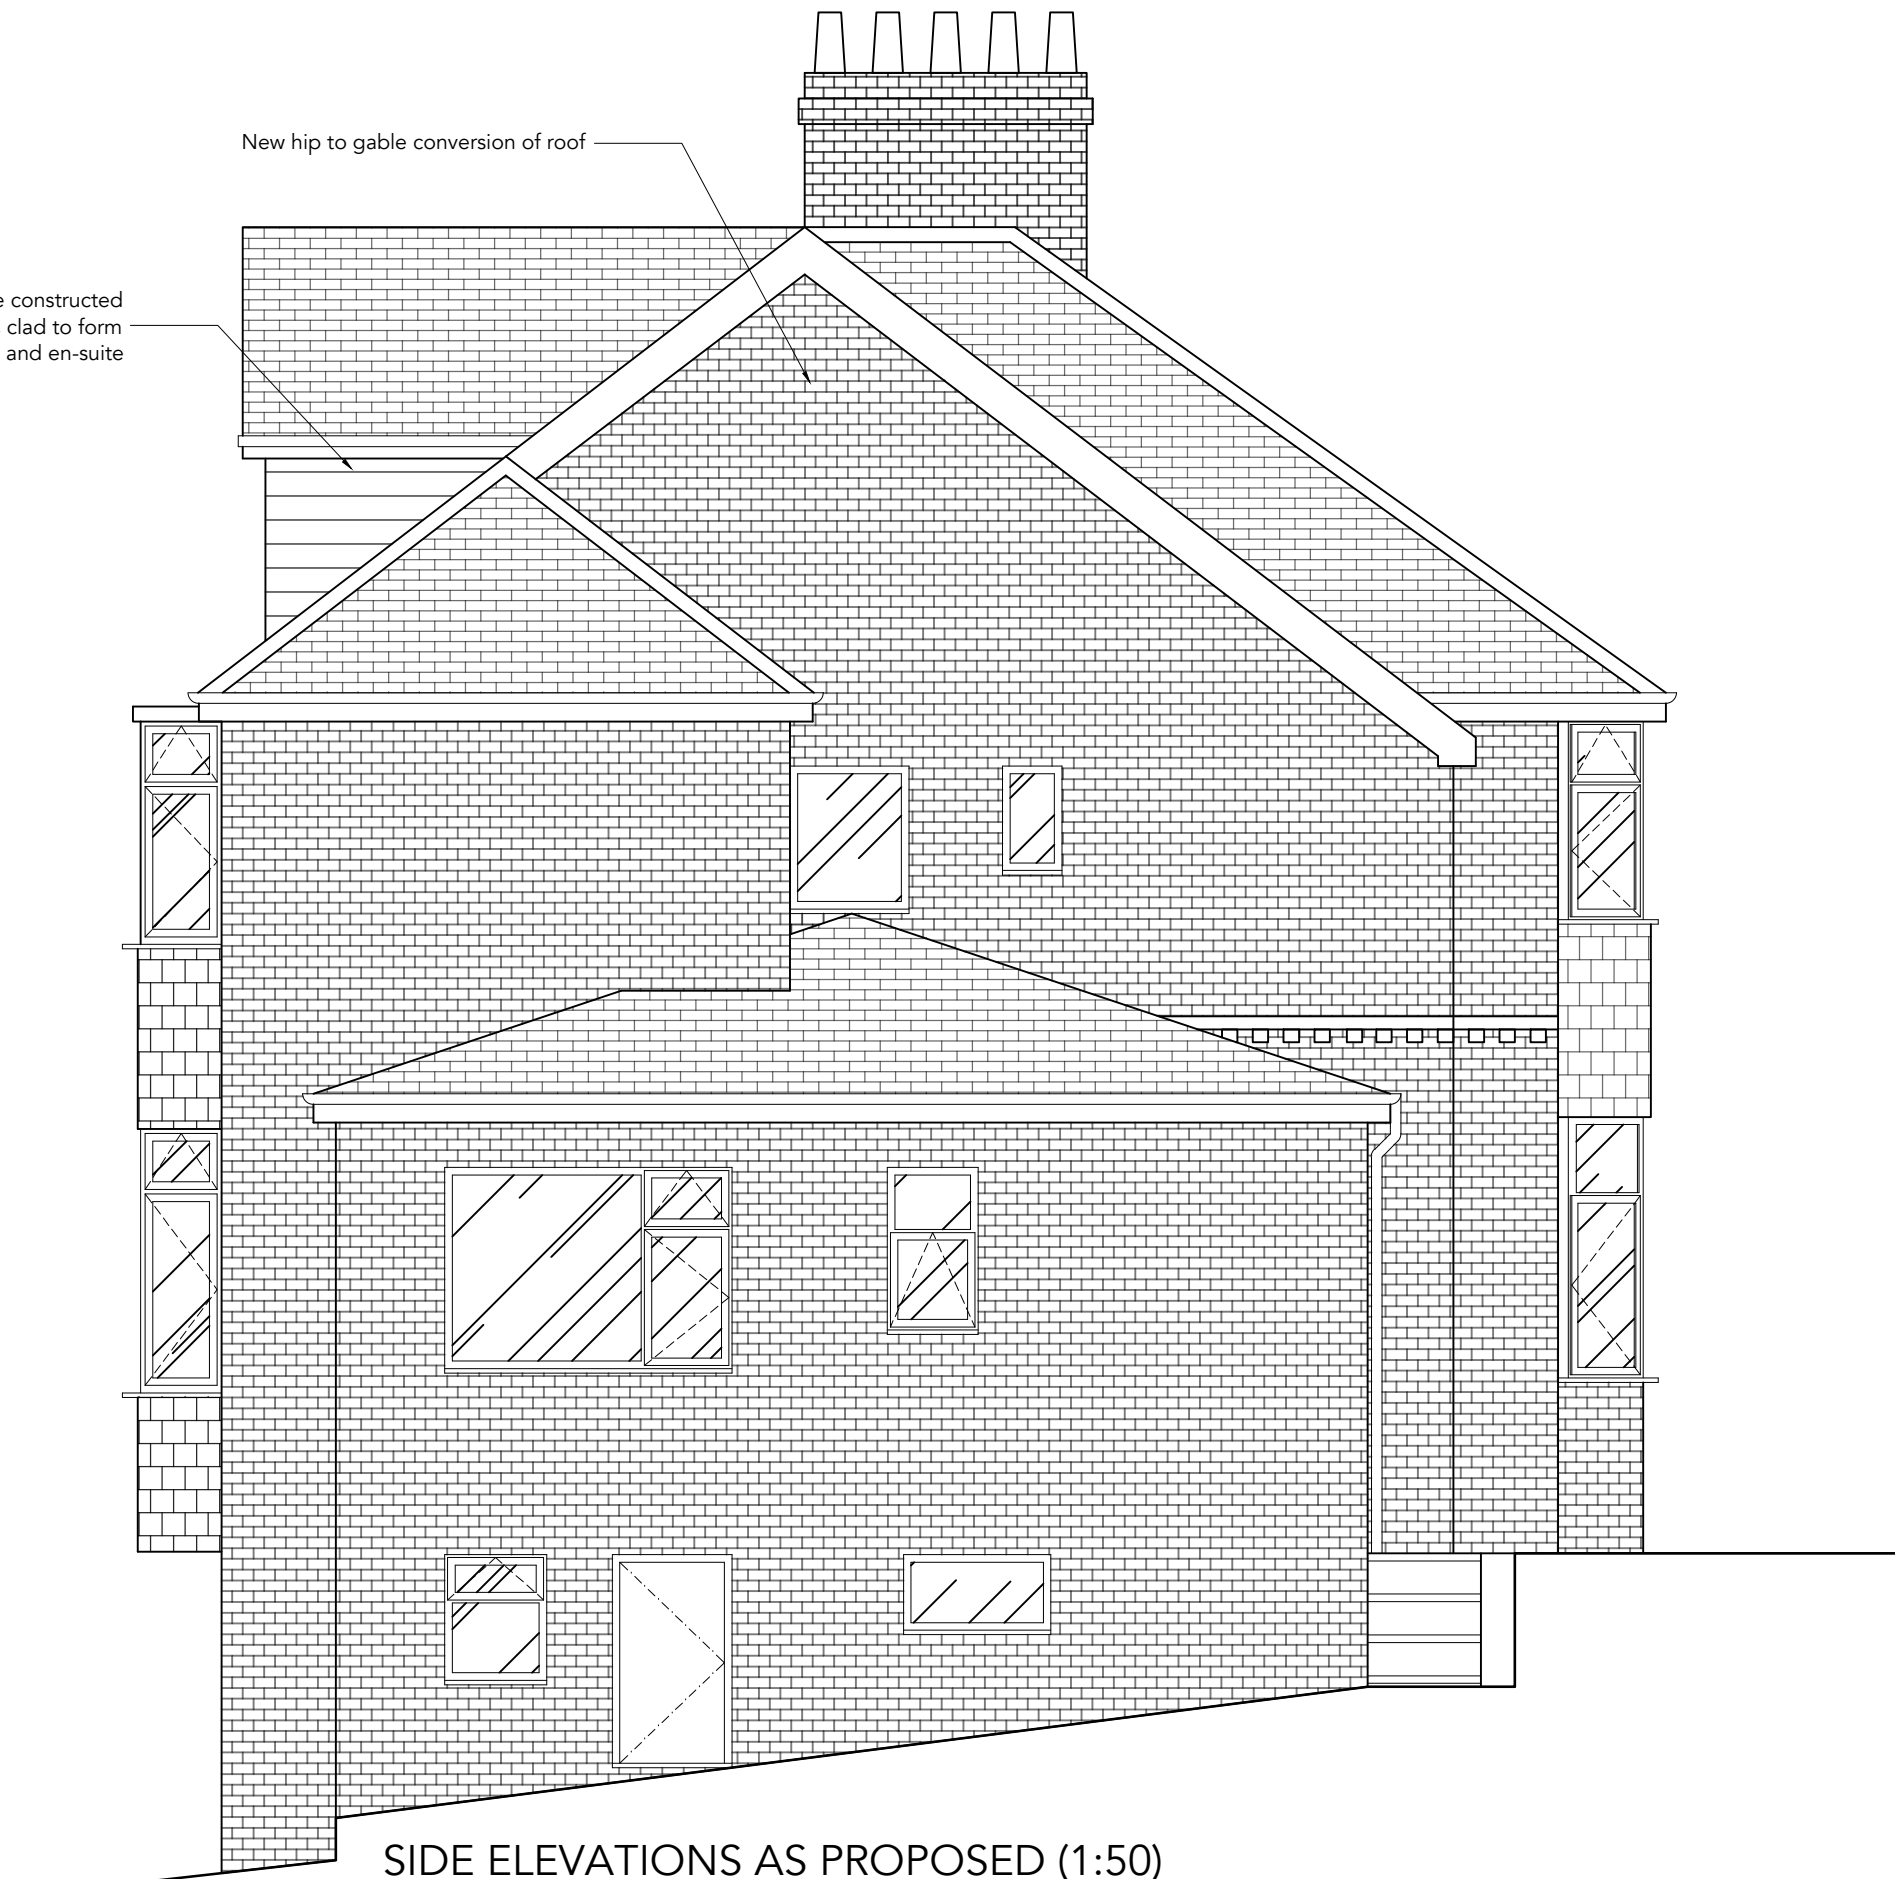

SIDE ELEVATIONS AS PROPOSED (1:50)

0 1m 2m 3m 4m 5m
SCALE



HADAS

ARCHITECTURAL & CGI

Enquires@hadas-architectural.co.uk

0161 870 2306

-	-	-	-
Rev	Description	By	Date
HADAS ARCHITECTURAL ARCHITECTURAL DESIGN			
769 Rochdale Road, Slattocks, Middleton, Manchester M24 2RA			
938 Oldham Road, Thornham OL22 2BN PROPOSED ELEVATIONS			
DRAWN	JW	DATE	09-12-24
SCALE	1:50	REV.	-
		DRAWING NO. 2438-302	
		@A1	