





00 Ground Floor Plan
1 : 100



01 First Floor Plan
1 : 100

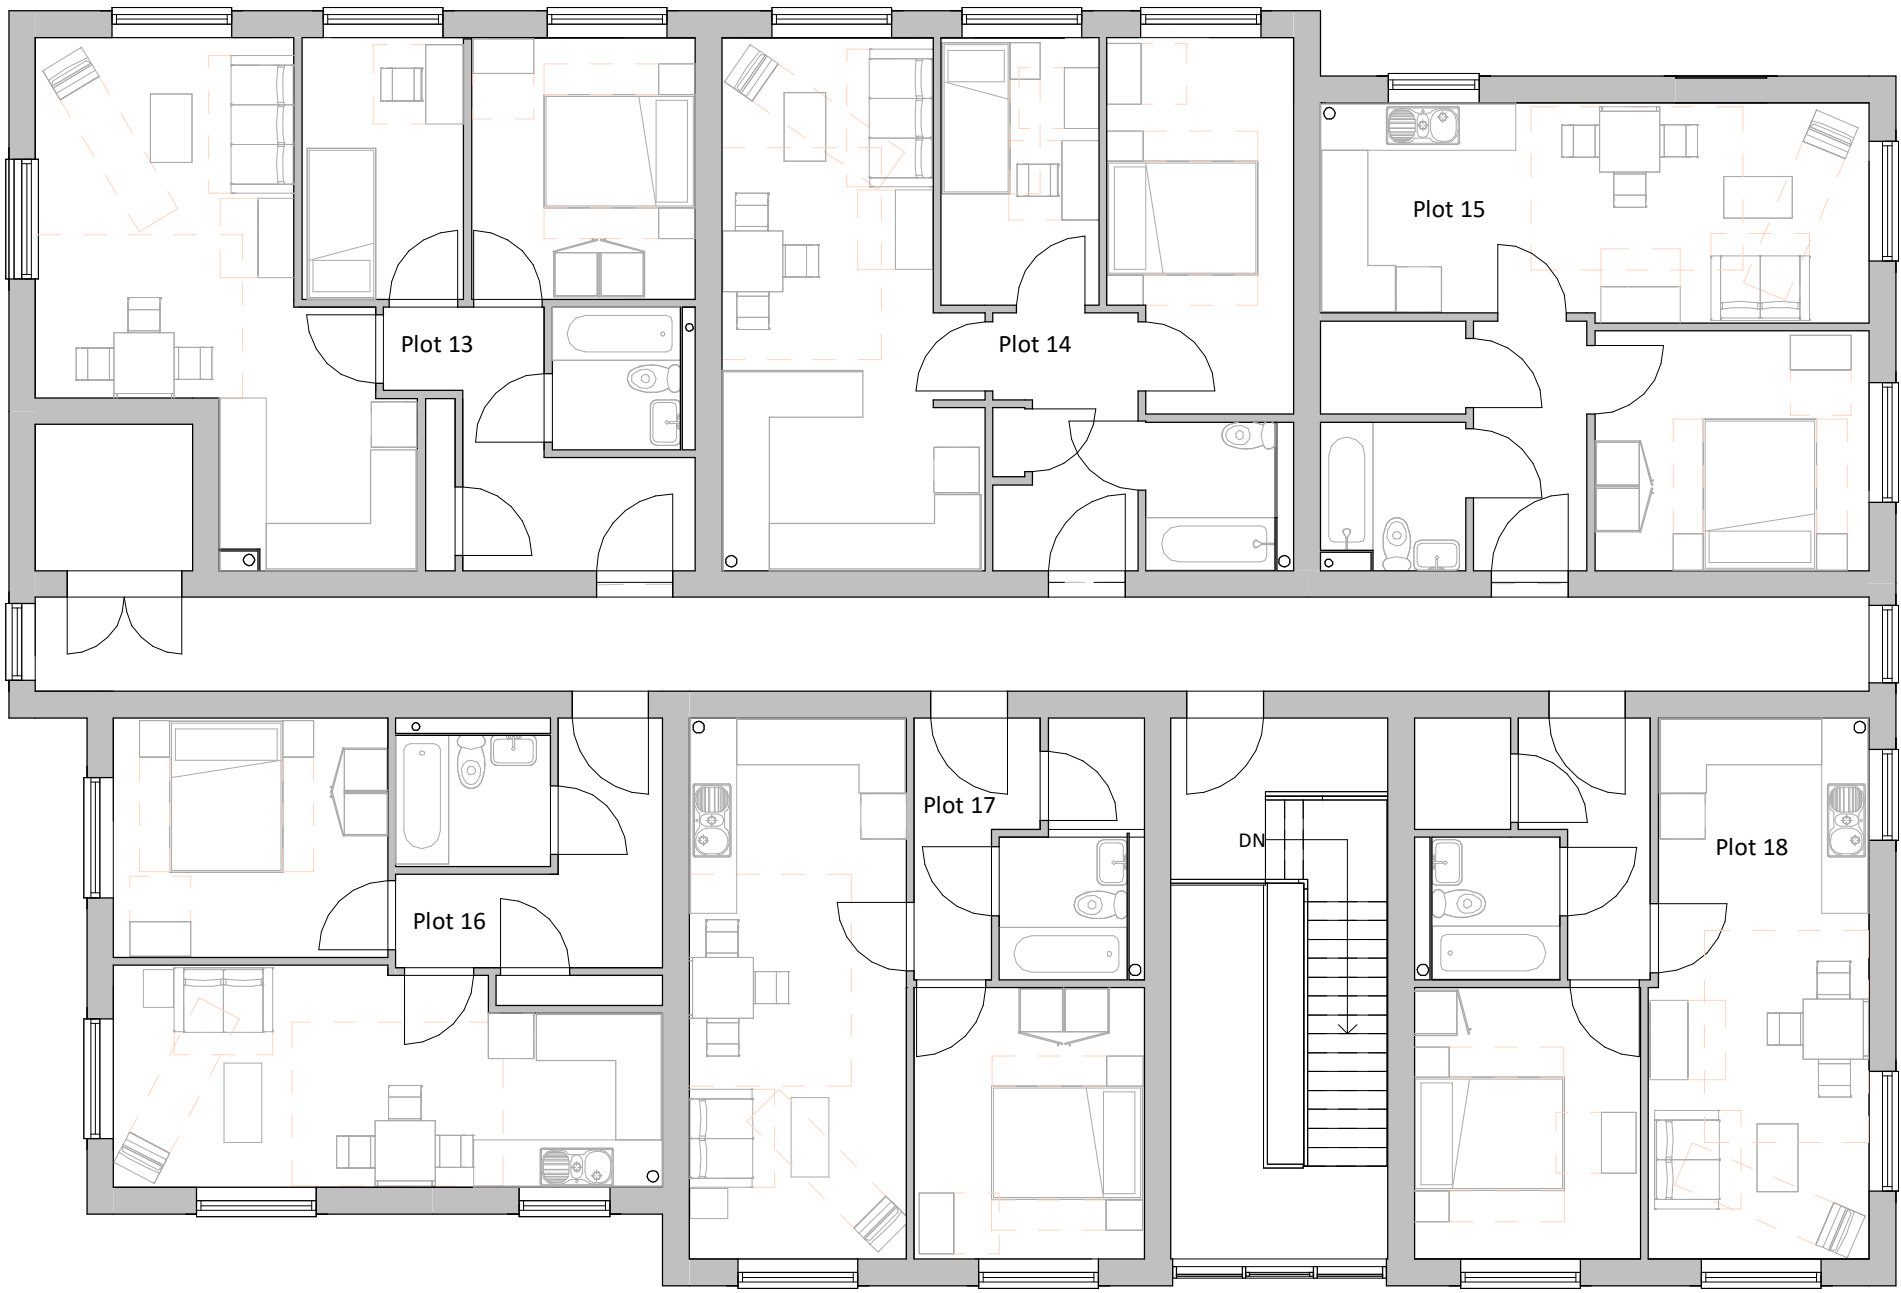

02 Second Floor Plan
1 : 100

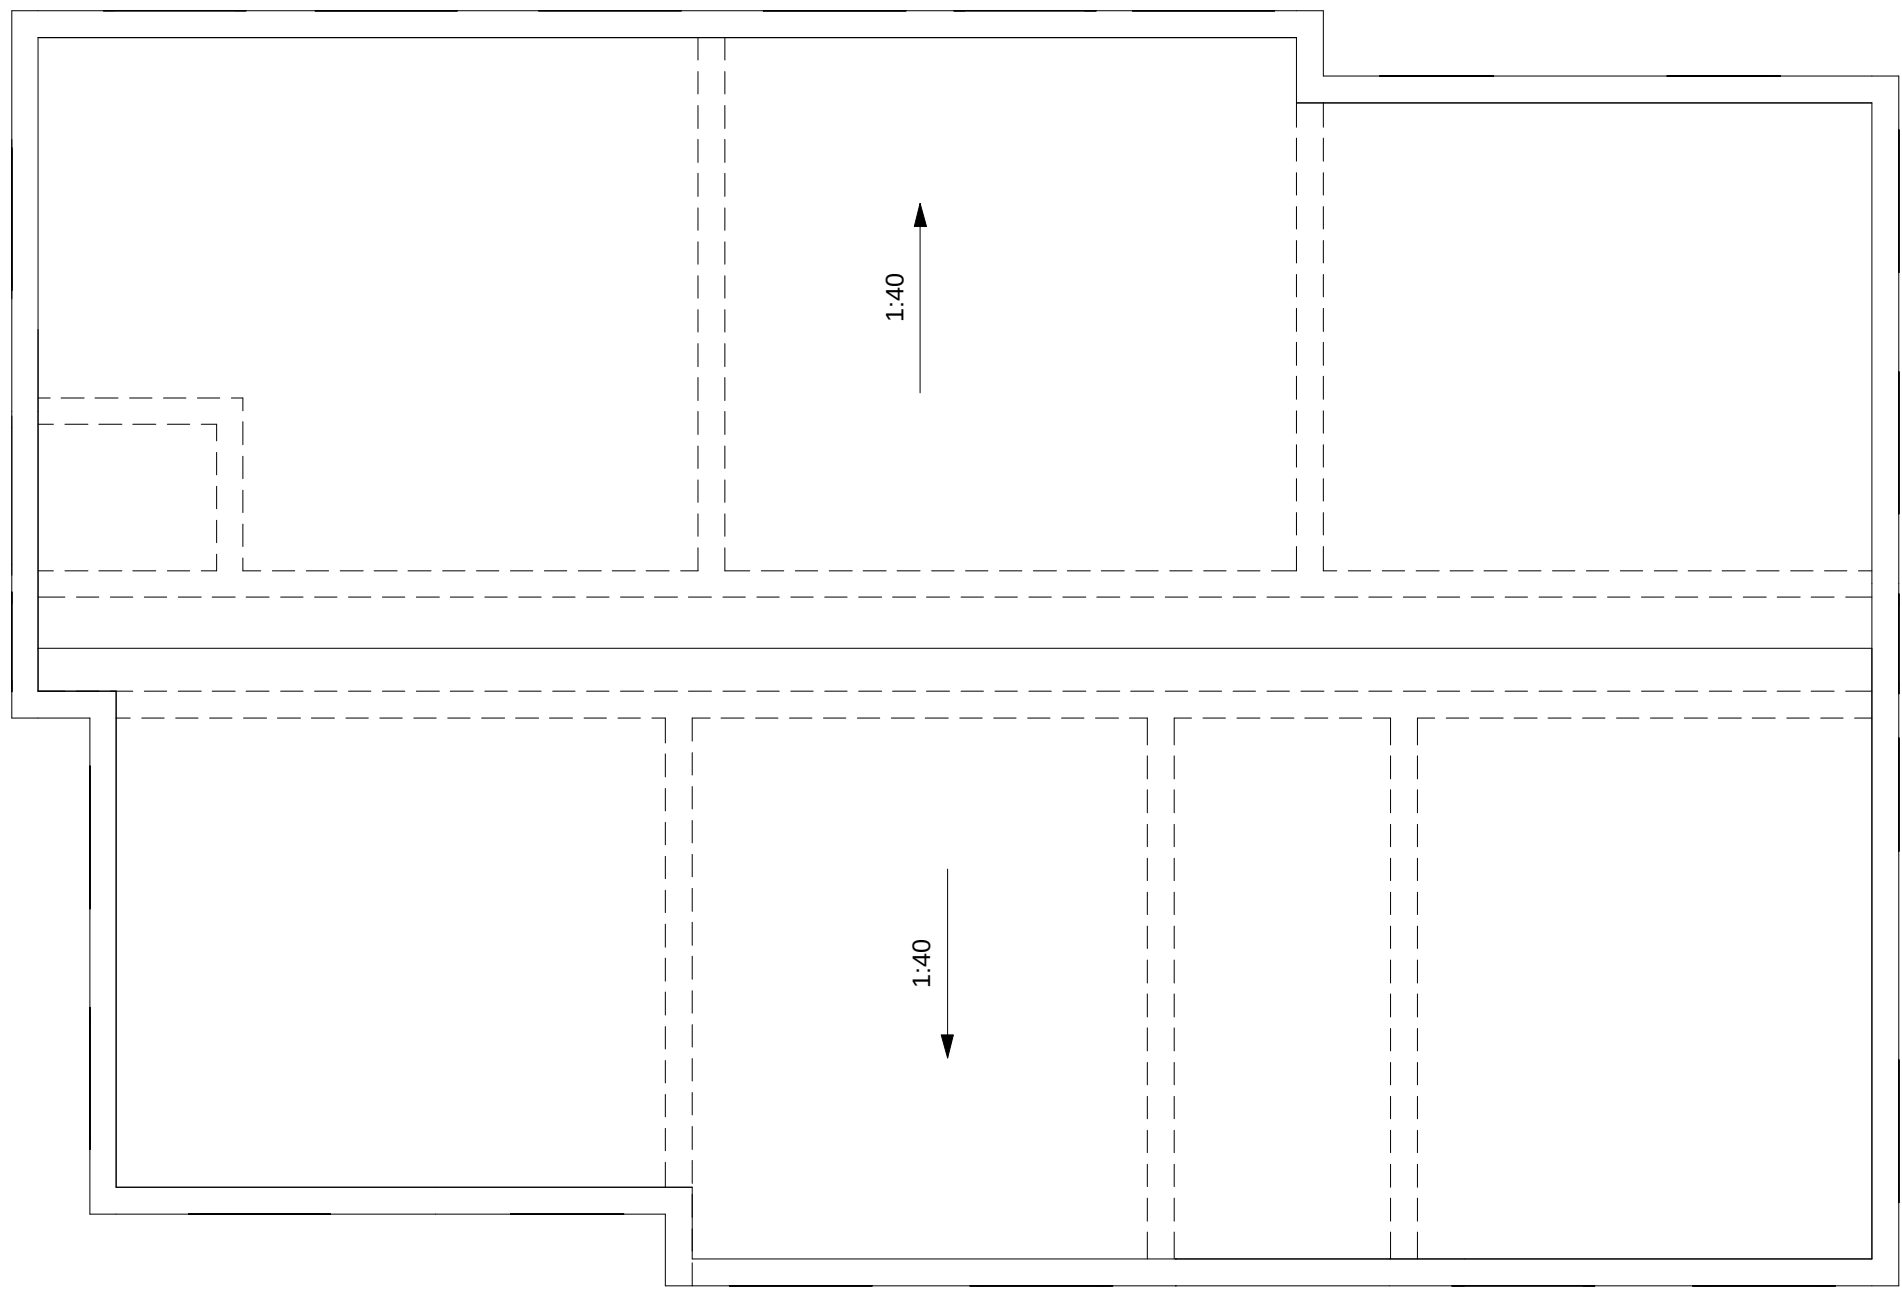

03 Roof Plan
1 : 100

1	07.11.22	ED	Drawing revised following comments from LPA
Rev	Date	Int	Description



CLIENT:

Arcon Housing Association

PROJECT:

Woodbine Street / Oldham Road

DESCRIPTION:

Typical Floor Plans

PURPOSE OF ISSUE:

Planning

DRAWN BY: CHECKED BY: DATE: SCALE @ A1:

ED VJS 27.07.22 1 : 100

JOB NO: STATUS CODE: DRAWING NO: REV:

3576 S2 107 1

FILE IDENTIFIER:

WS-BTP-10-ZZ-DR-A-3576_107.1

Elizabeth House 486 Didsbury Road Heaton Mersey Stockport SK4 3BS
0161 443 1221 info@bernardtaylor.co.uk www.btparchitects.co.uk