

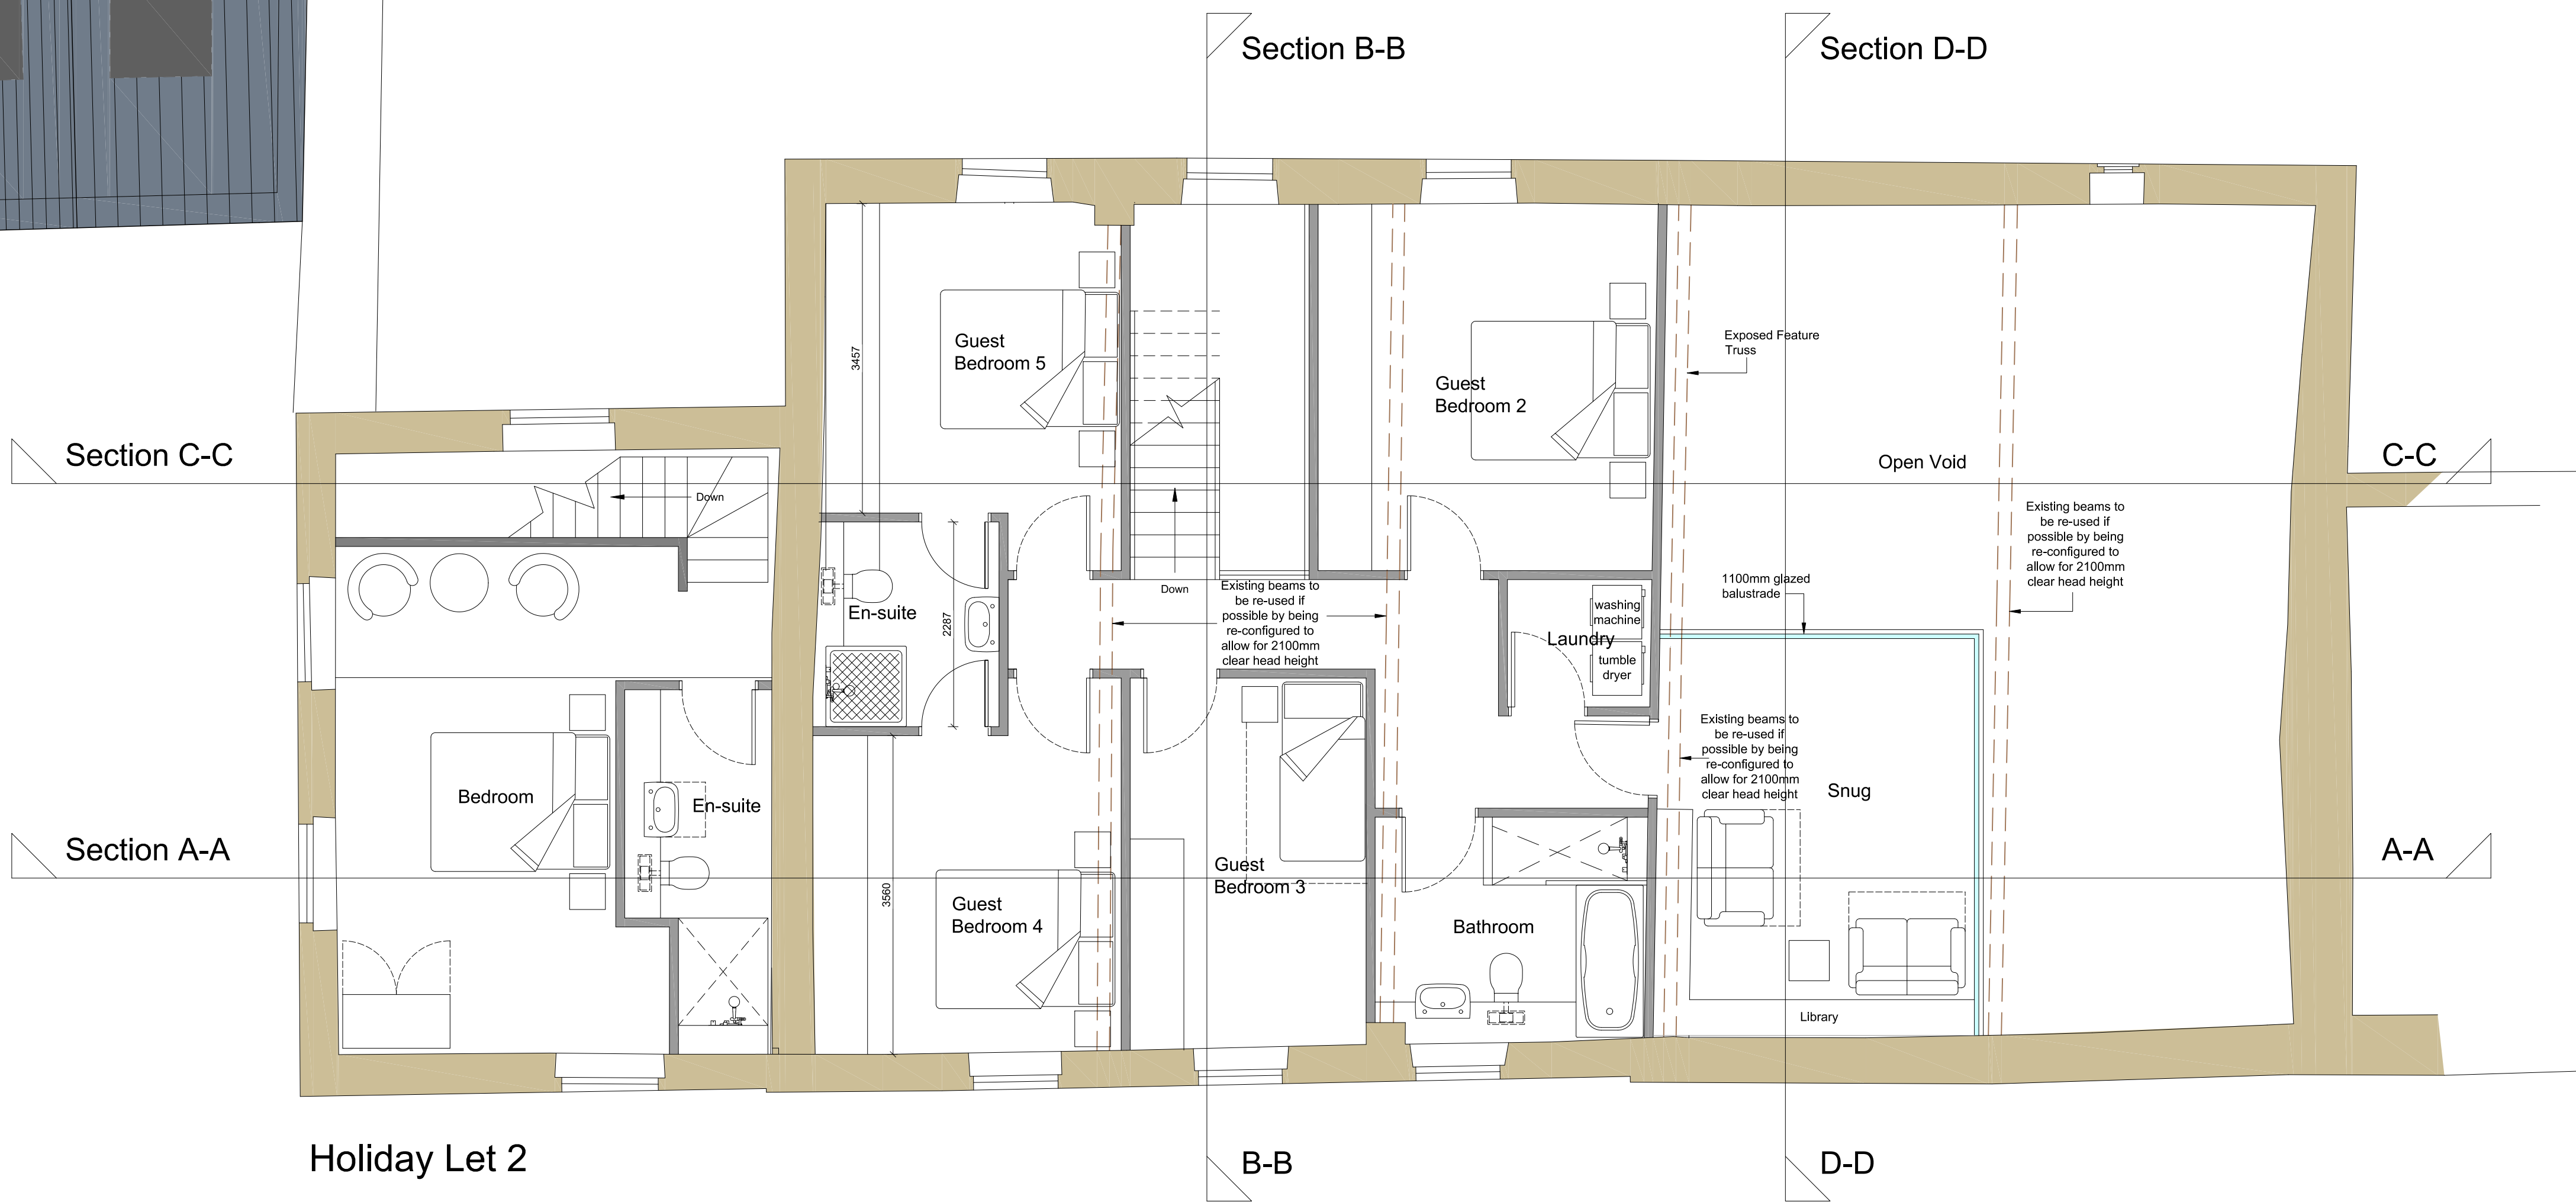
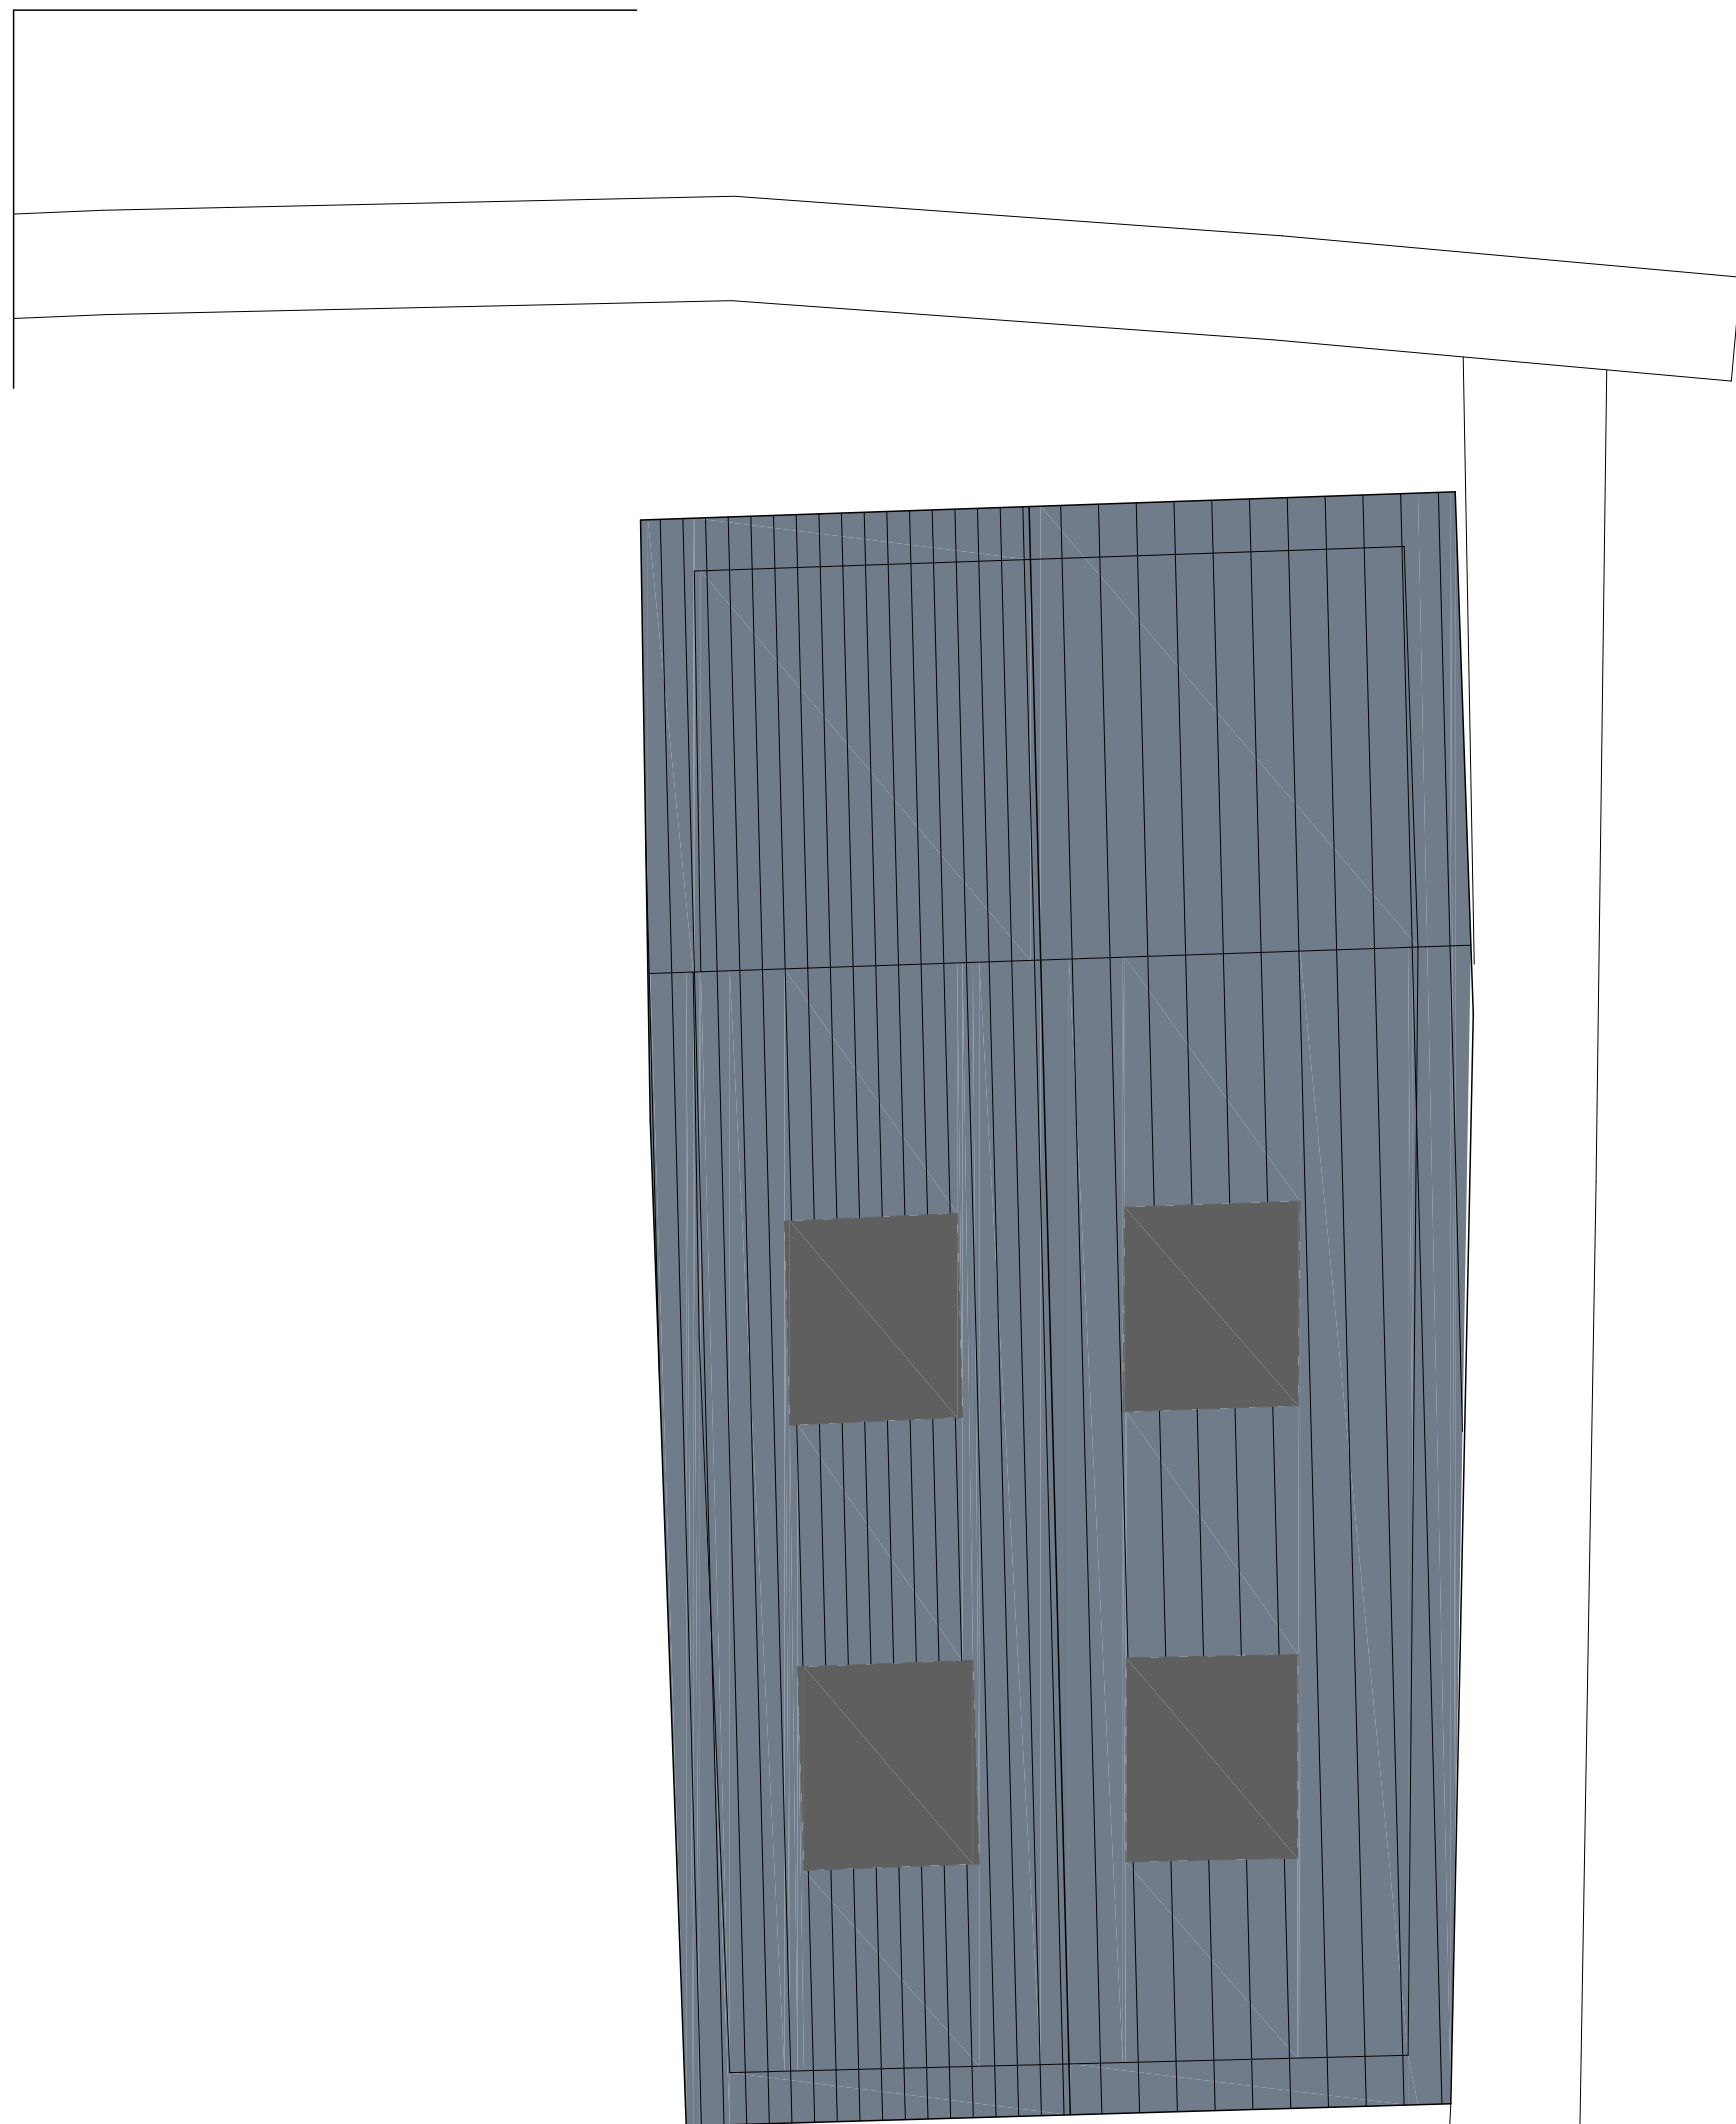


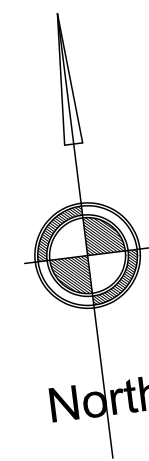

Holiday Let 2

First floor plan

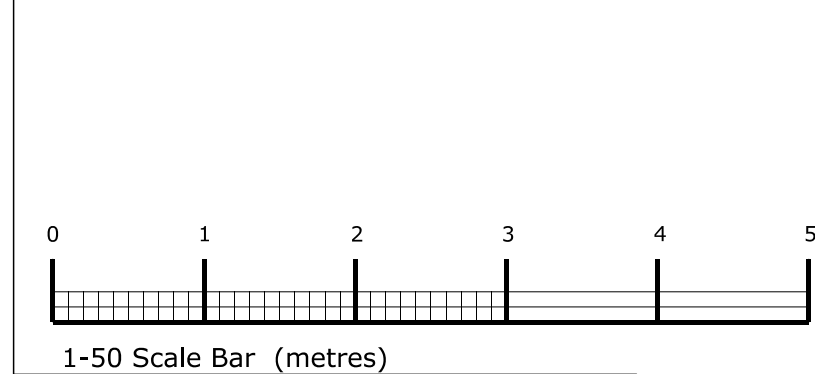

REV	DATE	AMENDMENT	BY	CHKD

HNAarchitects
Architecture | Planning | Design

PROJECT:		Syke House Farm, Syke Road, Rochdale					
CLIENT:		Mr J Bullock					
DRAWING:		Proposed first floor plan					
DRAWN BY:	MB	CHECKED BY:	MB	CREATED:	Feb 23	SCALE:	1:50 @ A1
STATUS:	Planning			DRAWING NO:	1423-P-101	REVISION:	

DONOT SCALE.
COPYRIGHT REMAINS WITH HNA ARCHITECTS LTD.
TEMPLE WORKS, TEMPLE STREET, OLDHAM, OL1 1PU
TEL: 0161 688 1820
E-MAIL: info@hna-architects.co.uk

RIBA
Chartered Practice