




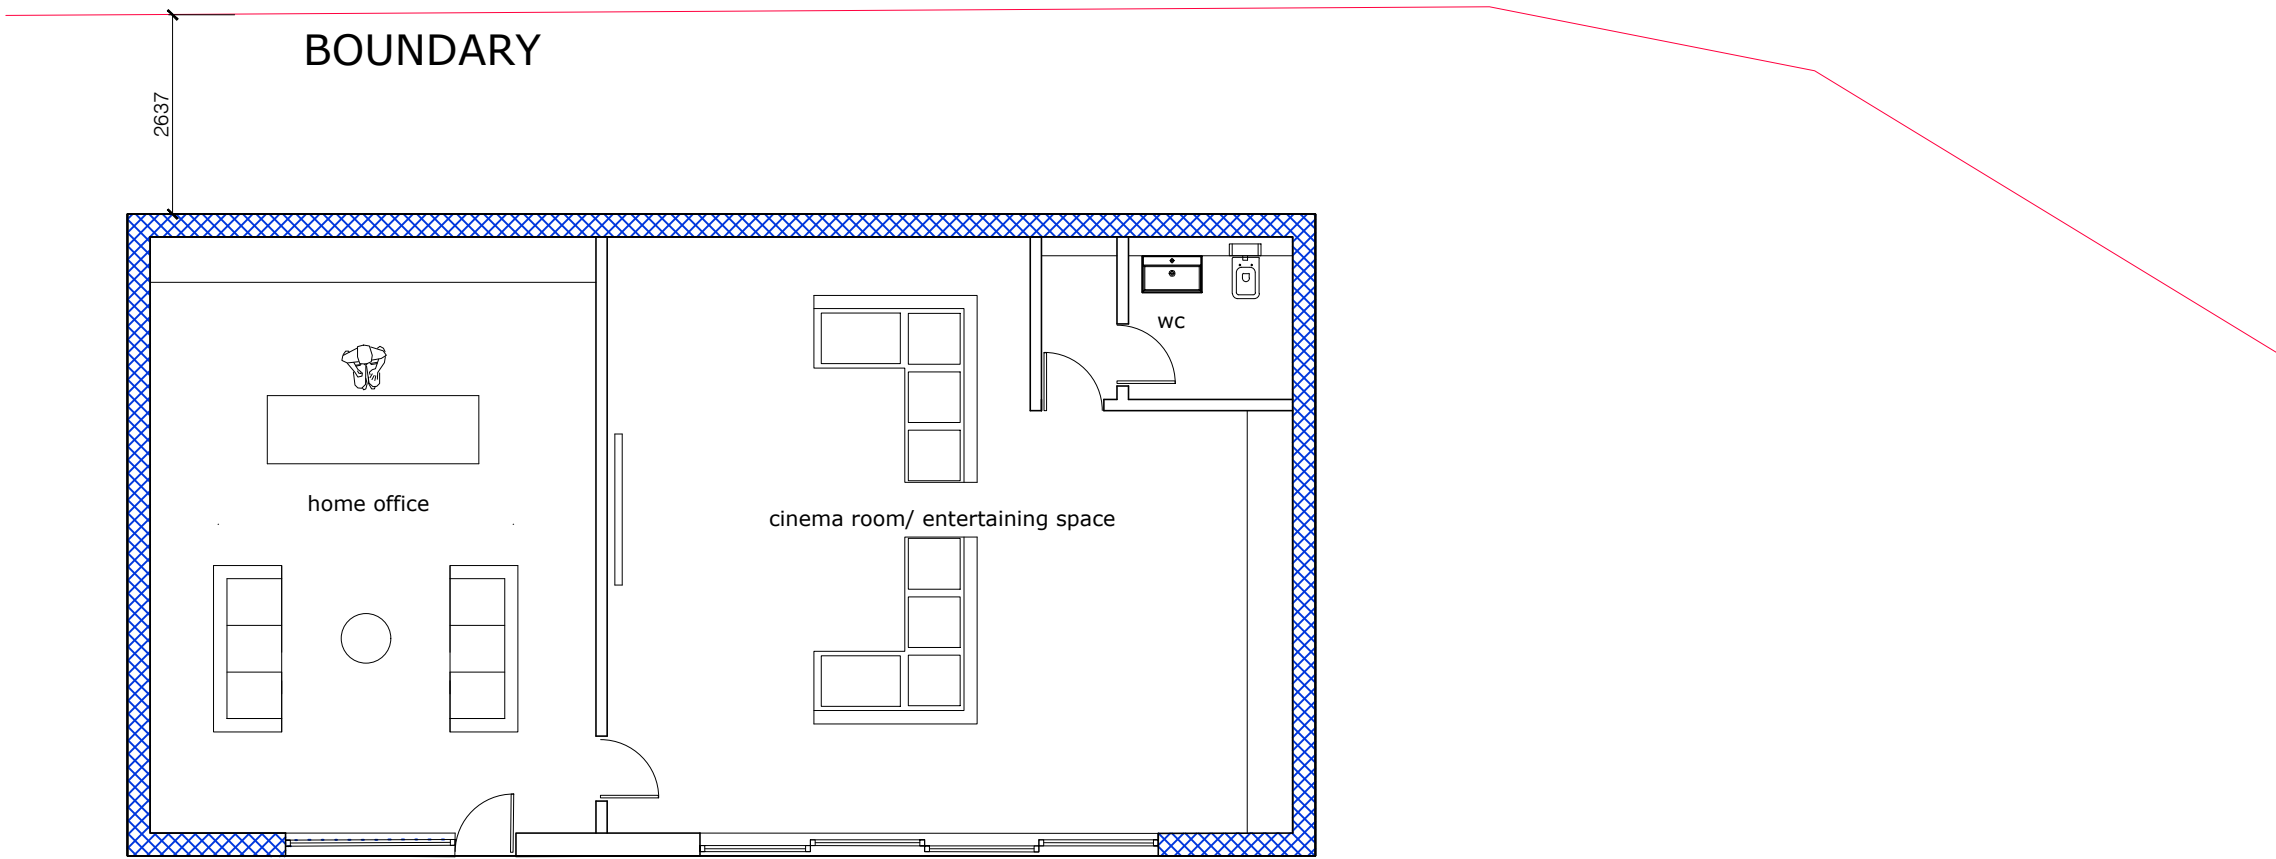

PROPOSED OUTBUILDING - HOME OFFICE/ CINEMA ROOM

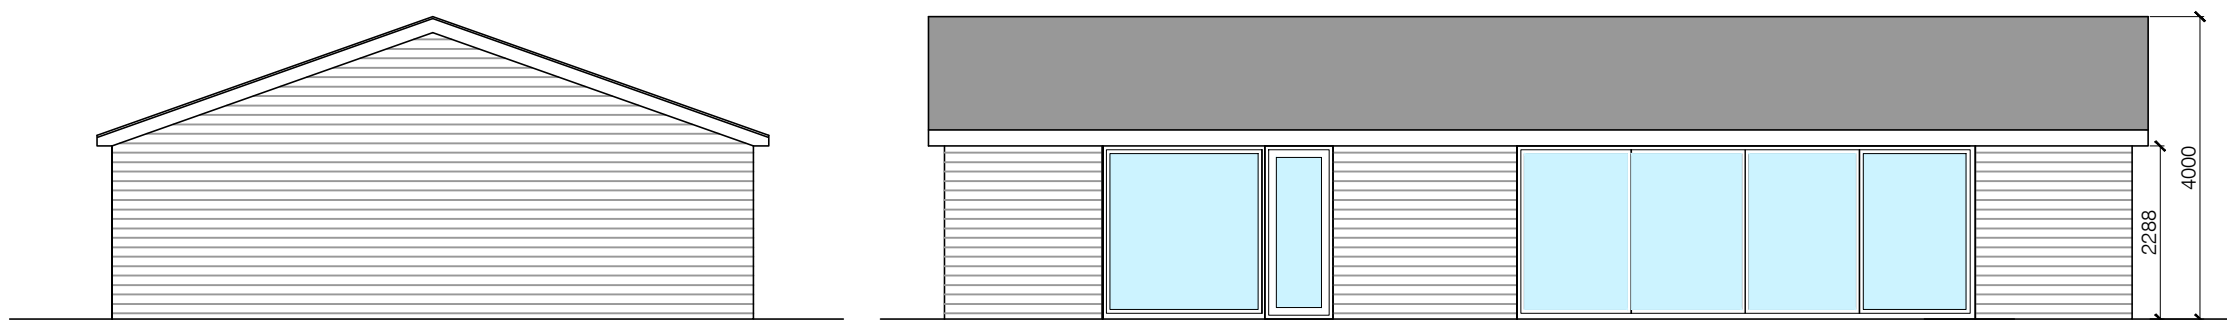


SIDE ELEVATION FRONT ELEVATION

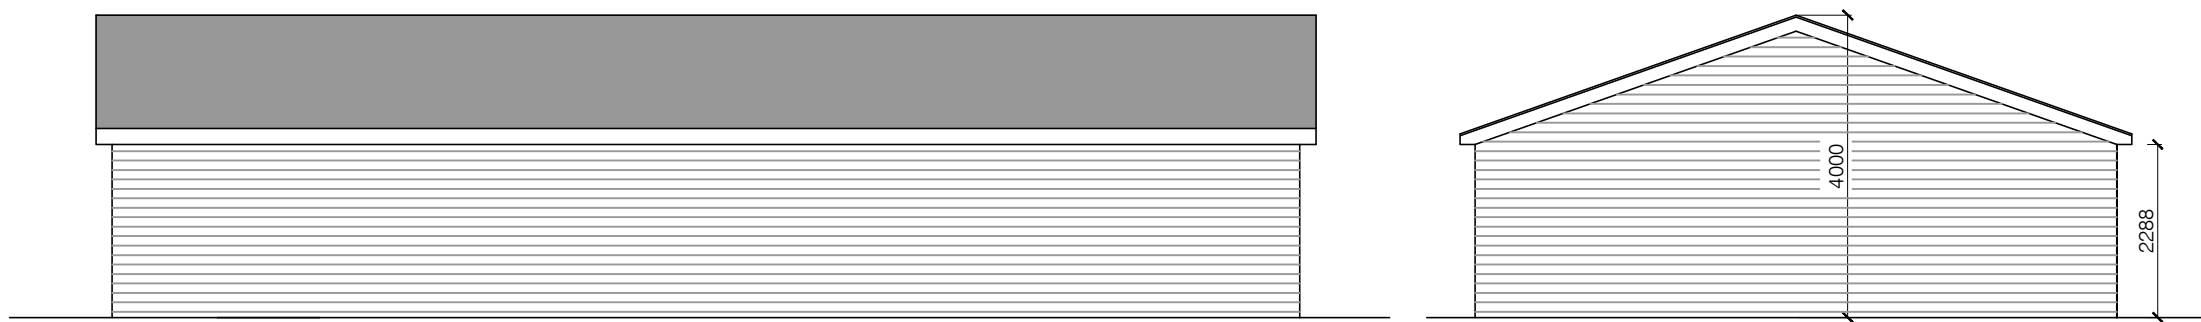


REAR ELEVATION SIDE ELEVATION

PROPOSED HOME OFFICE/ CINEMA ROOM


PROPOSED OUTBUILDINGS 1:100

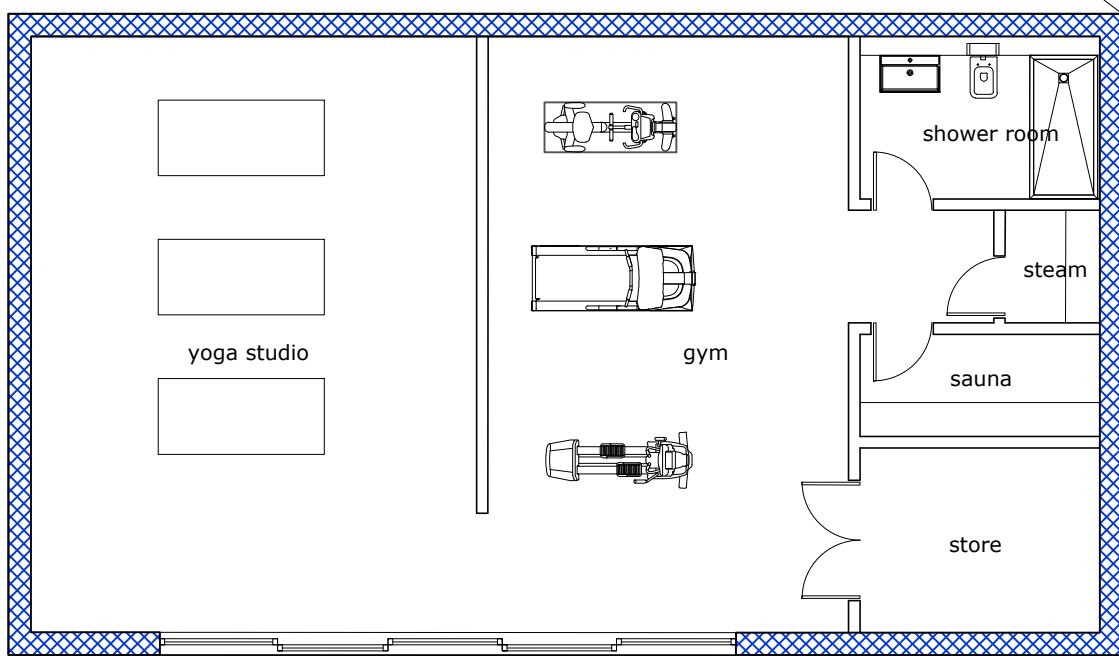

PROPOSED OUTBUILDING - GYM

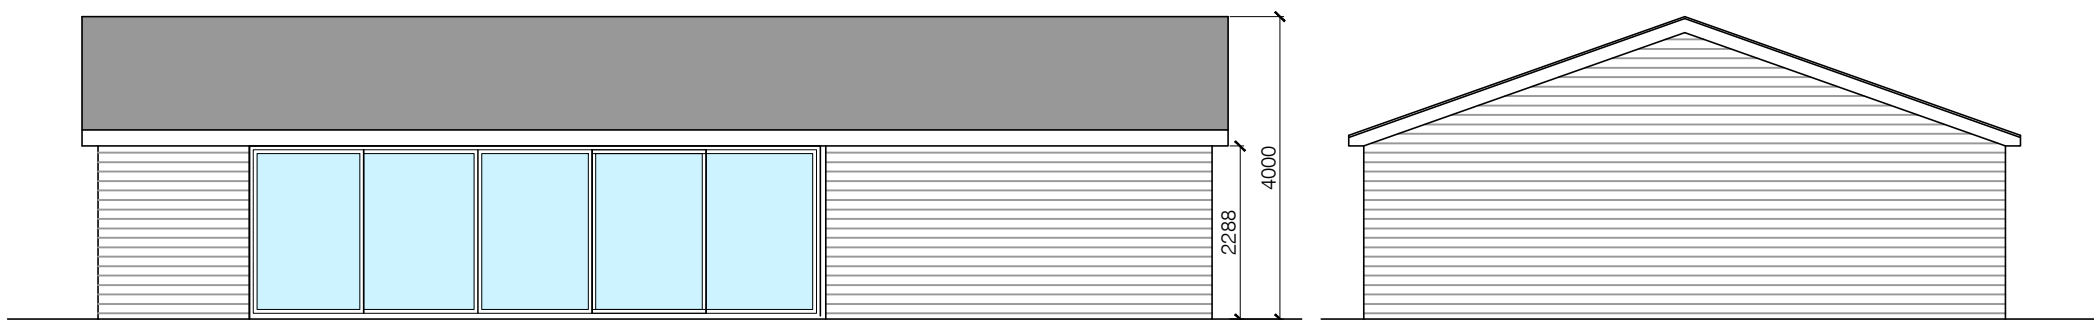


FRONT ELEVATION SIDE ELEVATION

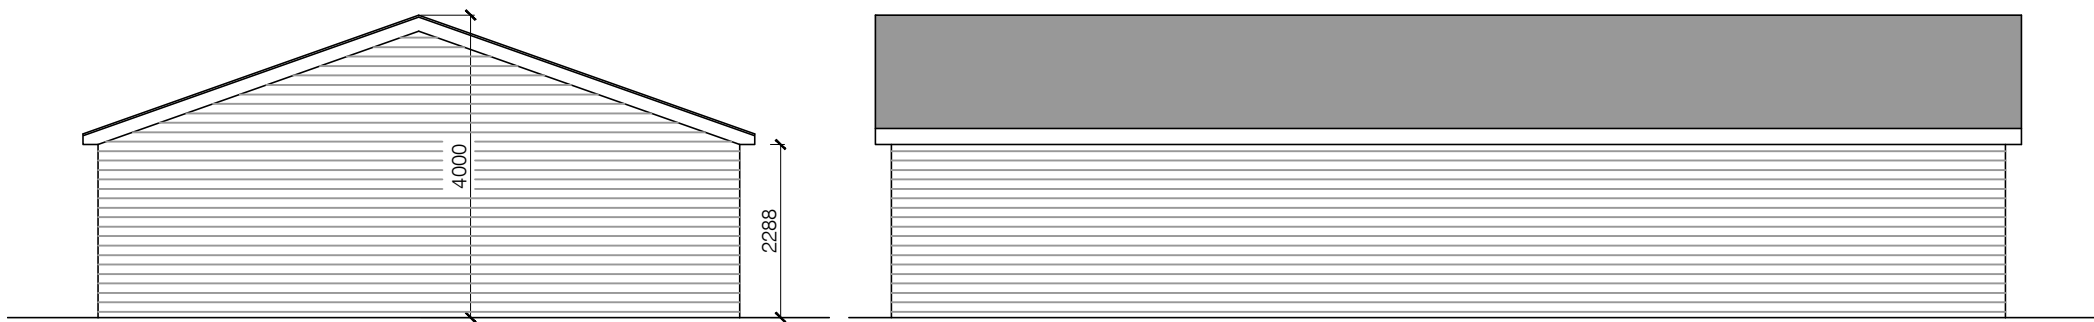

SIDE ELEVATION REAR ELEVATION

PROPOSED GYM

Materials
Walls: Dark red brick to match existing house
Roof: Dark brown tiles to match existing house
Windows: White UPVC to match existing house

 

Notes:

1. ALL DIMENSIONS ARE IN MILLIMETRES UNLESS STATED OTHERWISE. NO DIMENSIONS TO BE SCALED FROM DRAWINGS.
2. ALL DIMENSIONS TO BE CHECKED ON SITE PRIOR TO MANUFACTURE. ANY DISCREPANCIES BETWEEN DRAWINGS AND SITE CONDITIONS ARE TO BE REPORTED TO THE CONTRACT MANAGER.
3. THIS DRAWING IS TO BE READ IN CONJUNCTION WITH ALL RELEVANT STRUCTURAL ENGINEERS, CIVIL ENGINEERS AND M&E ENGINEER'S DRAWINGS AND SPECIFICATIONS.

REV:	DESCRIPTION:	BY:	DATE:
STATUS: PLANNING			

KR

KIMBLE RODEN

Barrington House

Heyes Lane

Wilmslow, SK9 1QY

01625 402442

emma@kimbleroden.co.uk

CLIENT:
Ms O McKee

SITE:	Hollingworth Heights, Peanock Lane Littleborough, OL15 0AD		
TITLE:	Proposed Outbuildings		
SCALE AT A1:	DATE:	DRAWN:	CHECKED:
1:100	MAR '25	ER	-
DRAWING NO:	P04		REVISION:
			-