




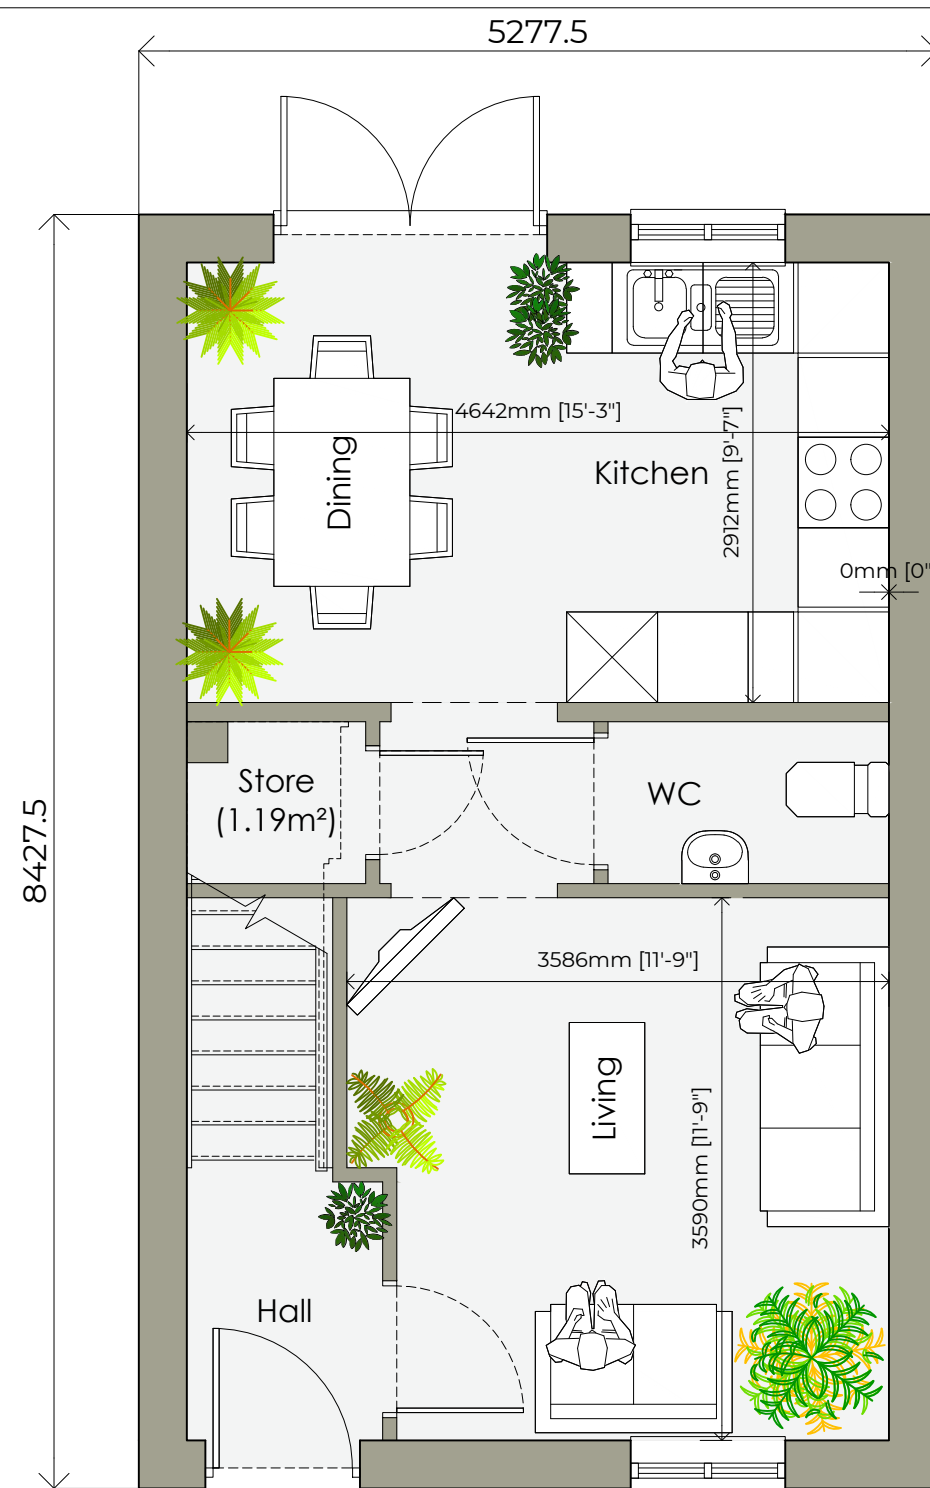

Ground Floor

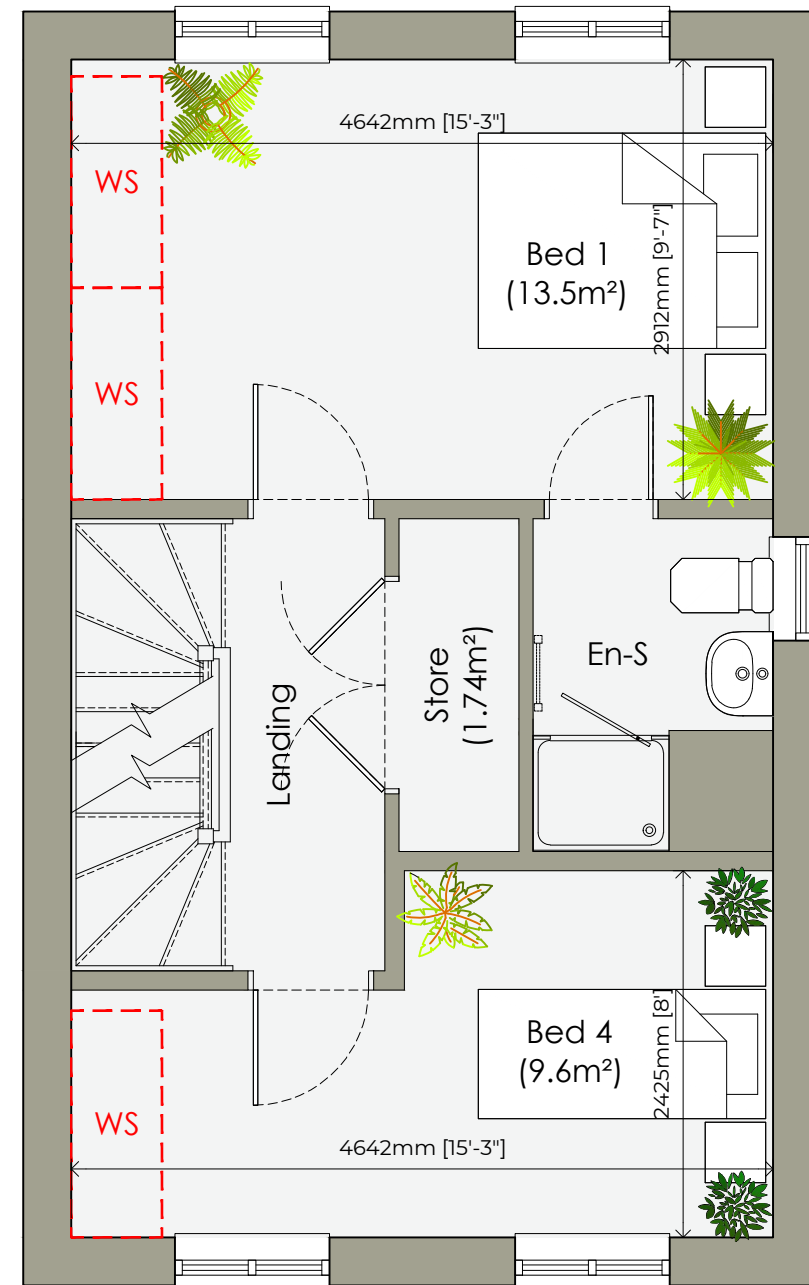


First Floor

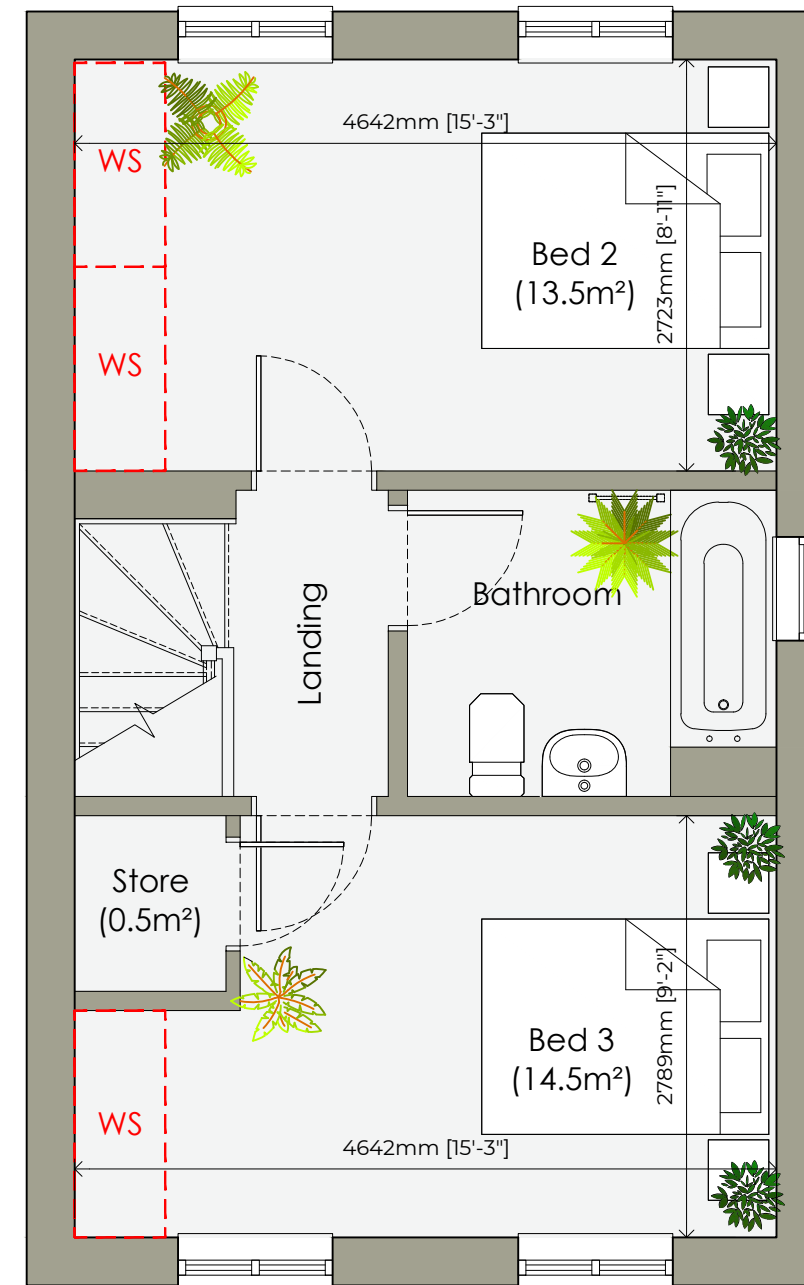

Second Floor




Rear Elevation
(Semi-Detached)

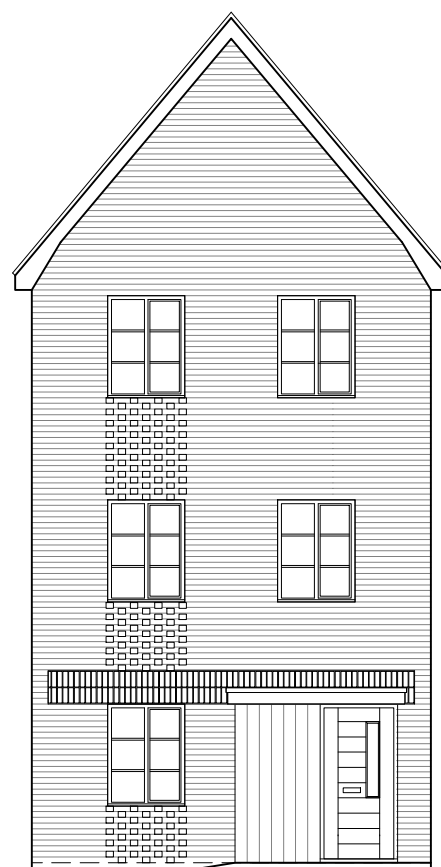


Front Elevation
(Detached)



Front Elevation
(Semi-Detached)

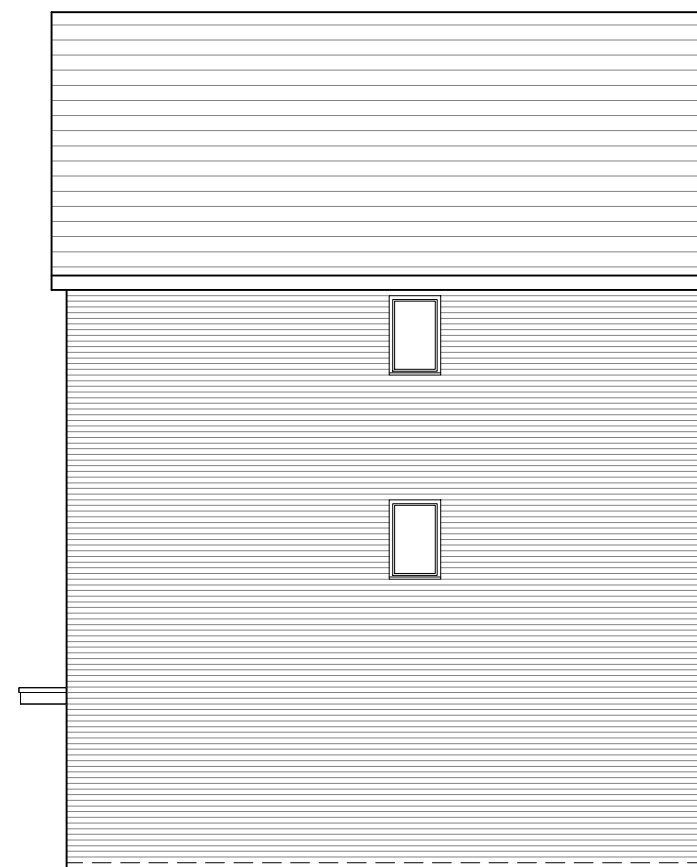

Side Elevation
(1:100)

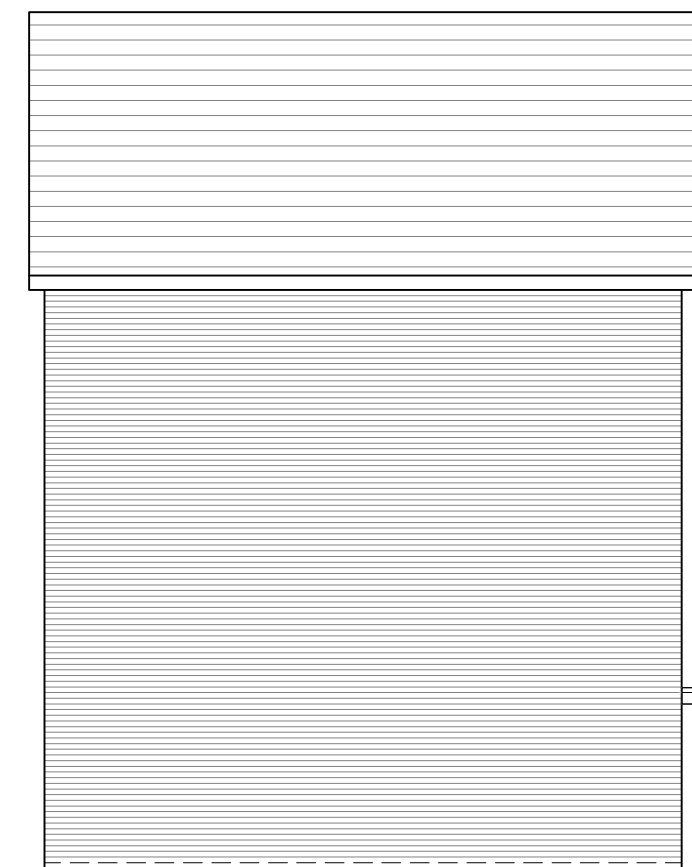

Side Elevation
(1:100)

Willow



Stonebond.

Stonebond Properties (Manchester)Ltd
Registered Office:
Suite 5, Egerton House
Towers Business Park
Wilmslow Rd
Didsbury, M20 2DX

site:	Edenfield Road Norden		
title:	WILLOW 4 Bed (1168 sqft)		
scale: @A2	1:50/1:100	drawn by:	AC
date:	Oct 2023	checked:	
drawing no:	SBM-001-Ht-WIL		
sheet no:	Sheet 1 of 1		revision: