


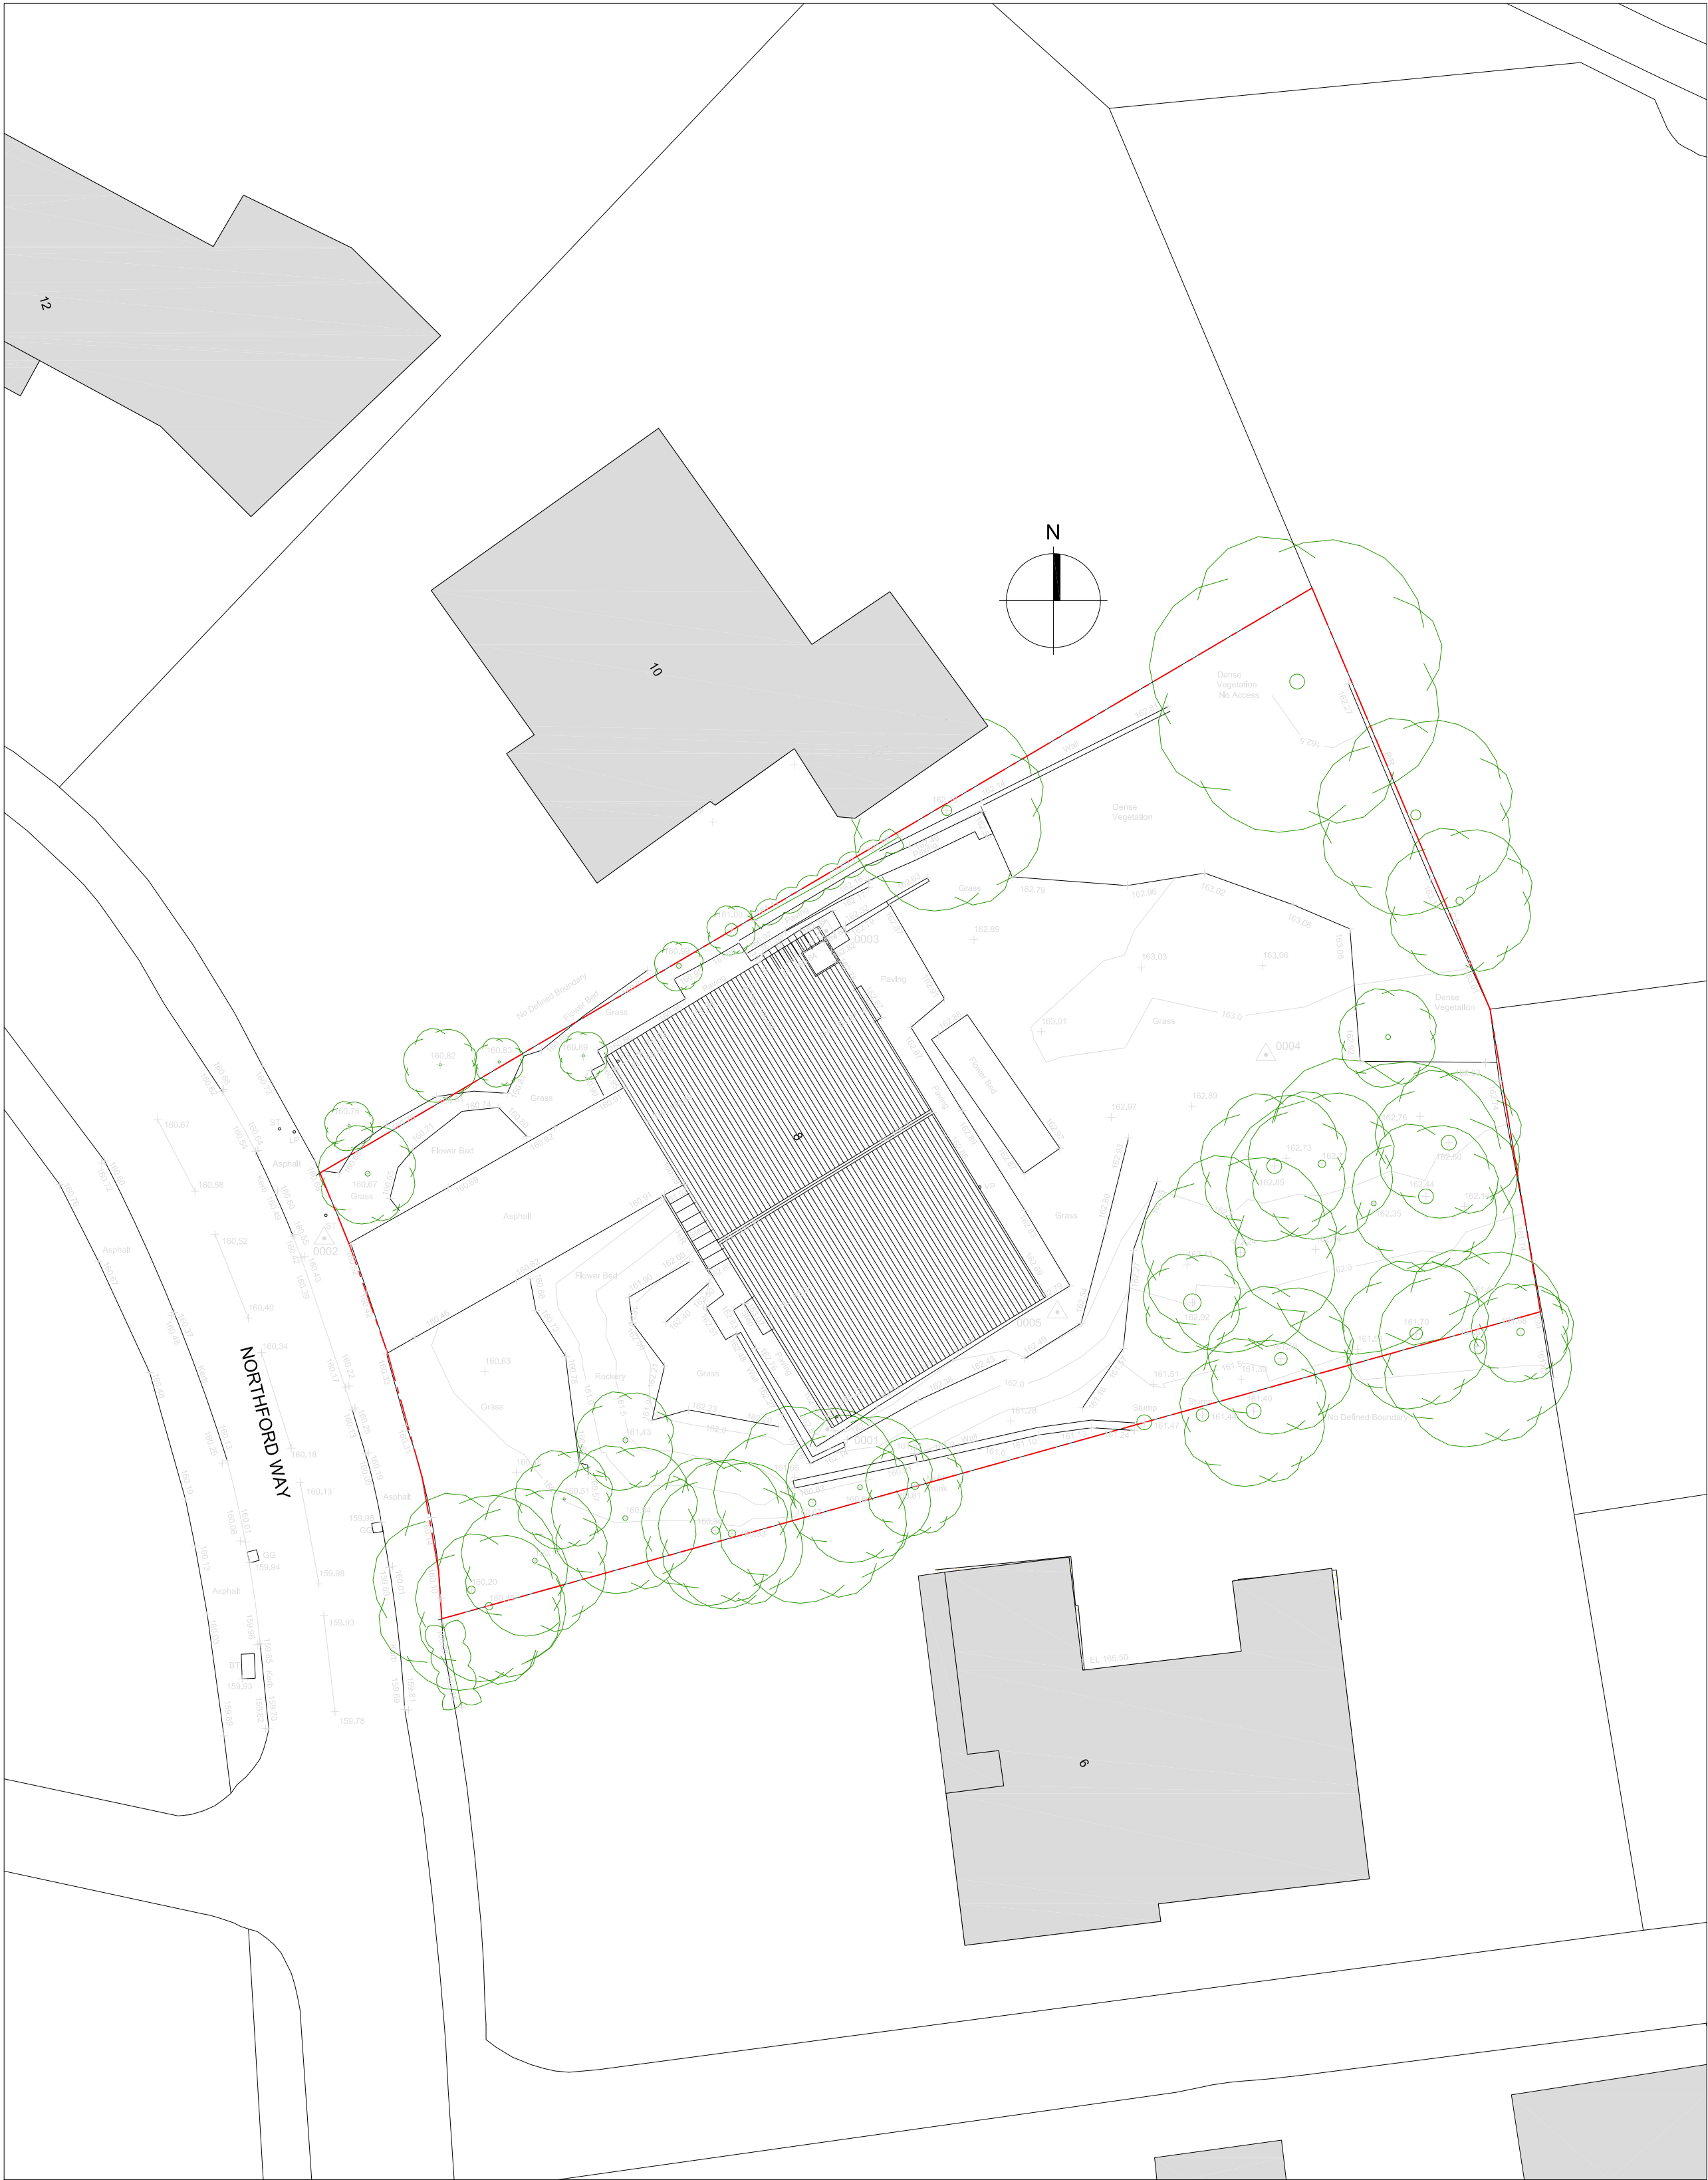

Existing Site Plan 1:200



Proposed Site Plan 1:200

All dimensions are to be checked on site, any discrepancies are to be reported before work commences. Do not scale from this drawing.
This drawing is to be read in conjunction with all relevant consultants and specialists drawings / documents, any discrepancies are to be reported before the affected work commences.
All structural components shown are indicative only. Details / calculations of structural members are to be provided by the Structural Engineer.
This drawing is copyright.

A	First Issue	30/01/2023
B	Added parking space annotation as per LPA request	17/04/2023

STUDIO 805
PROPERTIES

SOURCE - DESIGN - INVEST

Tel : +44 (0) 752 332 1780
Email : hello@studio-805.co.uk
Web : www.studio-805.co.uk
Adrs : 4th Floor, Suite 72, Centenary House
1 Centenary Way, Salford M50 1RF

Client

Mr. Baraky

Project

8 Norford Way, Rochdale OL11 5QS

Drawing Title

Existing & Proposed Site Plan

Scale

1:200 @A1

Date

January 2023

Drawing No.

9100/110

Revision

B