





Existing Front
1 : 100




Existing Rear
1 : 100

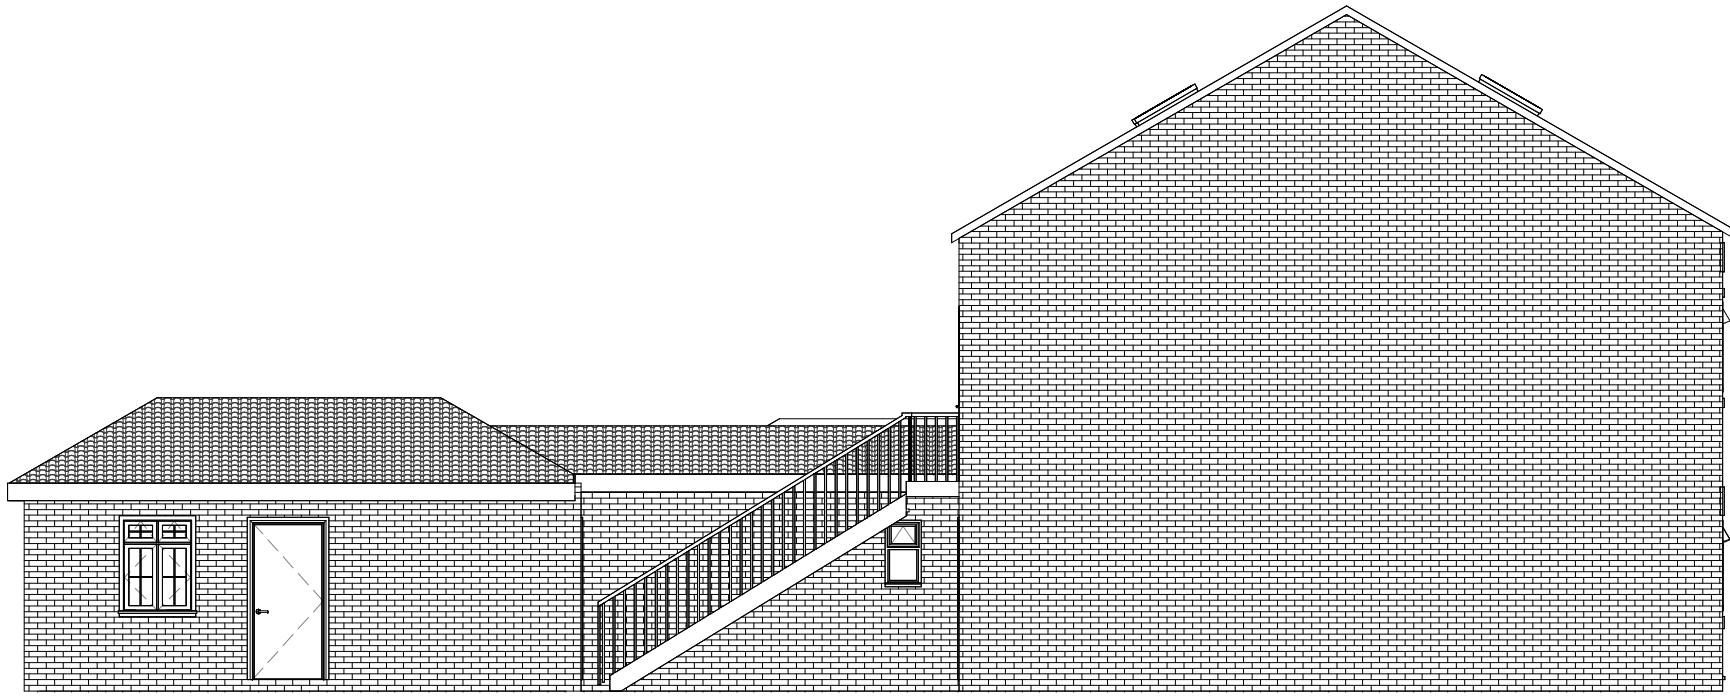


Existing Side
1 : 100

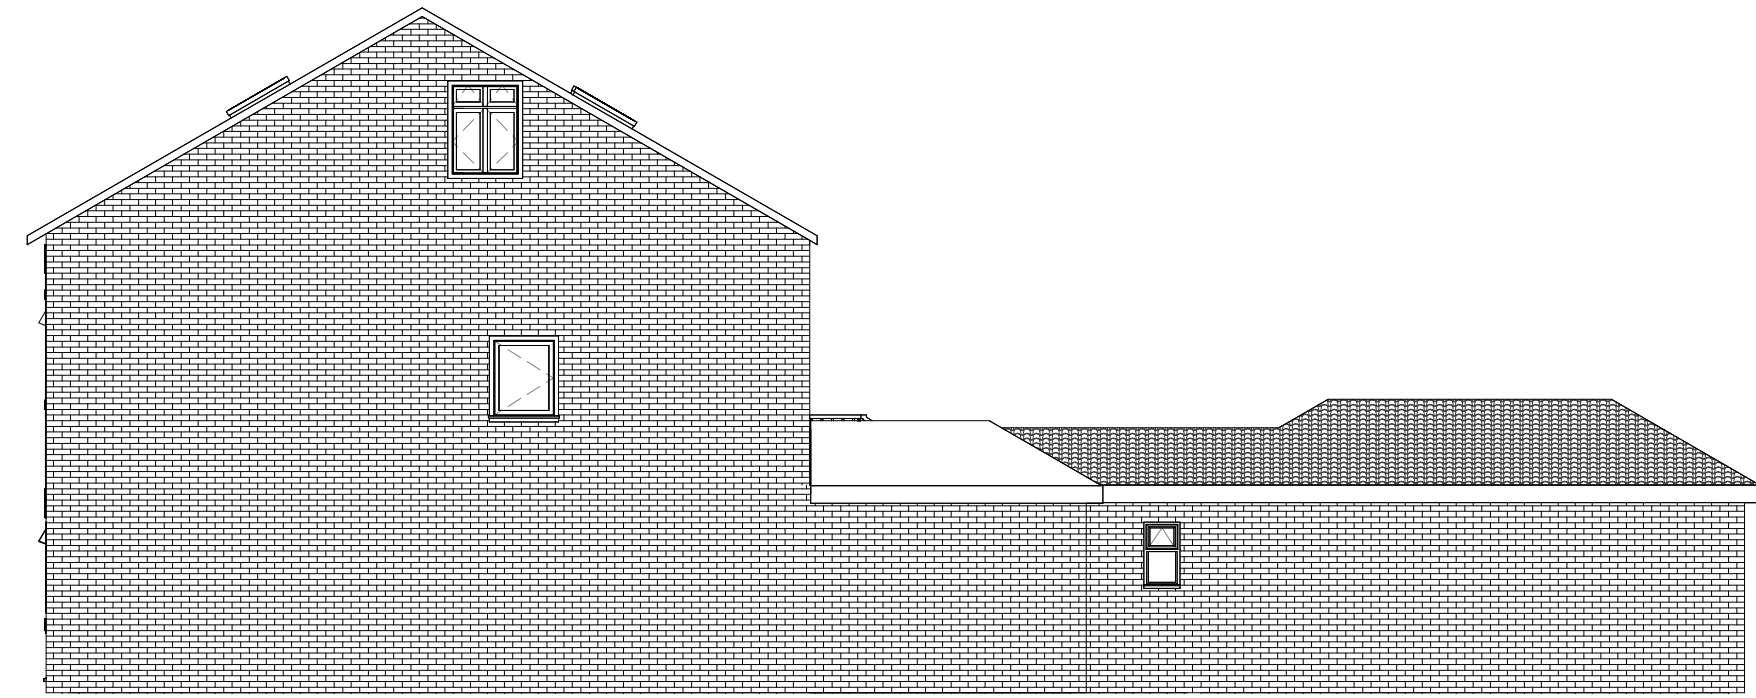

Existing Side 2
1 : 100

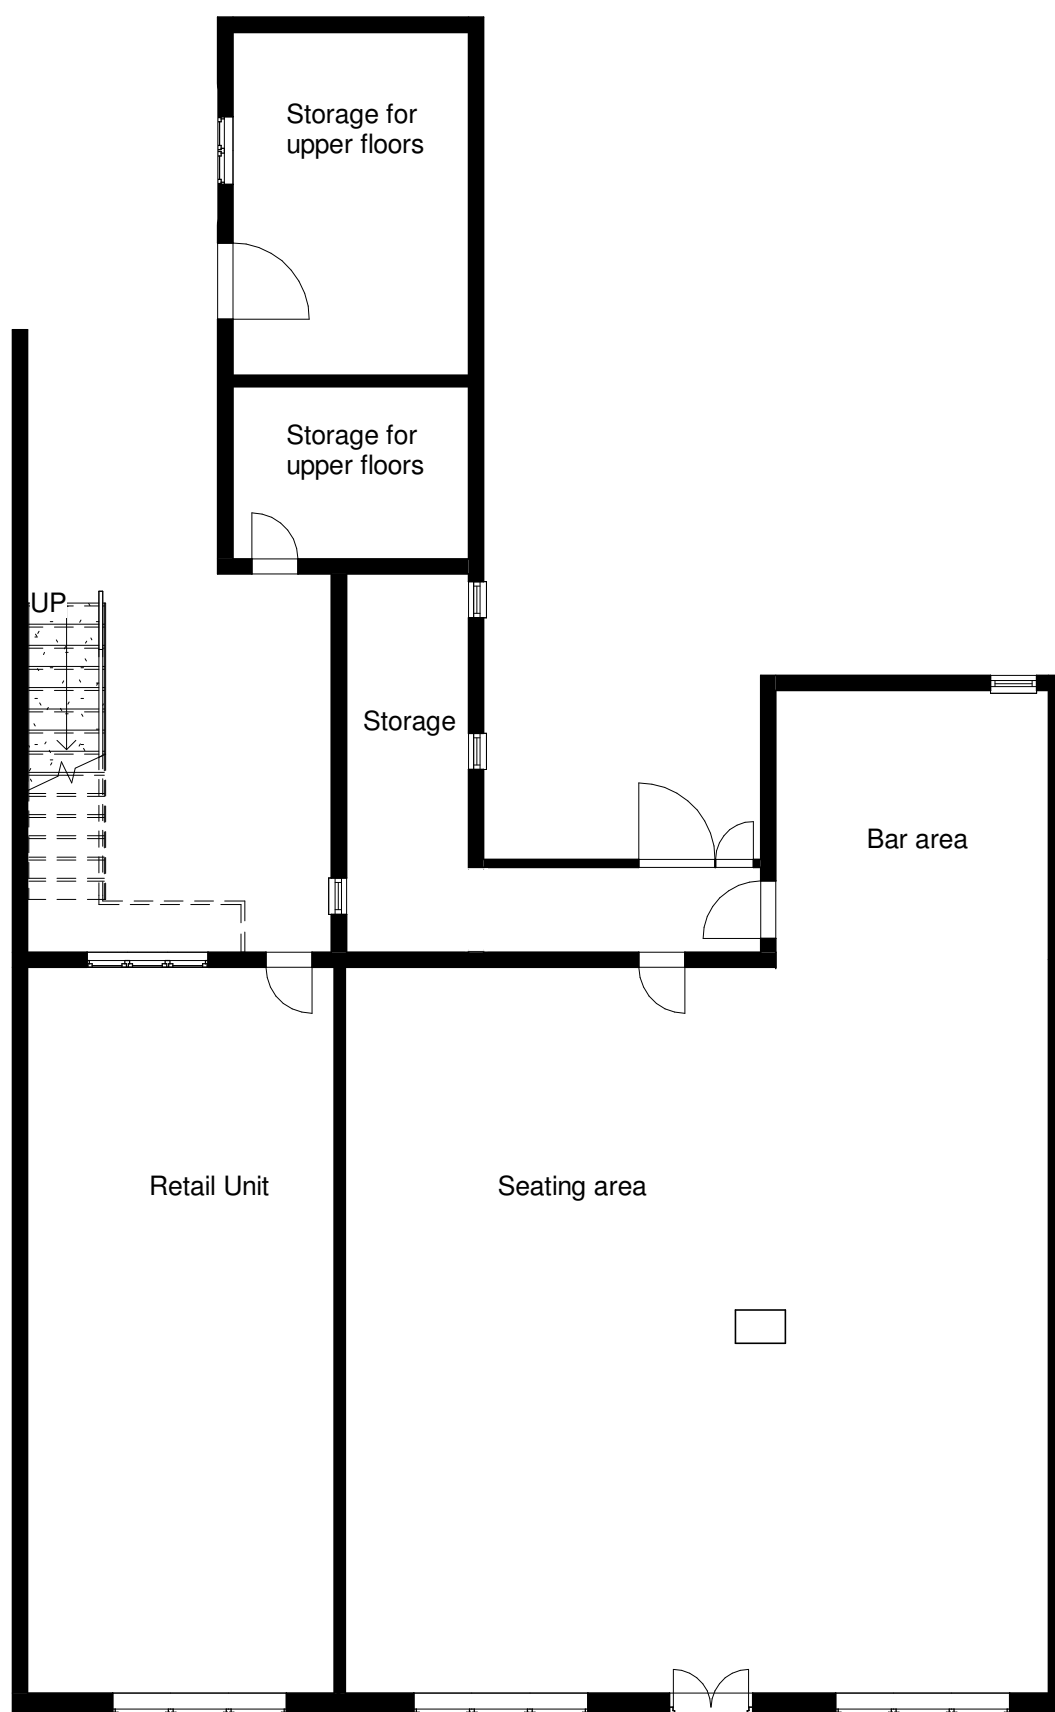

Existing Ground Floor
1 : 100

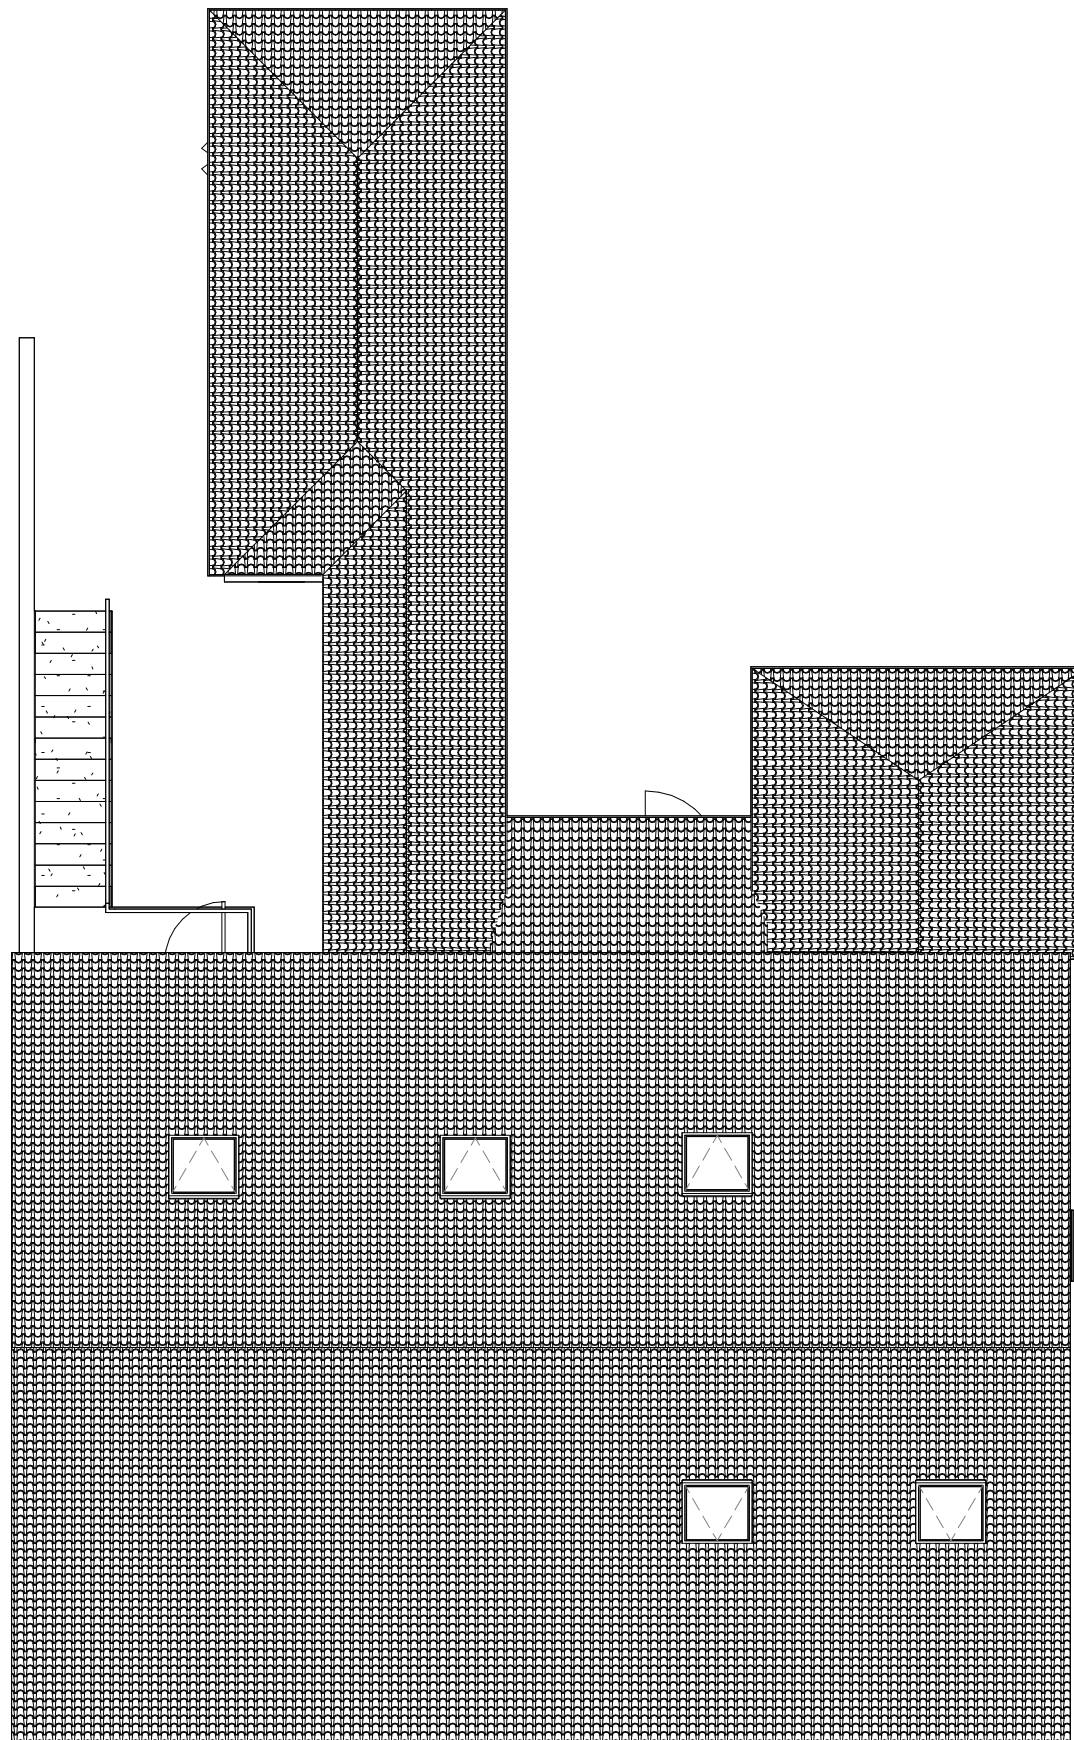

Existing Roof Plan
1 : 100

Scale: @ A1.
Do NOT scale from this drawing.
If in doubt, ask.
Dimensions must be checked by contractor before work is commenced.

This drawing remains the property of Belal Rashid Technical Architecture and should not be reproduced in full or in part without prior consent from Belal Rashid Technical Architecture.

The drawings have been produced for Planning Approval purpose ONLY, and should not be used for any other use.

Client:
Nawab Khan

Project:
Change of Use
Project Address:
69/71 Halifax Road
Rochdale
OL12 9BA

Drawing Name:	Existing
Drawing Number:	A101.B
Drawing Date:	15/11/21
Author:	B.Rashid

Belal Rashid Technical Architecture
Unit 3 Bright Street
Oldham
Greater Manchester
OL8 4AB

Email: belal.brta@gmail.com
Mobile: 07794529361
Tel: 0161 821 1956

