




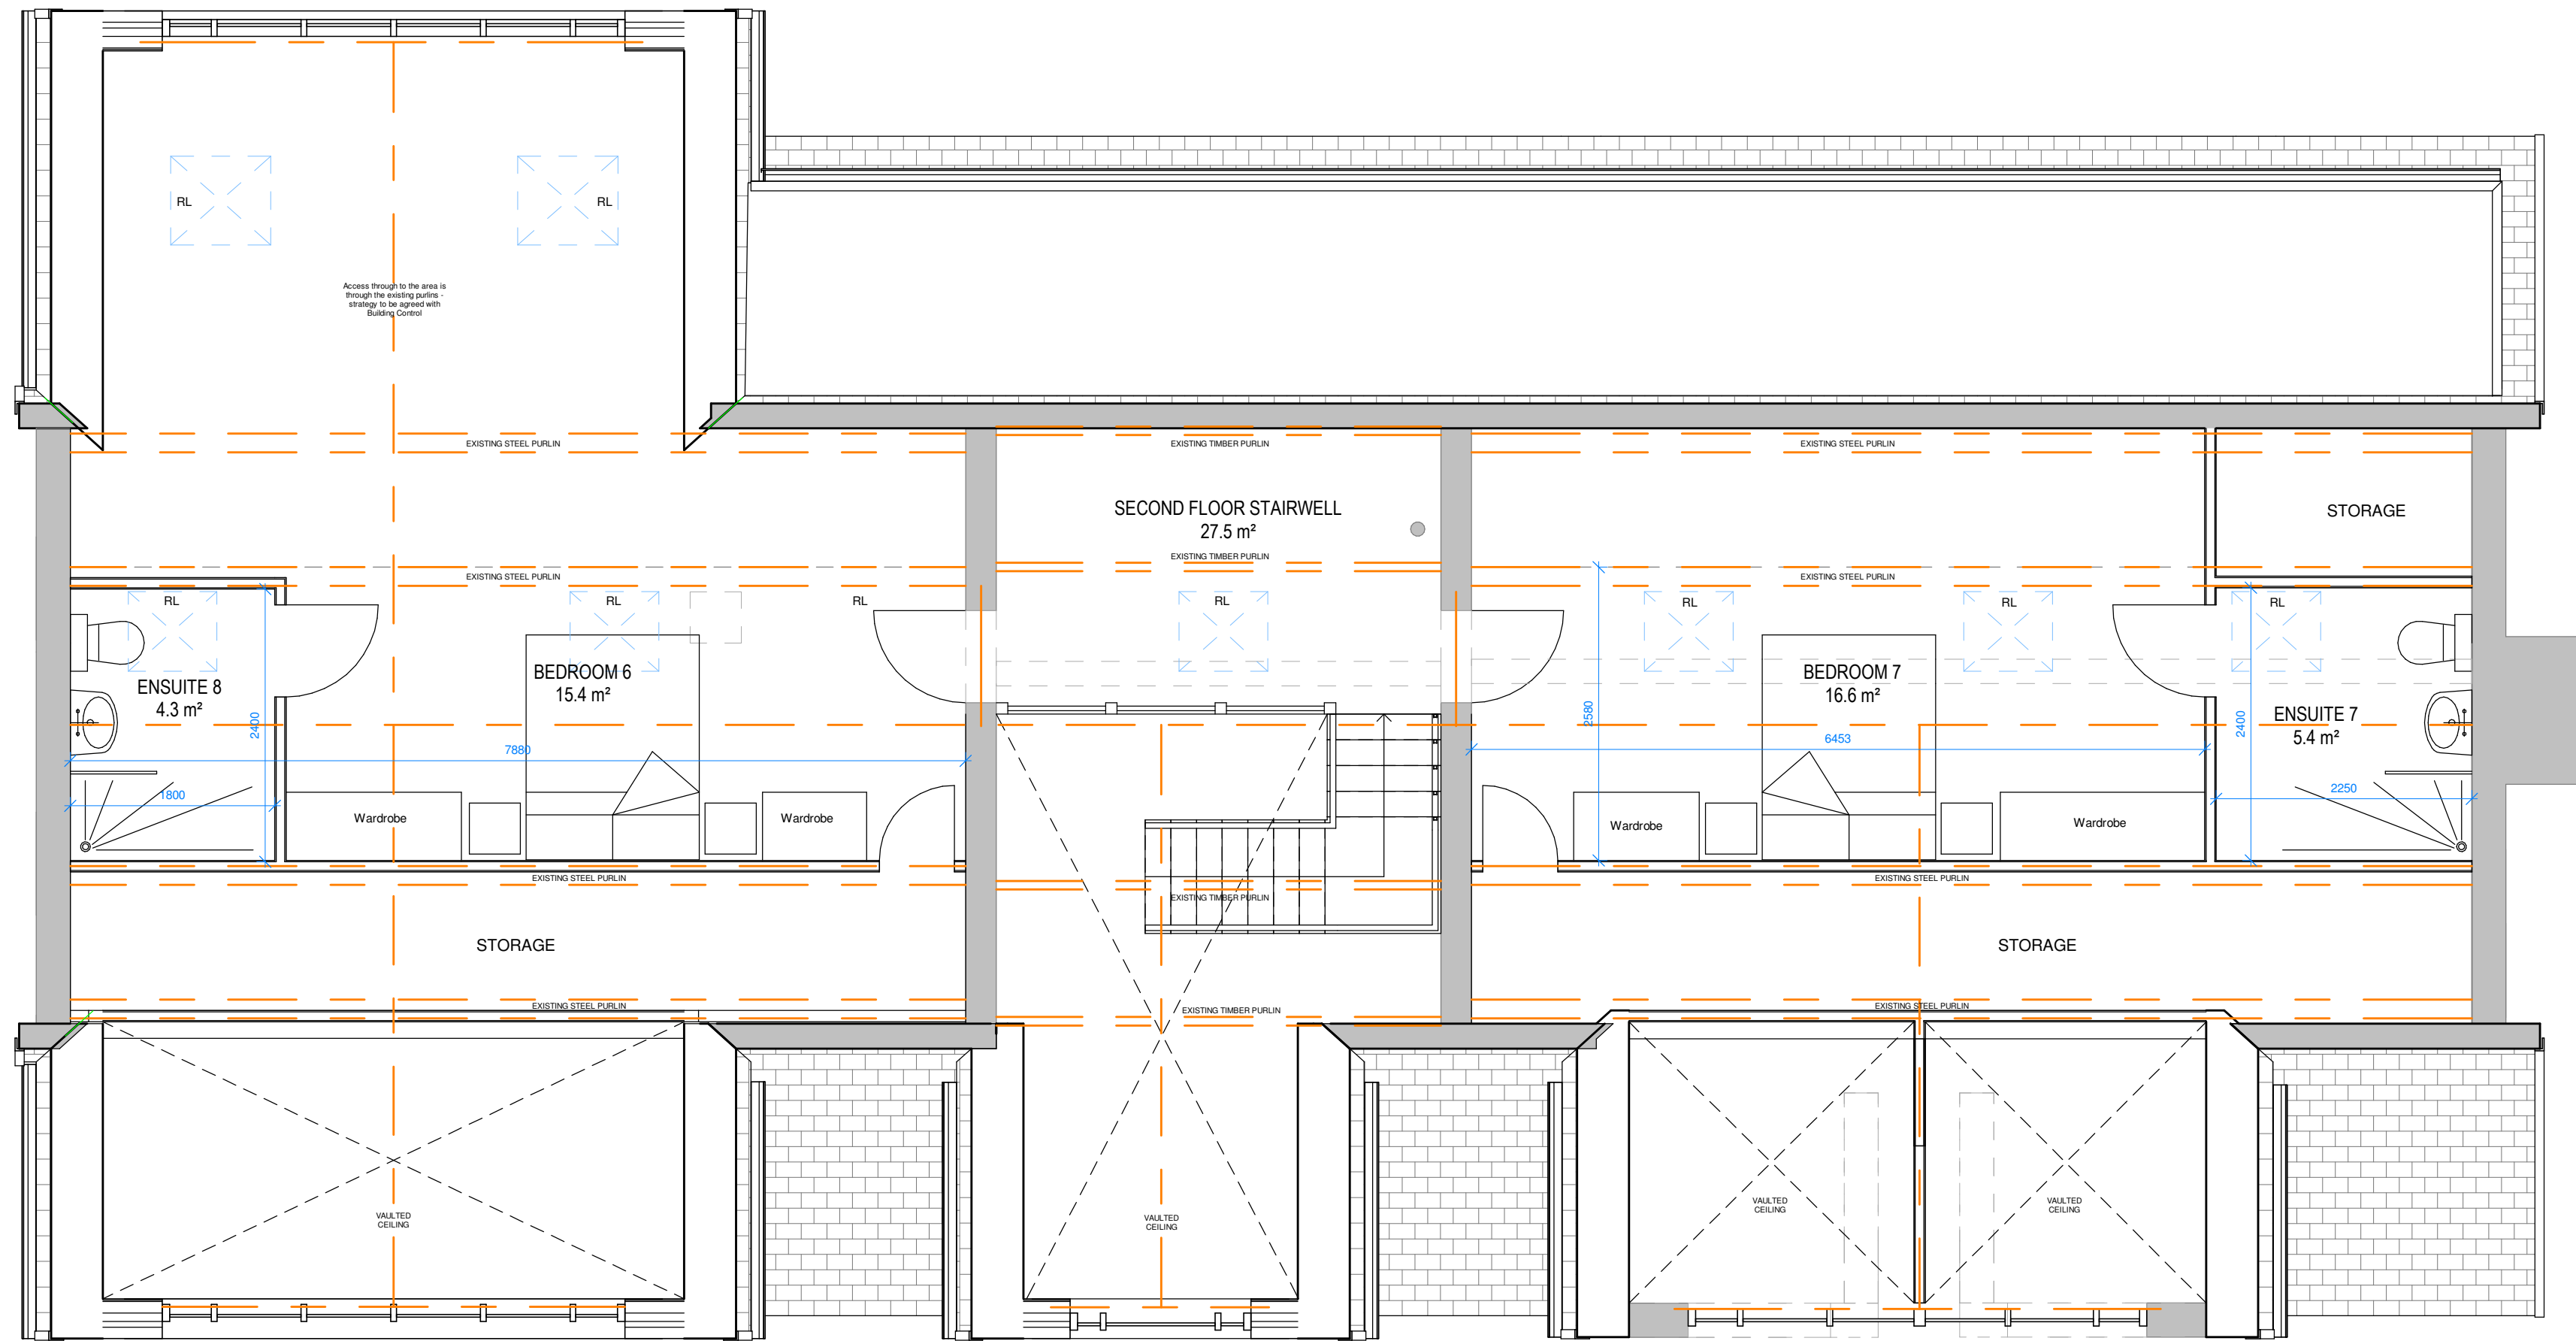

1 Proposed Second Floor Level
1 : 50

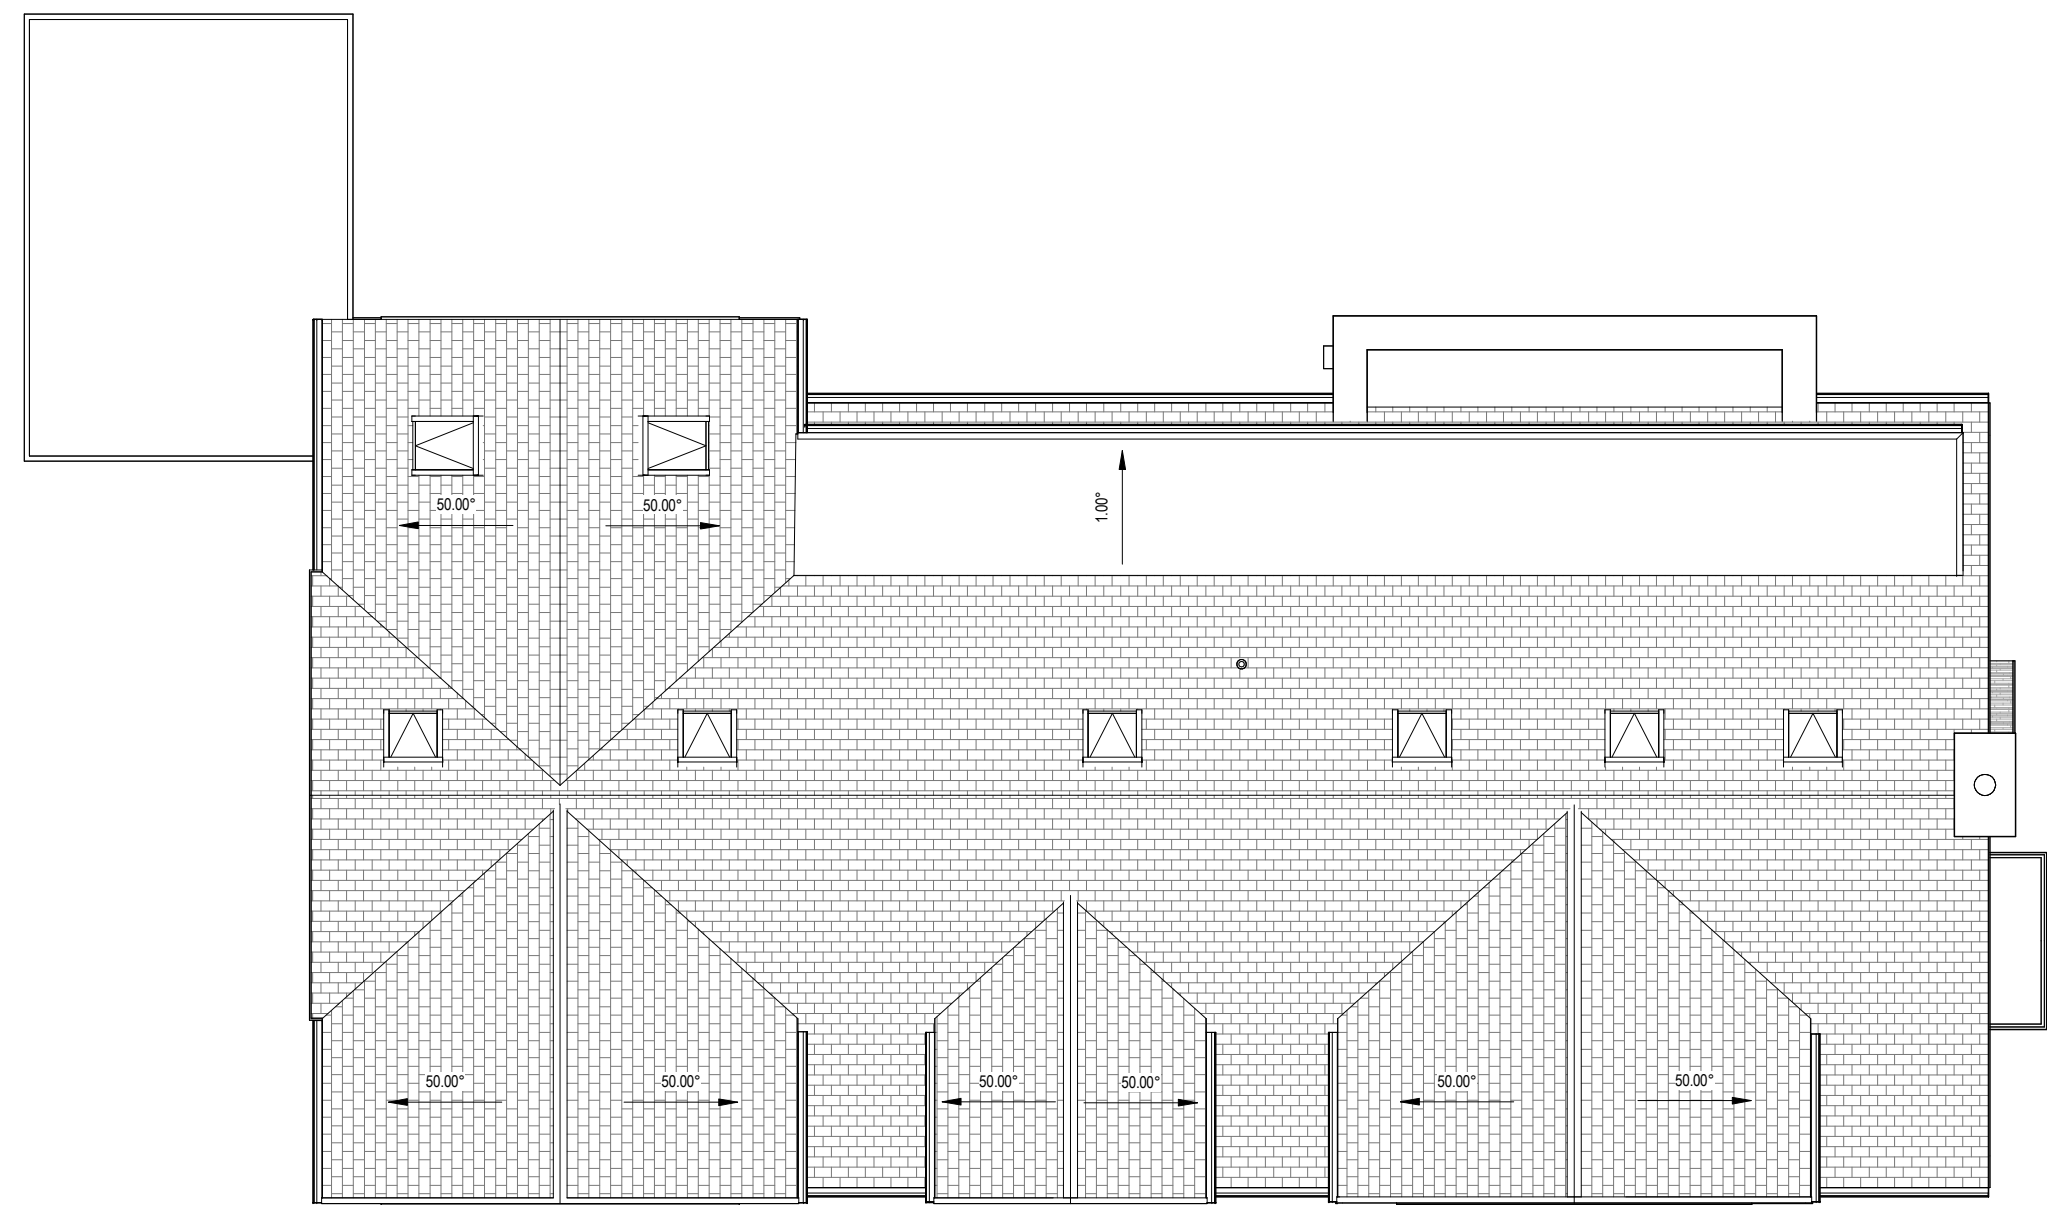

2 Proposed Roof Level
1 : 100

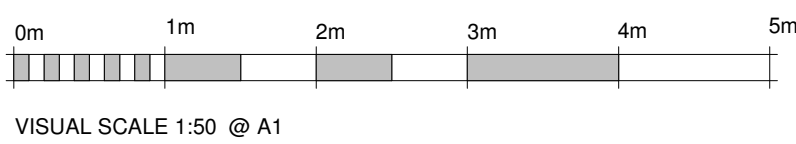

Notes:
This drawing is copyright. Figured dimensions are to be followed in preference to scaled dimensions and particulars are to be taken from the actual work where possible. Any discrepancy must be reported to the architect immediately and before proceeding. If in doubt, ask.

B	Updated following Planning comments	07/10/24
A	Updated following Client comments	26/07/24
rev	description	date

Revision Schedule

Rev No: B

Drawn by: DW

Project No:
DWA-2421

Project:
4 Norford Way, Rochdale,
OL11 5QS

Drawing Title:
Proposed Second Floor and
Roof Plan

Drawing No:
DWA-2421- PL-07

Date: 08/07/24	Scale: As indicated @A1
-------------------	-------------------------------

Client:

Dr Sarwar

Architect:

Dan Worden **Architecture**

Tel: 07581 584180
Email: enquiries@danwordenarchitecture.co.uk
Web: danwordenarchitecture.co.uk