


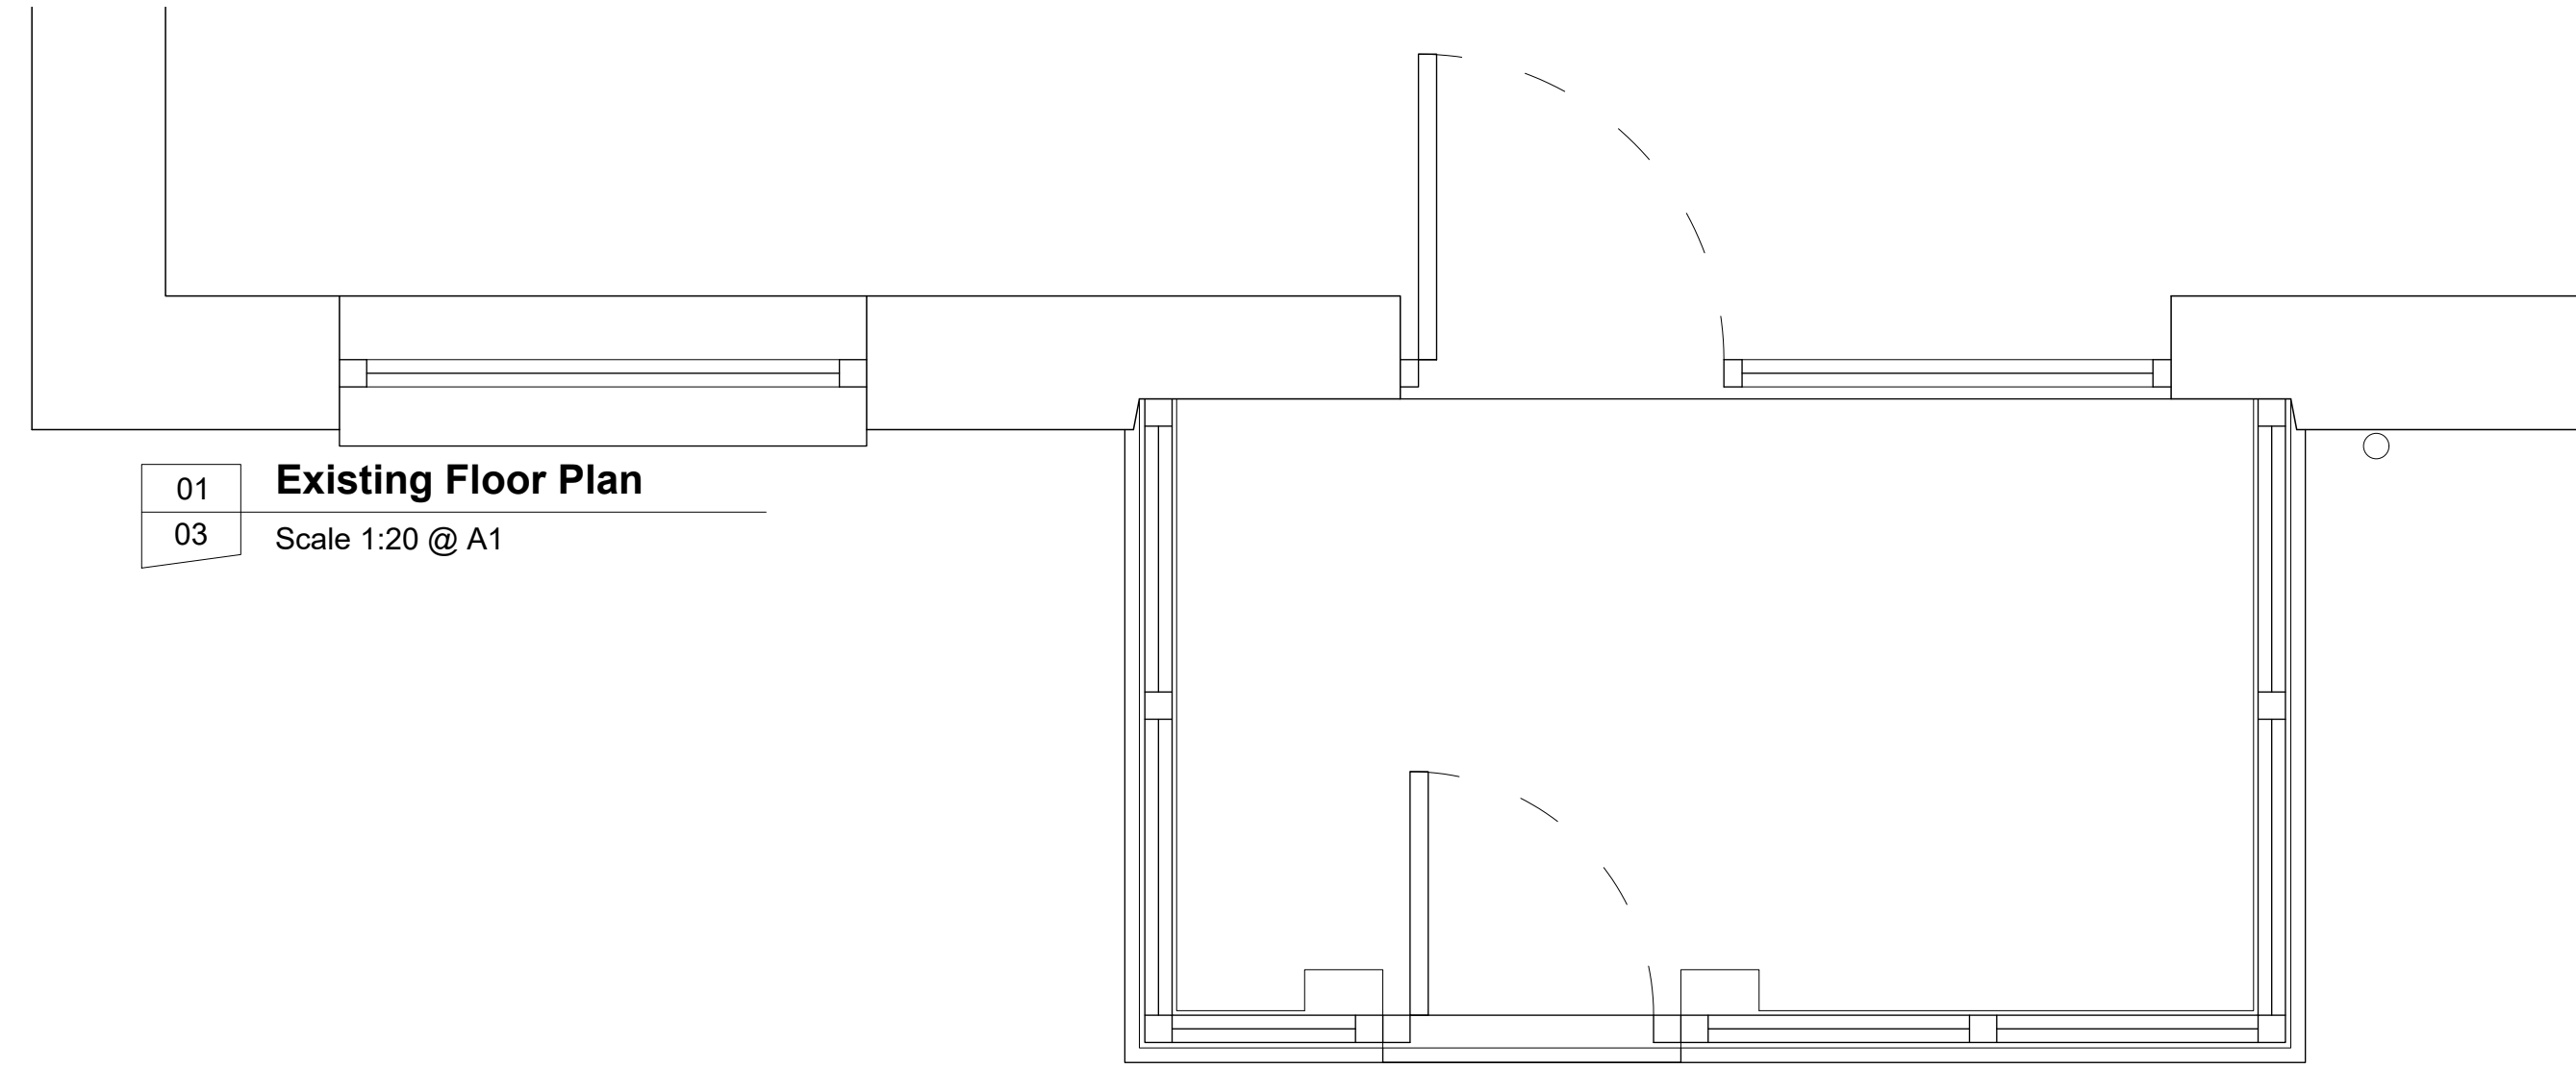

01

Existing Floor Plan

03

Scale 1:20 @ A1



02

Existing Front Elevation

03

Scale 1:20 @ A1




03

Existing Left Side Elevation

03

Scale 1:20 @ A1

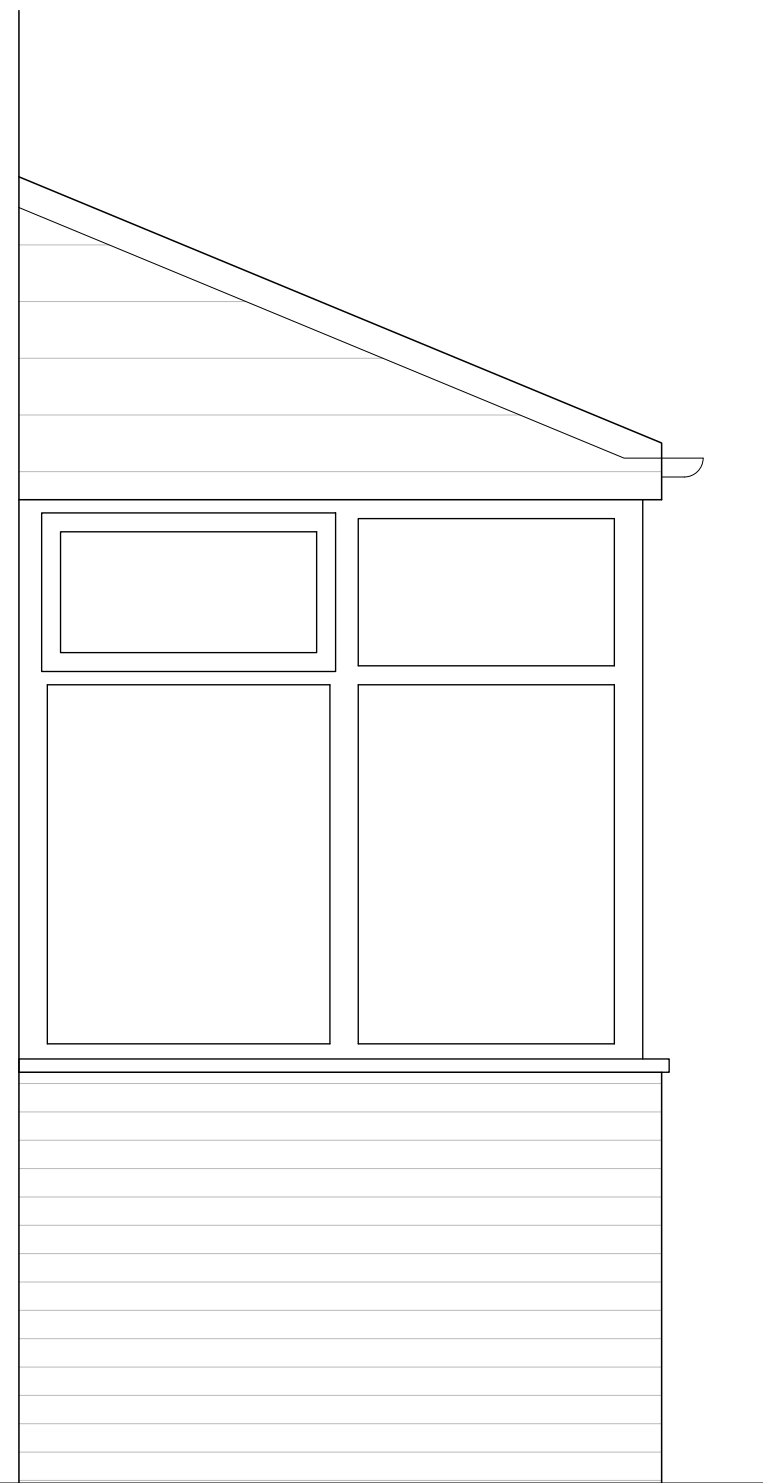

04

Location Plan

03

Scale 1:1250 @ A1

General Notes
01: Dimensions must not be scaled from this drawing. If in doubt, please ask.
02: All dimensions are in millimetres unless noted otherwise.
03: All dimensions should be verified on site before proceeding with the work.
04: TADW Architects shall be notified in writing of any discrepancies.
05: © TADW Limited (UK) 2015

Legend

P2	Location plan scale amended	23.11.23	AM	MH
P1	Drawn	26.10.23	AM	MH
Issue	Description	Date	Drawn	Checked

Drawing Status
P - Planning | T - Tender | C - Construction | R - As Record

For Approval

tadw

architects



Six St. Petersgate Stockport Cheshire SK1 1HD
Ph 0161 477 6158 Fx 0161 480 8342 mail@tadw.co.uk www.tadw.co.uk

Client

Rochdale Boroughwide Housing

Job

Croftgates Road and Boardman Lane, Middleton

Title

Boardman Lane Existing Plans and Elevations

Scale

Various @ A1

Note - Prints from PDF files may not be to scale, check accuracy against scale

0.5

2m

1

1:20

Job Number

231335

Drawing Number

03

Issue

P1