



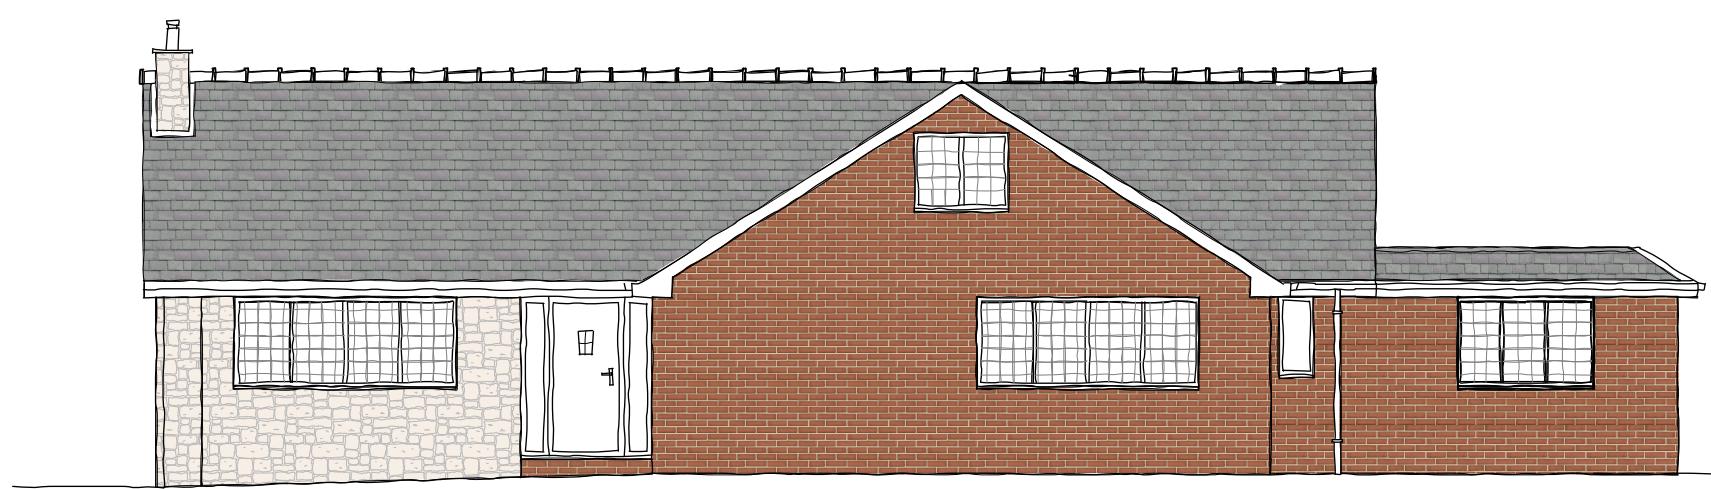

EXISTING EAST ELEVATION

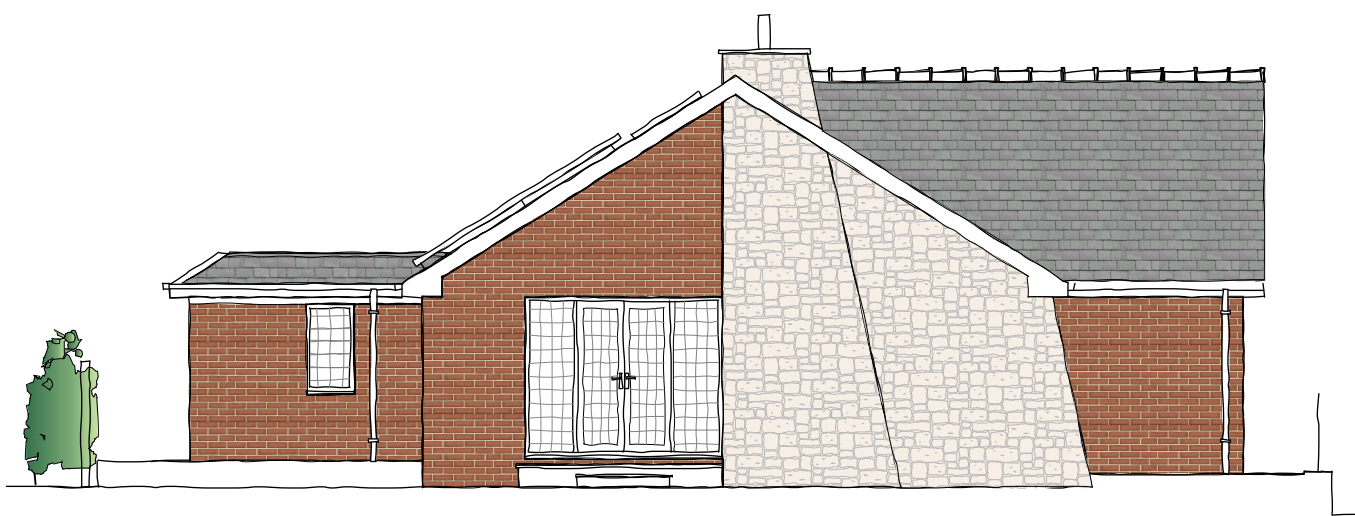


EXISTING SOUTH ELEVATION




EXISTING NORTH ELEVATION



PROPOSED EAST ELEVATION

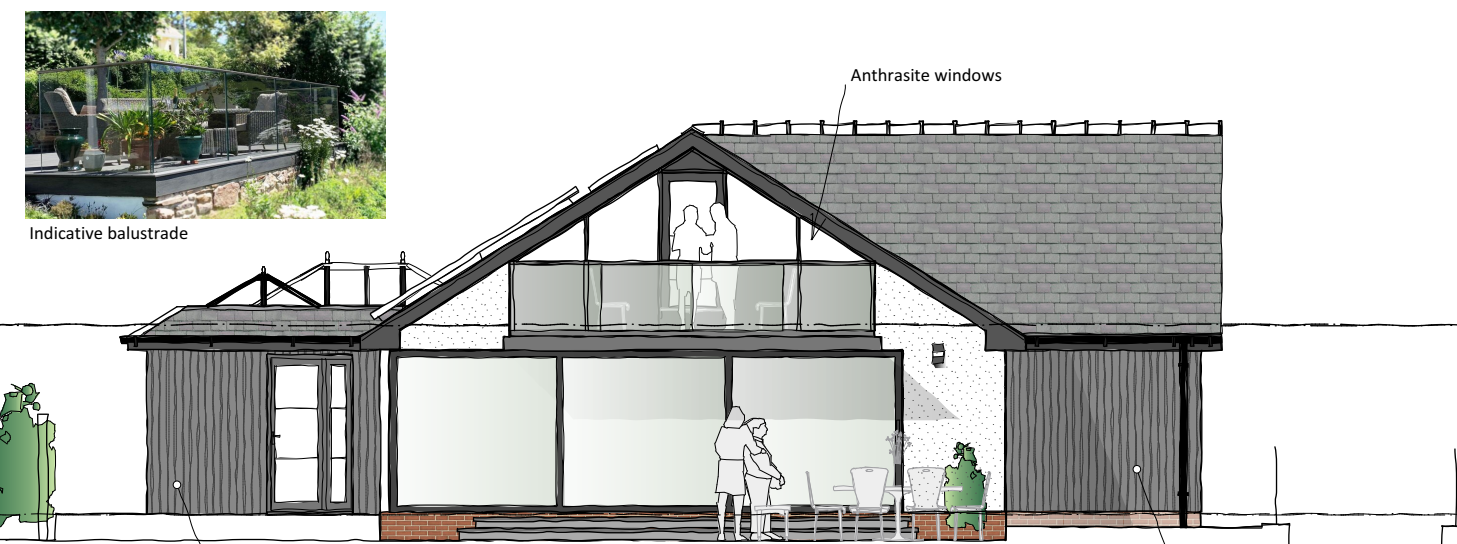


PROPOSED SOUTH ELEVATION

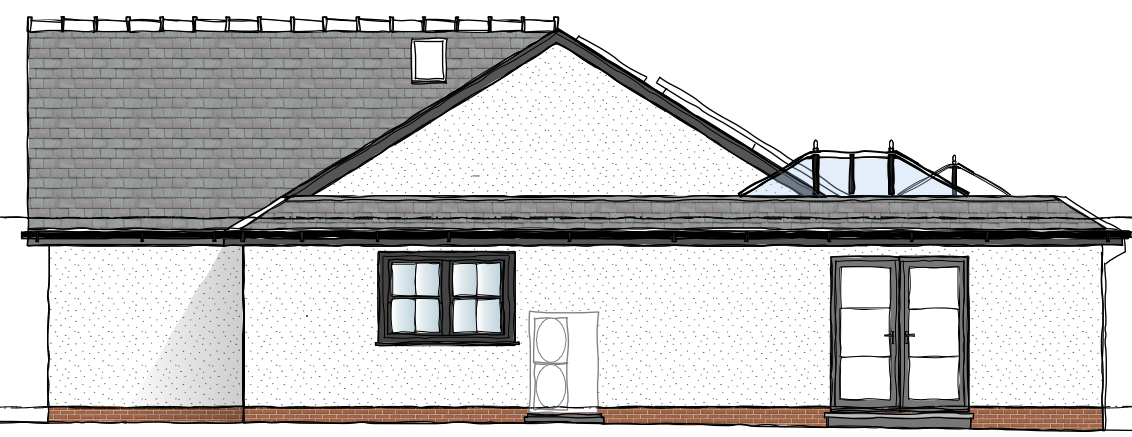


PROPOSED NORTH ELEVATION

MATERIAL SPECIFICATION MARCH 2024


- *Vertical Cladding - Durasid Ral 7016 (95) vertical siding 167 mm - https://www.durasid.com/en/Products/Durasid_Original/
- *Render - K rend - Limestone white - <https://www.k-rend.co.uk/products/renderers>
- *Windows/doors - Powder coated aluminium - Ral 7015 Slate grey
- *Balcony balustrade - Framless glass balustrade set in aluminium channel.

 

LOCATION PLAN 1250 @ A1

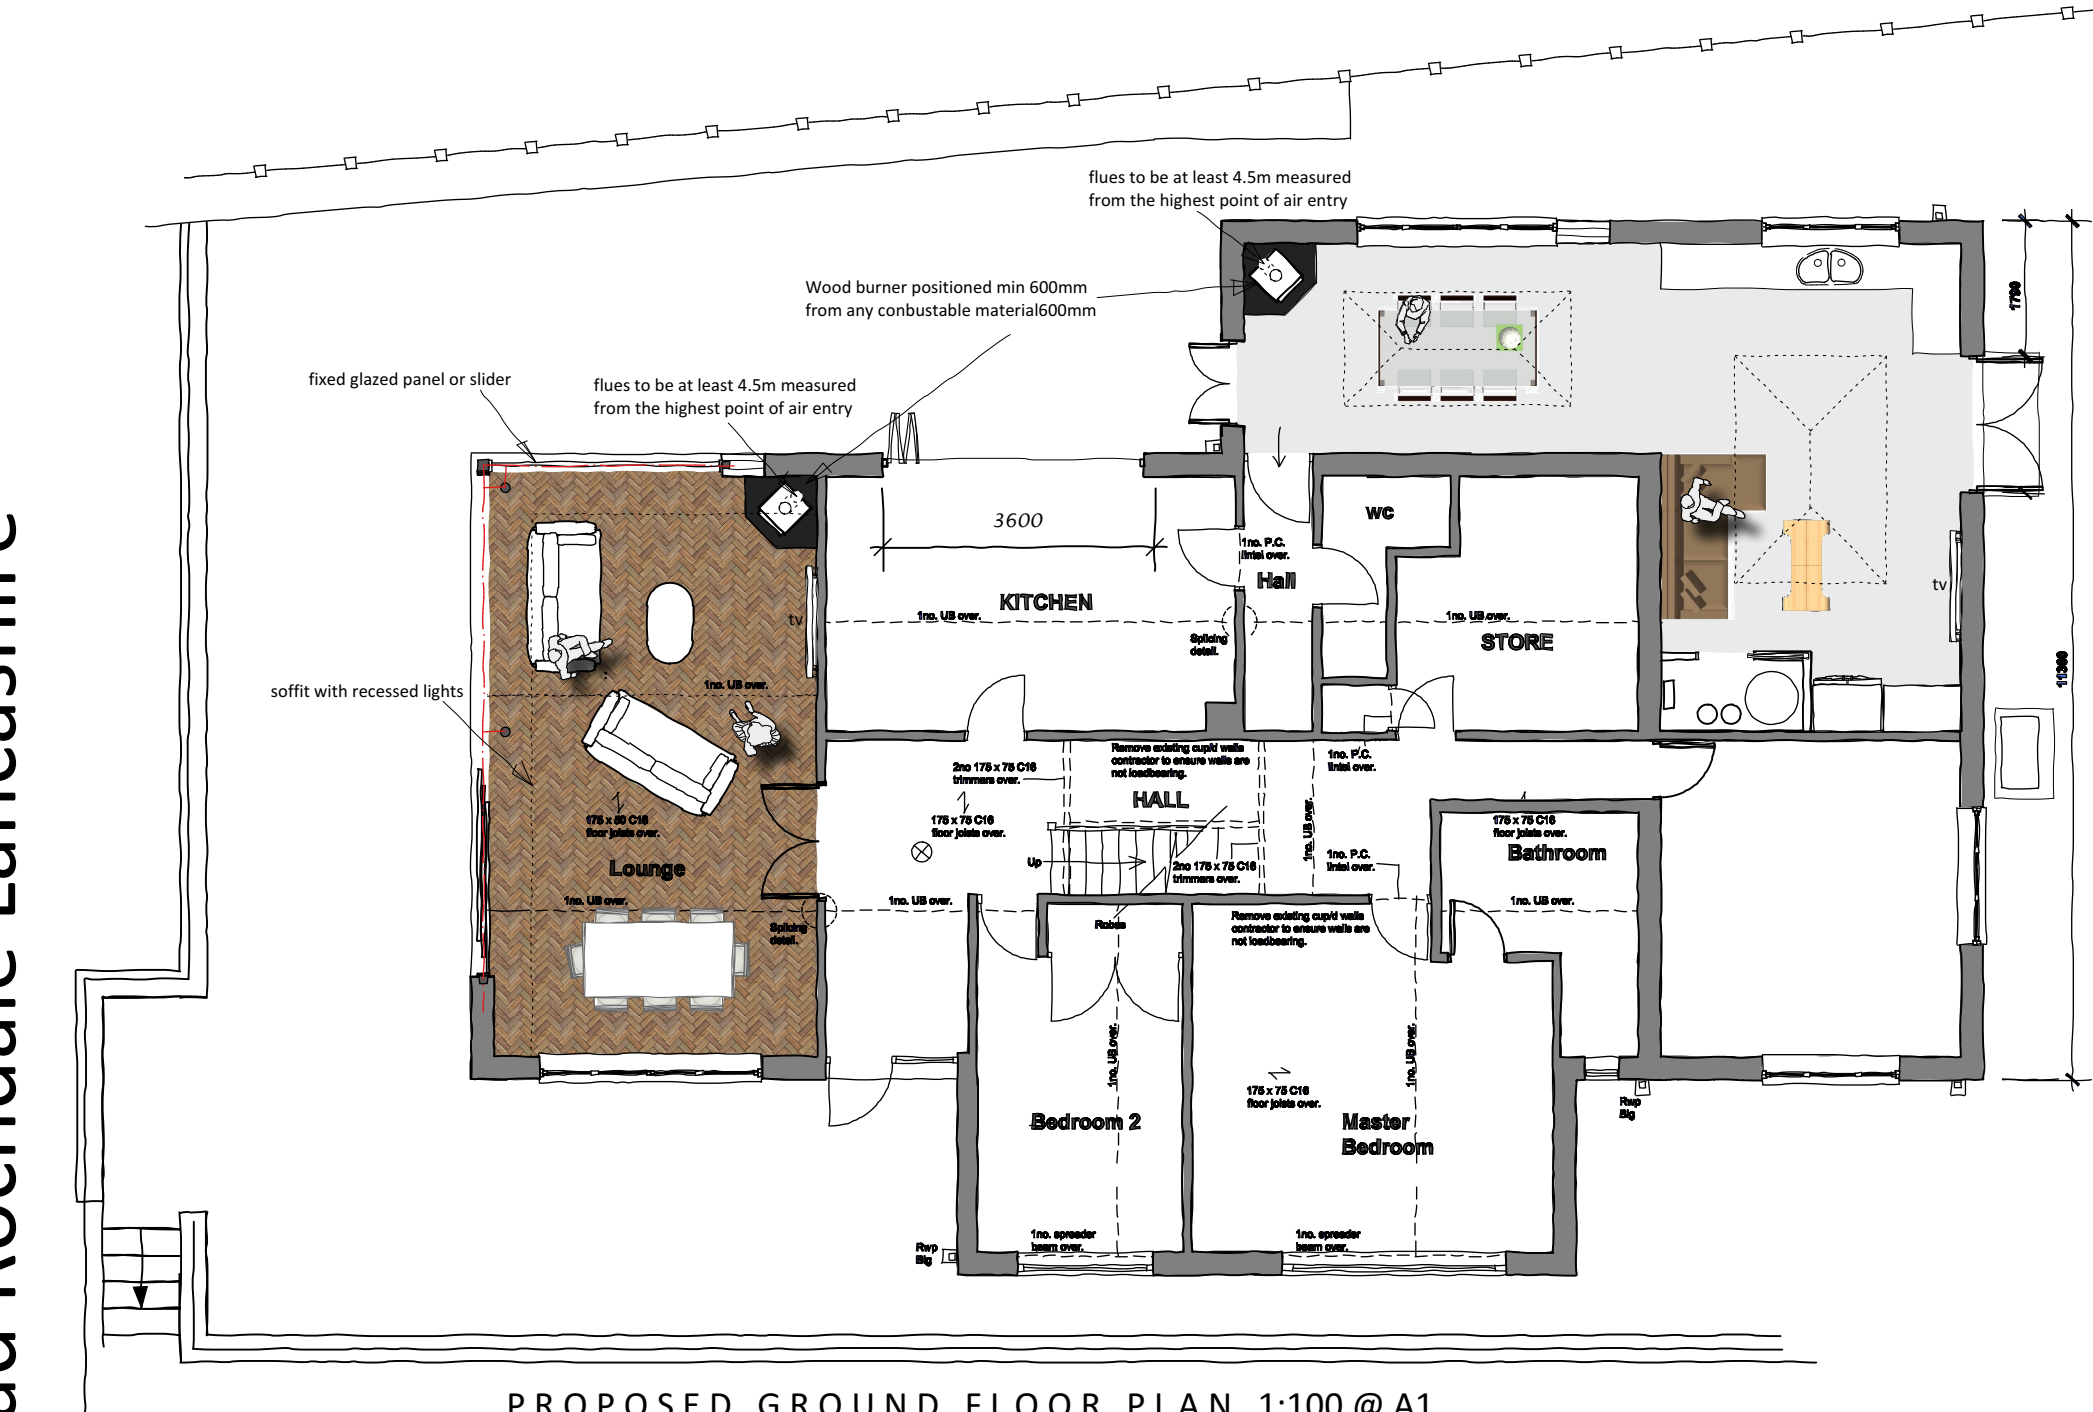


PROPOSED GROUND FLOOR PLAN 1:100 @ A1

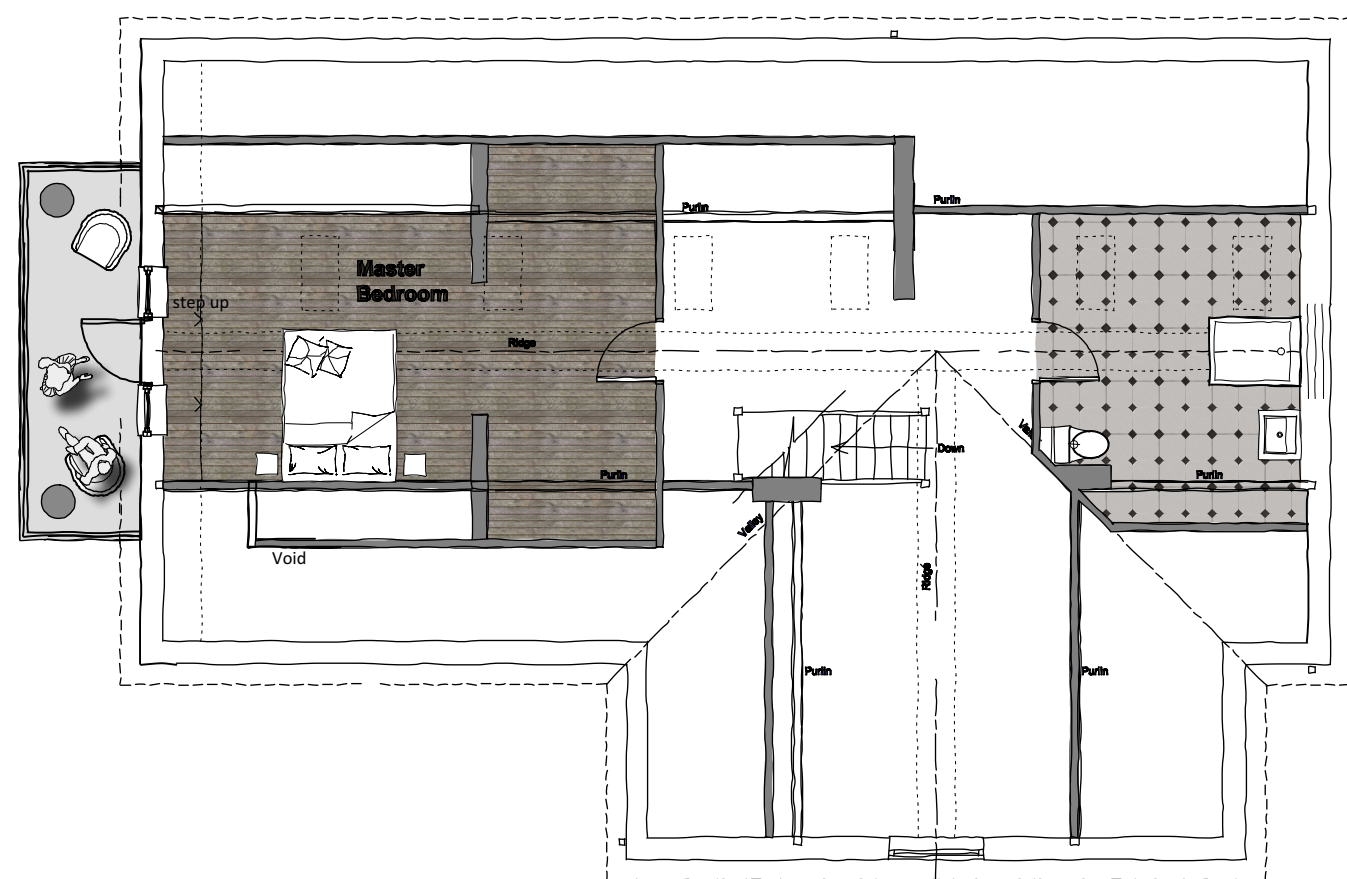

PROPOSED 1st FLOOR PLAN 1:100 @ A1



EXISTING WEST ELEVATION

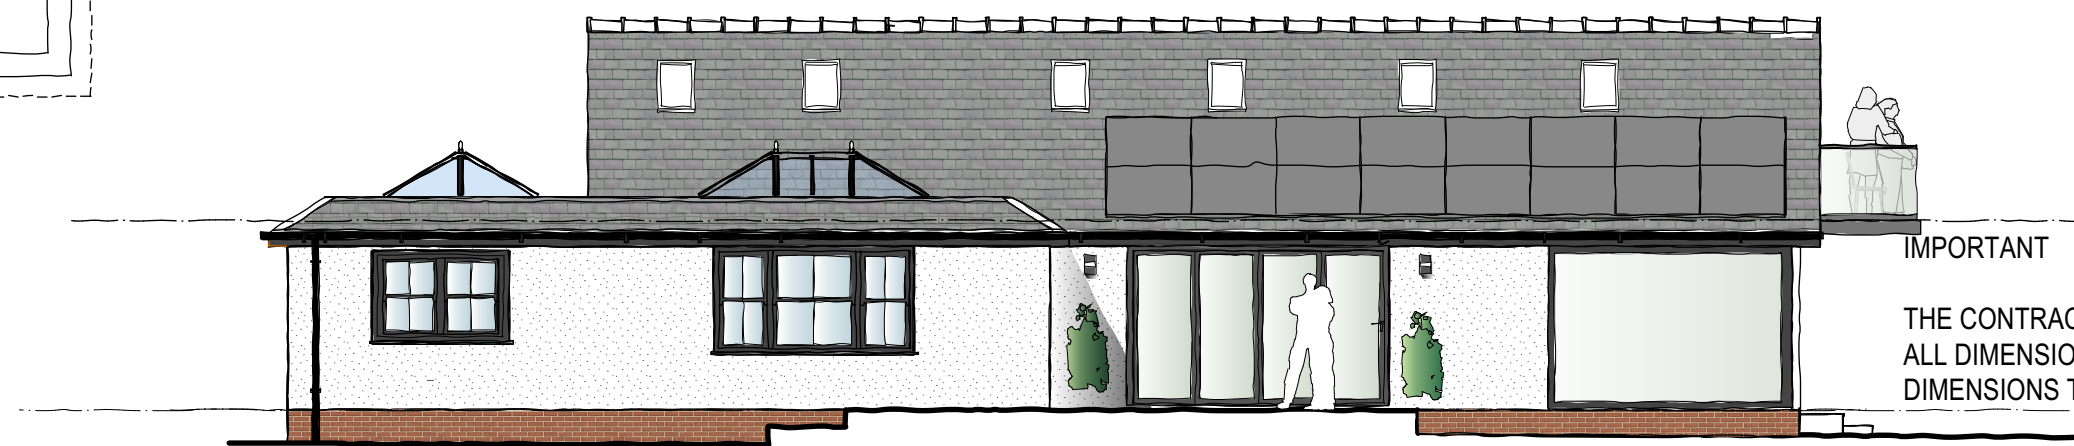


PROPOSED WEST ELEVATION

IMPORTANT
THE CONTRACTOR WILL BE RESPONSIBLE FOR SETTING OUT THE WORK.
ALL DIMENSIONS MUST BE OBTAINED FROM OR CHECKED ON SITE. FIGURED
DIMENSIONS TO BE USED IN PREFERENCE TO SCALE.

REVISIONS

BLOCK PLAN 500 @ A1

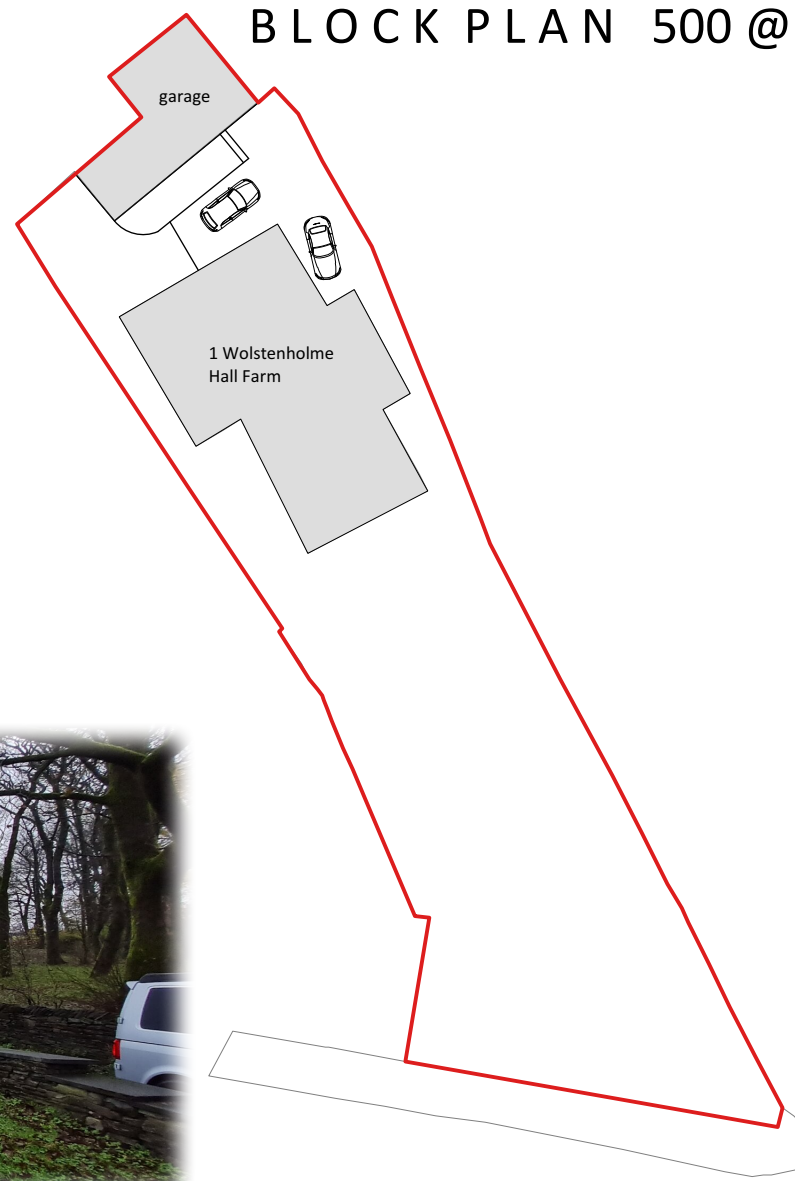

IW DESIGN

Architectural Design • Surveying Services

Tel:- 0161 - 903 - 9423
Mo:- 07786240766

iwdesignservices@virginmedia.com

Project
1 Wolstenholme Hall Farm
Edentfield Road
Rochdale
Lancashire

Title
Remodelling and
internal alterations

Drawn
IAW


Scale
1:1250, 1:500, 1:100 @ A1

Date
16/01/24

Dwg. No.
1WF/001F



SOUTH ELEVATION

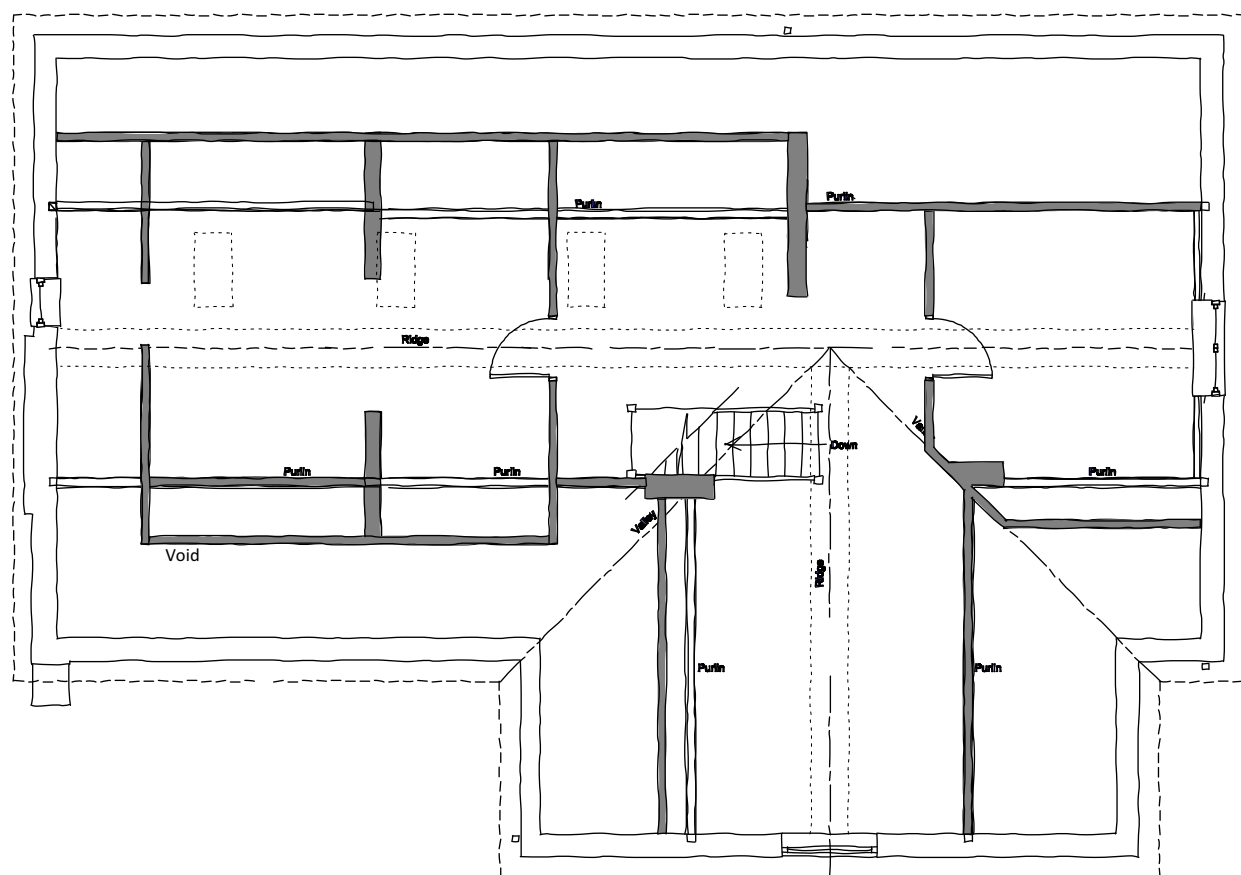

EXISTING 1st FLOOR PLAN



SOUTH ELEVATION