



CDM:
Clients and contractors must fulfil their duties under the CDM regulations 2015. The client is required to notify the HSE of any projects lasting more than 30 days or involving more than 500 person days.



Side Elevation



Location Plan 1:1250 scale

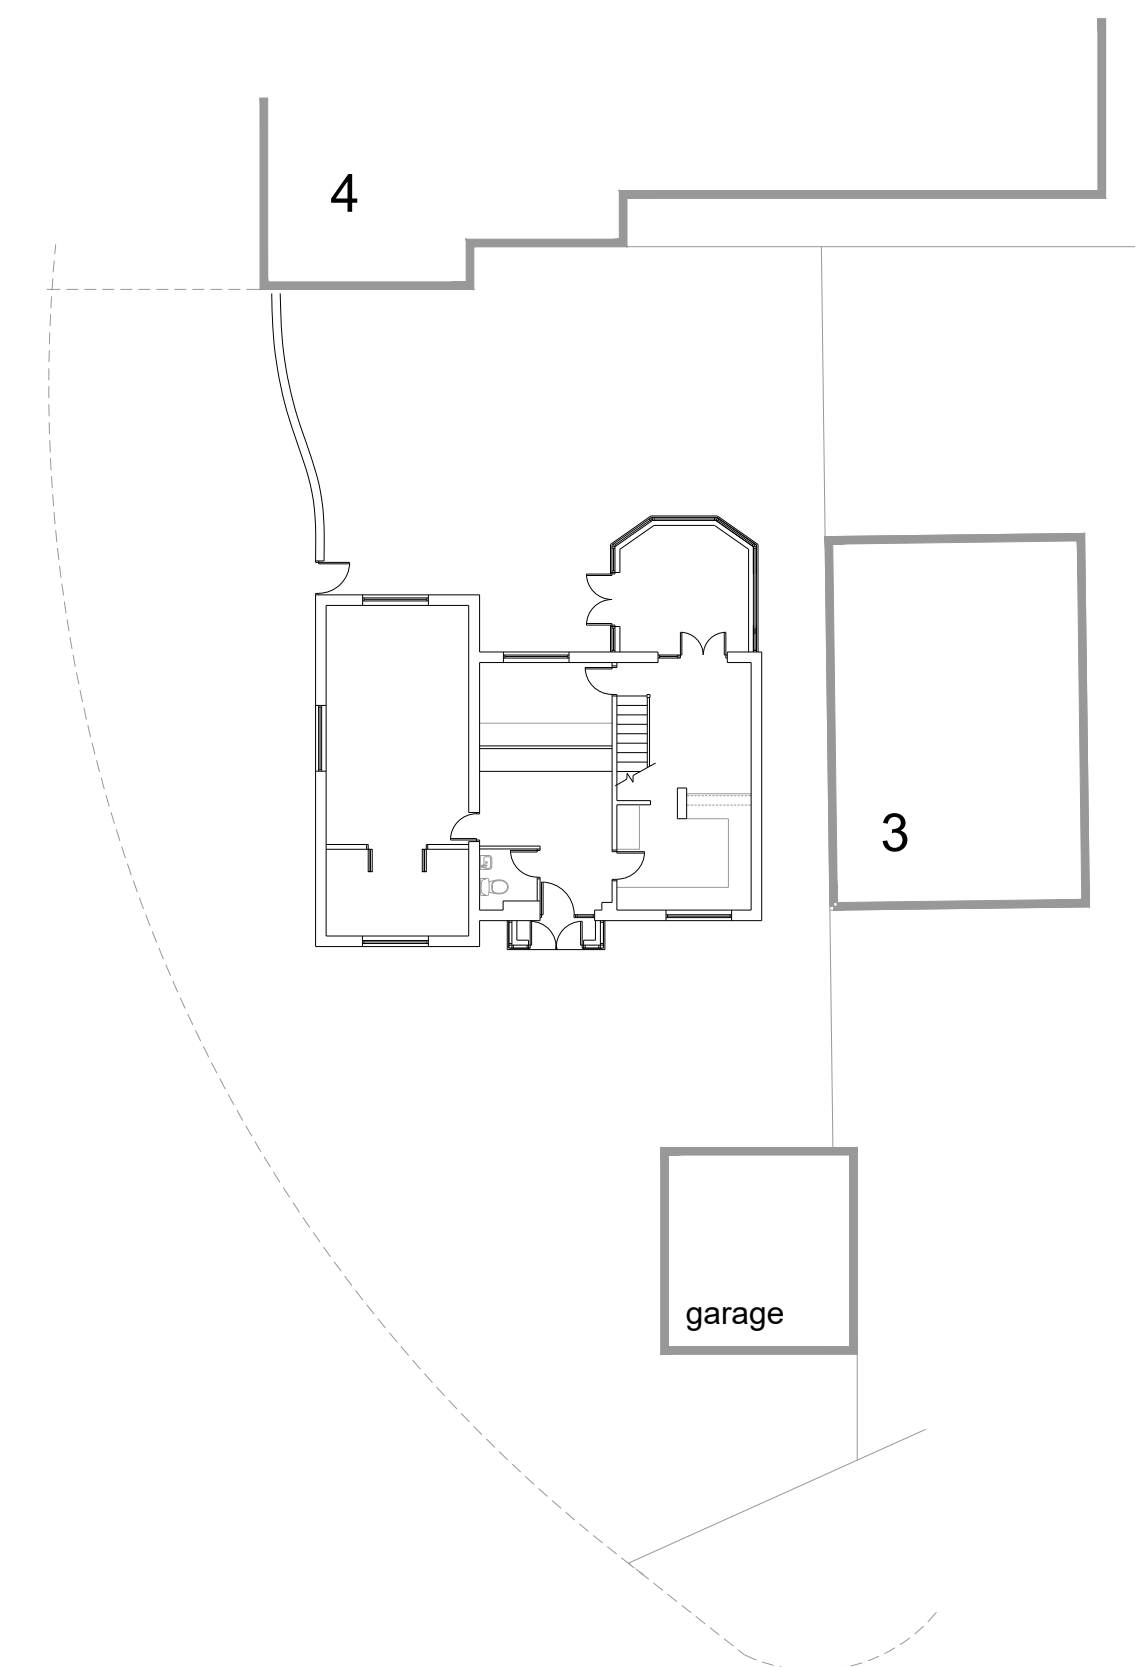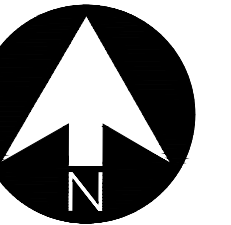

Site Plan 1:200 scale

rev:	date:	description
 AJ COCKER ASSOCIATES CHARTERED BUILDING SURVEYORS New Century House 176 Drake Street Rochdale OL16 1UP Tel: 01706 764880 Fax: 01706 764881 www.ajcockerassociates.co.uk mail@ajcockerassociates.co.uk  RICS the mark of property professionalism worldwide		
Project: 2 Fulmar Gardens, Rochdale Existing		scale: 1:50 date: Feb 25 drawn: NL
Client: E.Hoyle		Dwg. Nr. H495-01