




Notes :
1. This drawing should not be scaled, figured dimensions only to be taken
2. should any discrepancies be found with this drawing, please inform this office.
3. Copyright of this drawing is owned by JM Architects.
Structural information indicative only. To be confirmed by Structural Engineer.

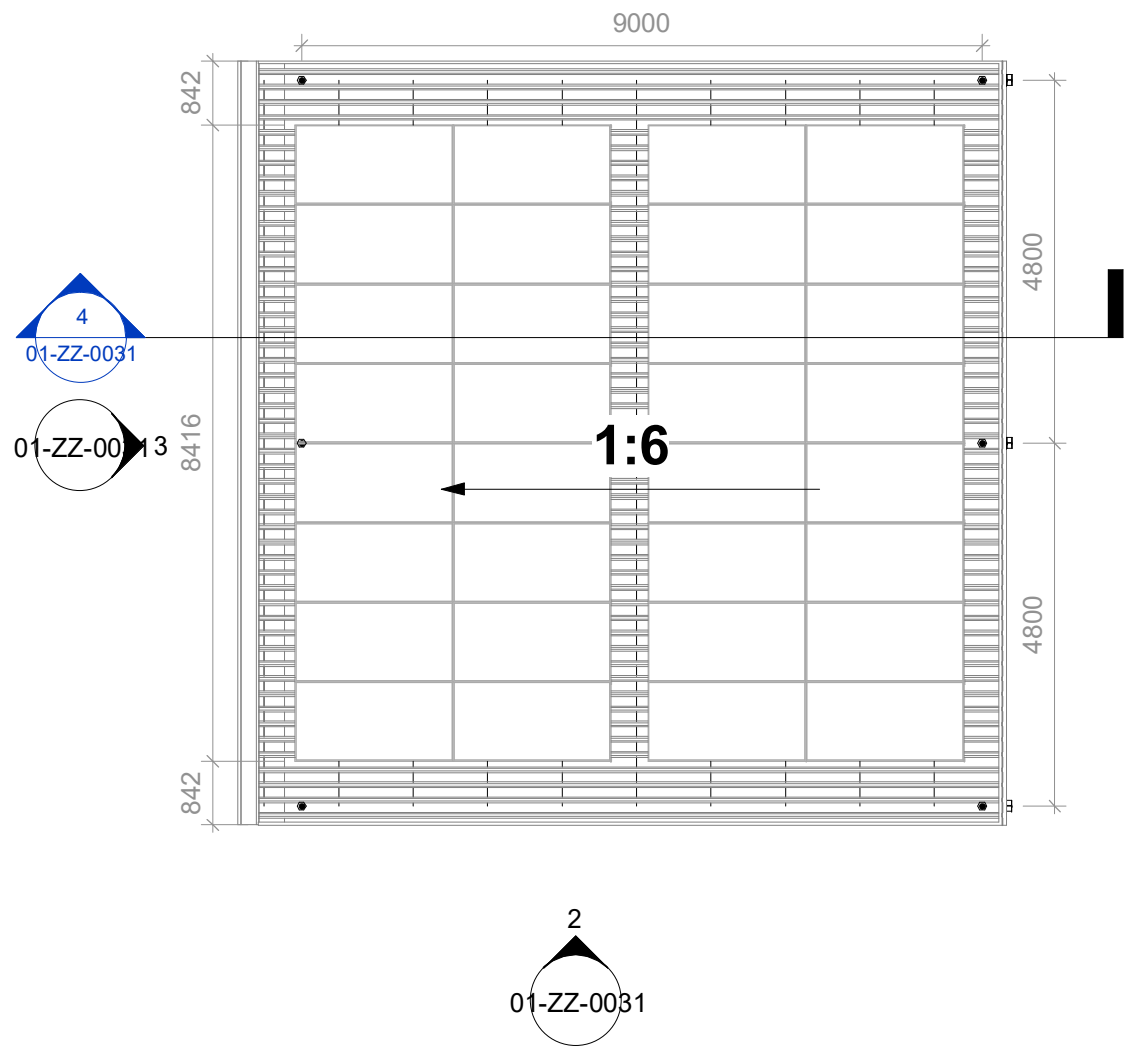


1 PV Canopy 1 - Plan
1 : 100

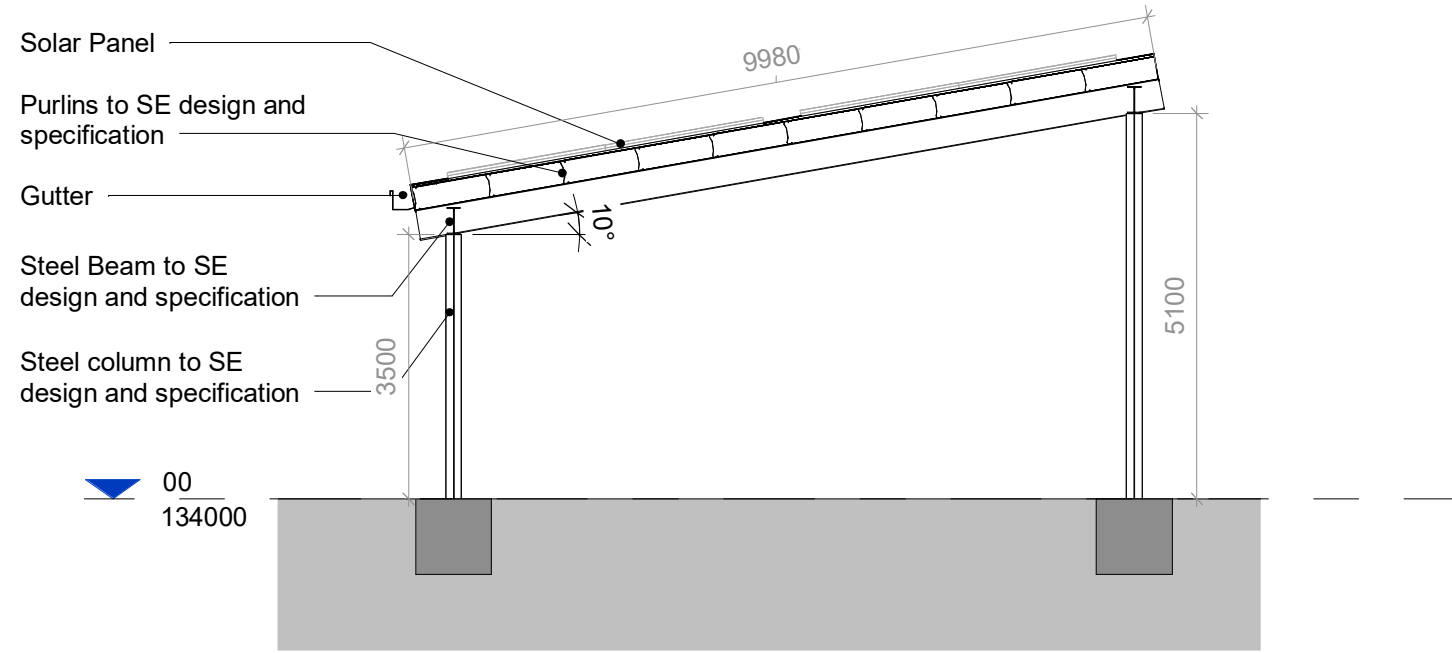

4 PV Canopy 1 - Section
1 : 100

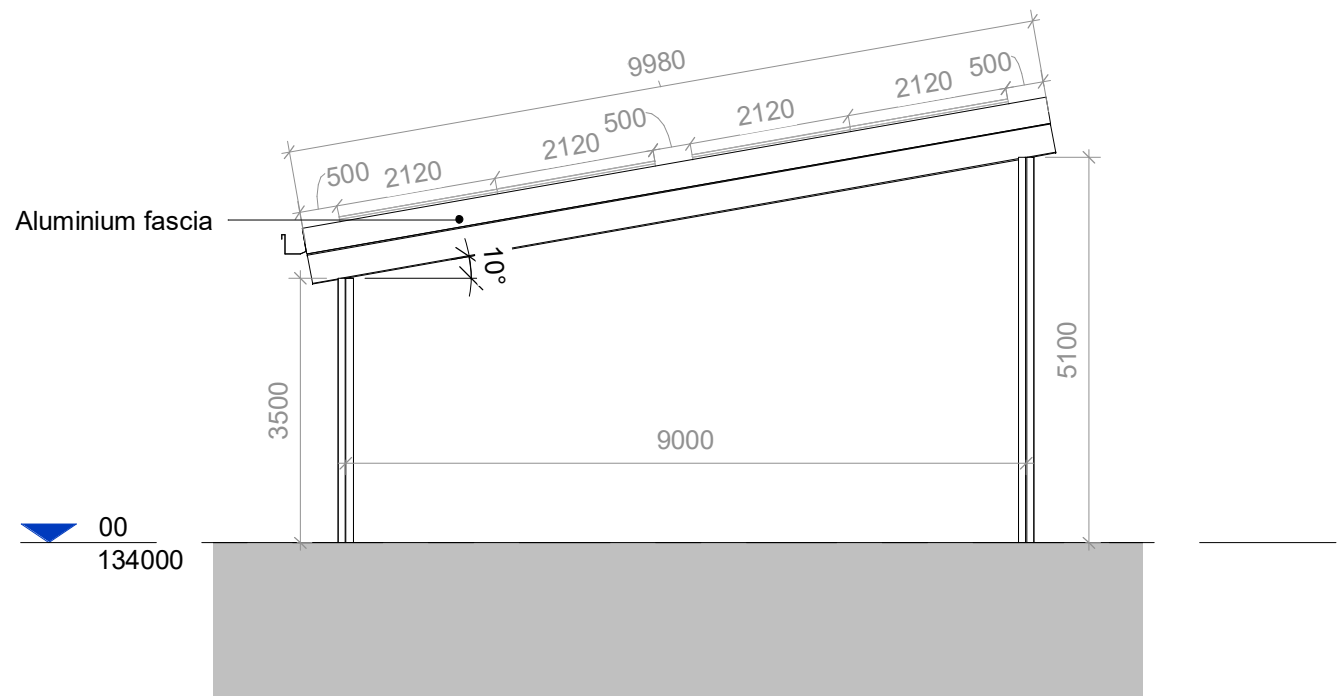

2 PV Canopy 1 - Elevation 2
1 : 100

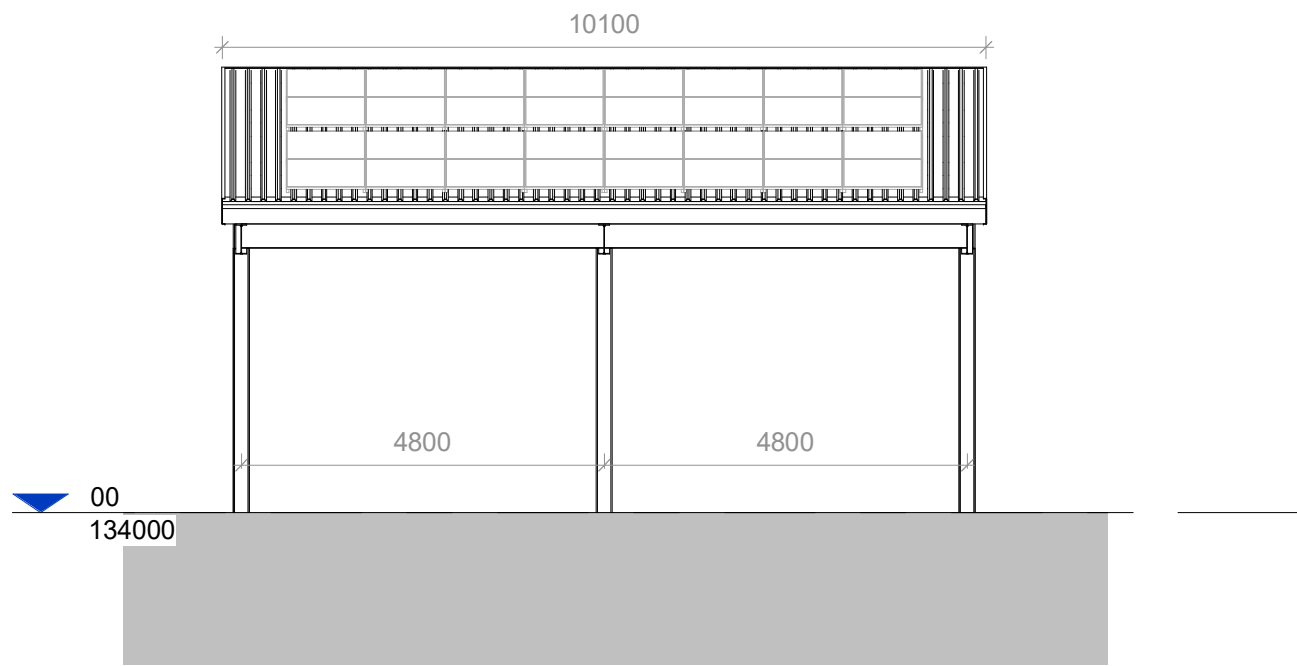

3 PV Canopy 1 - Elevation 3
1 : 100



AREA OF PV PANELS

PV Canopy 1
No. panels = 32
Area = 71.36sqm

PV Canopy 2
No. panels = 3 x 68
Area = 454.92sqm

Total
No. panels = 236
Area = 526.28sqm

P03	PV canopy locations amended as per School's mark-up. Area and number of PV panels revised	11.01.2023	NAR	PM
P02	Canopy slope direction added. Site plan updated	09.01.2023	NAR	PM
P01	First issued	08.12.2022	NAR	PM
Rev	Description	Date	Drn By	CHK By

Project	Newhouse Academy	3A/54 Princess St Manchester M1 6HS
Title	PV Canopy 1	T : 0161 200 6300
Client	Morgan Sindall	man@jmarchitects.net www.jmarchitects.net
Purpose	Contractor's Proposals	Scale : As indicated @ A1

Drawing Number	Project - Originator - Volume - Level - Type - Role - Class&Number	Status	Revision	JMA Project Number
SRP1019-JMA-01-ZZ-DR-A-0031		D2	P03	6945