
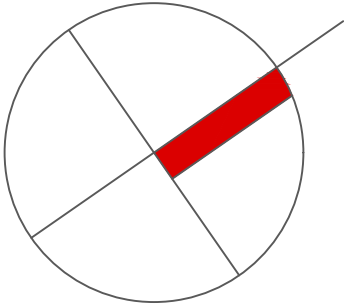


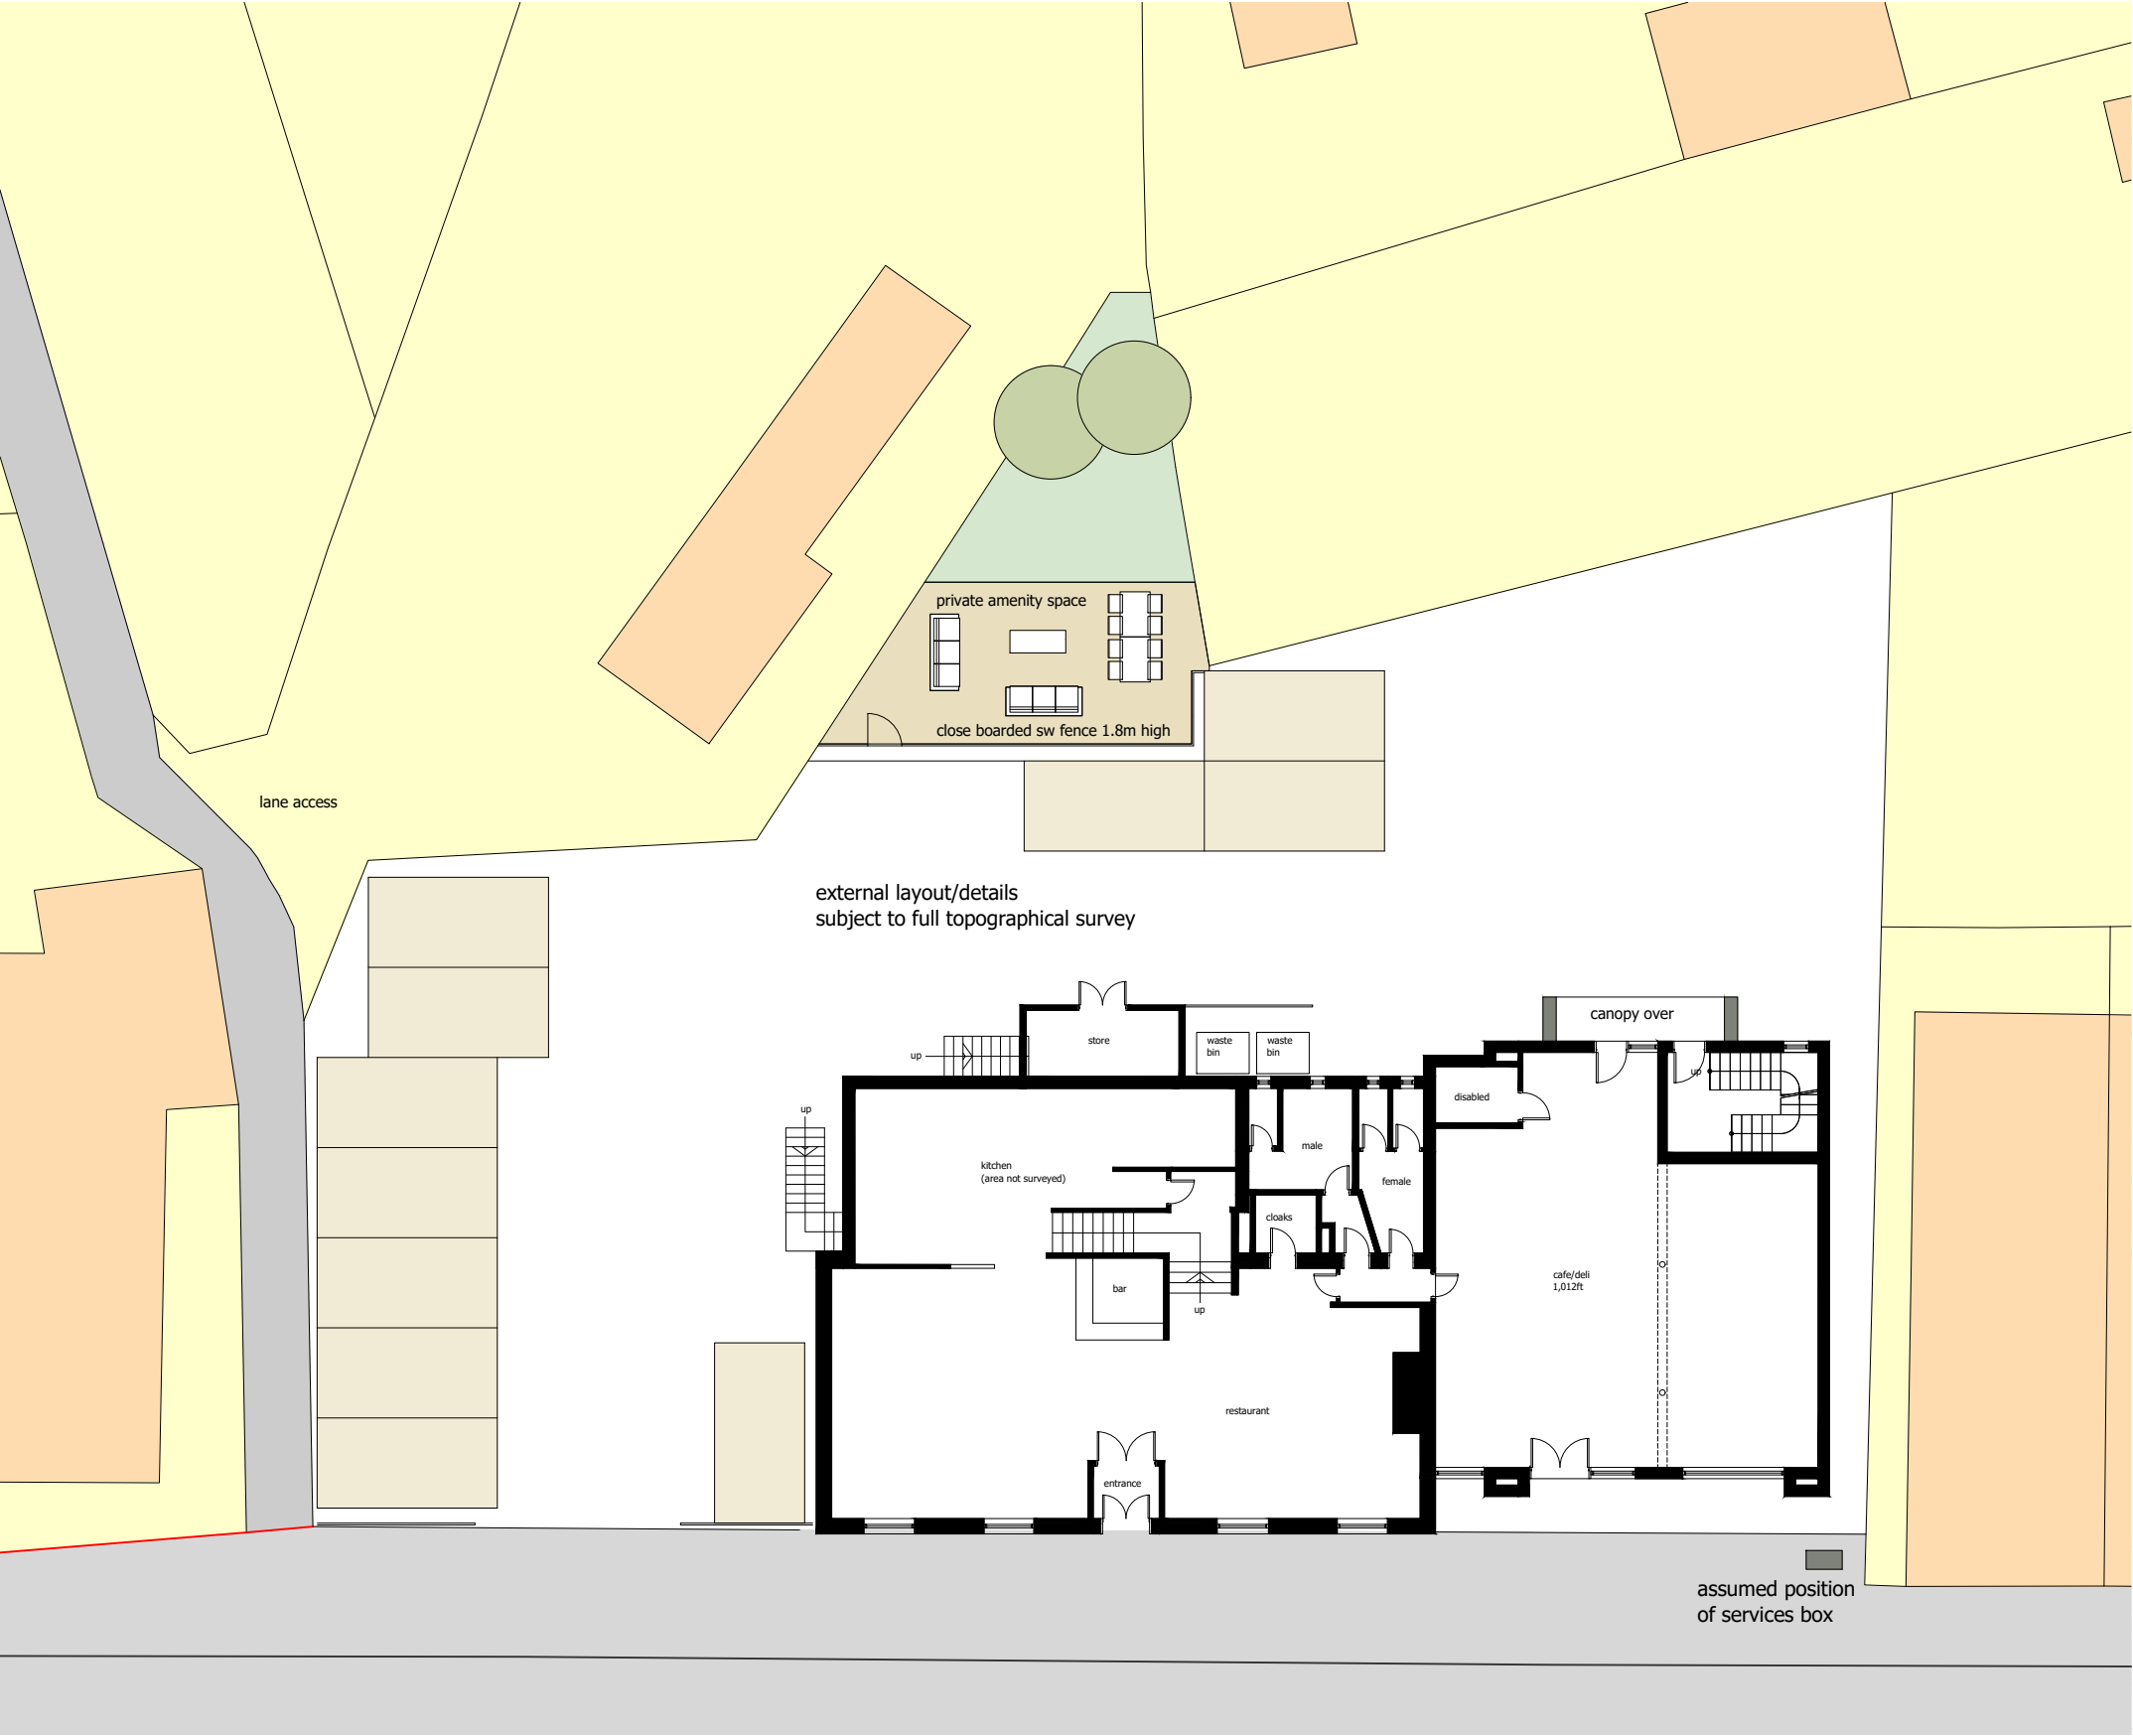

site plan as existing

Mario La Manna Rear Garden Area 43 Lake Bank Hollingworth Lake Littleborough	Site Plan as Existing	contract no	drawing no	revision	Blue Pit Mill Queensway Castleton Rochdale OL11 2PG +44 (0)1706 631347 info@cjpartnership.com www.cjpartnership.com	
	work to figured dimensions	3644	03			
	© CJ Partnership owns the copyright of this design / drawing which must not be reproduced in whole or in part without the written permission of CJ Partnership	drawn by PDC	date July 2023	scale @ A3 1:200		
				Revisions: A.		