




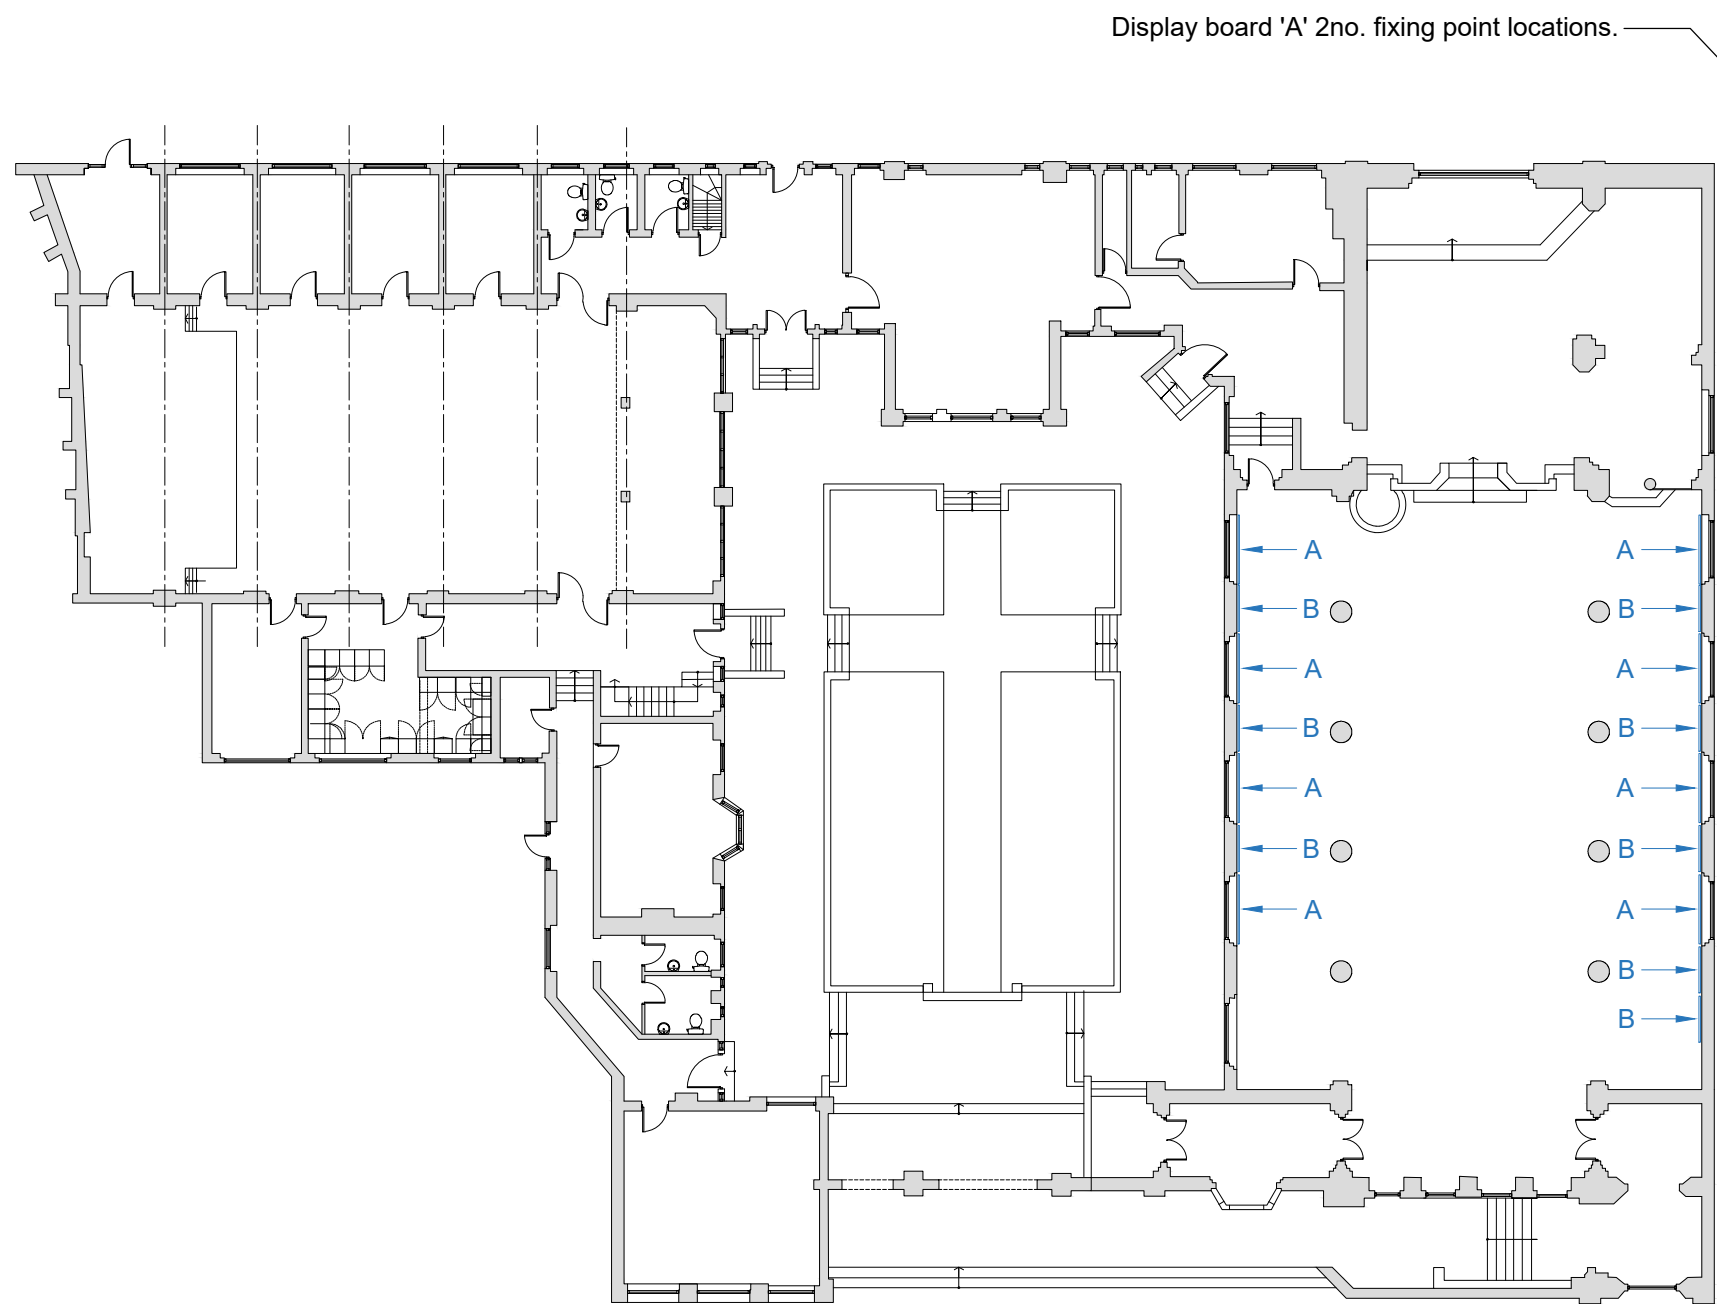

Ground Floor Plan as Proposed
Scale 1:200

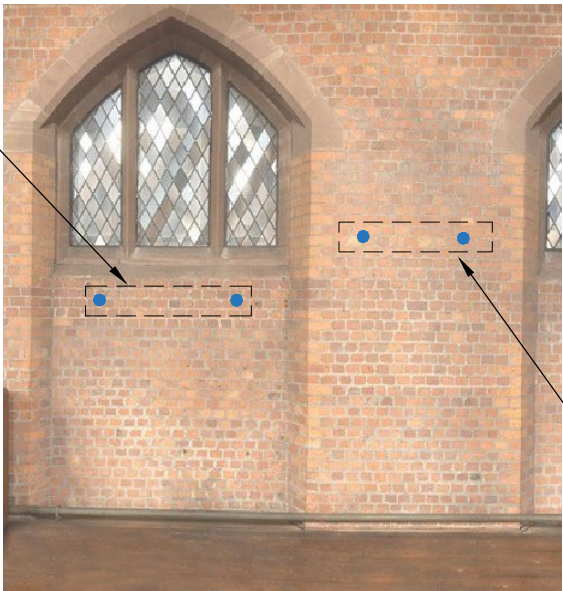

Fixing Locations as Proposed

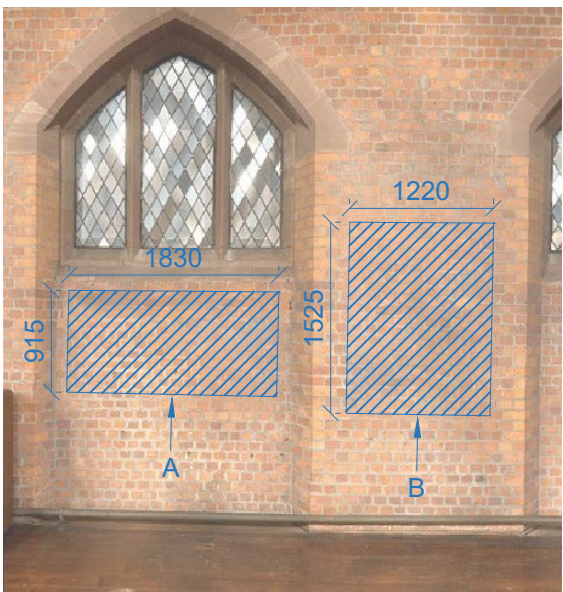



Display board 'A' and Display board 'B'
as Proposed

KEY

- Fixing point location.
Countersunk stainless steel screw with
slotted brass mirror plate.

Please note that fixings are to be
positioned within mortar joints.

Display board 'B' 2no. fixing point
locations.

  

- Notes
- Any dwg format drawing is to be read in conjunction with and at the scale of the accompanying pdf.
 - Where colours other than black or grey are used, the drawing must be plotted in colour.
 - For status 'C' (Construction) drawings all dimensions are to be checked on site by the contractor, scaling is for Local Authority purposes only.
 - Unless otherwise indicated, all dimensions are in millimeters.
 - All information on this drawing is to be read in conjunction with the relevant Donald Insall Associates specification and trade contractors' drawings and information by specialists.
 - In the event of any discrepancy, please contact us immediately.
 - This drawing may contain survey information by others and is to be used solely for the purposes for which it was issued.
 - These are uncontrolled documents issued for information purposes only. If you have any queries regarding the drawings, please contact DIA immediately.
 - Please note DIA cannot be held responsible for any errors arising from changes made to an uncontrolled dwg file.

© 2017 DONALD INSALL ASSOCIATES LTD

- Drawing Status
- F Feasibility
 - S Sketch Design
 - P Planning
 - B Building Control
 - D Design Development
 - M Measurement
 - T Tender
 - C Construction
 - R Record

Rev	Date	Dwn	Auth	Revision
0	18-07-24	JXW	KZM	Initial Issue

Donald Insall Associates
Chartered Architects and Historic Building Consultants

Ducie House
Manchester M1 2JW
(+44) 0161 359 4326
manchester@insall-architects.co.uk

Long Street Methodist Church, Middleton

Ground Floor Plan
as Proposed

Project	XXX	No	2000
Scale (A3)	1: 200	Status	3P
		Revision	0