


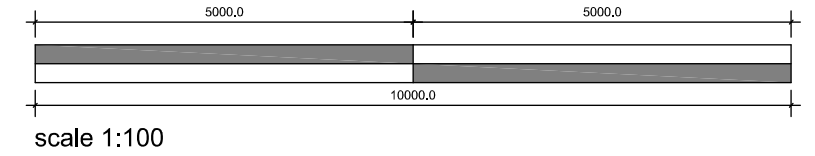


 


location plan 1:1250

 


All new structures including foundations and overhanging roof structure to be build within the legal boundary of 25 Warwick Road.

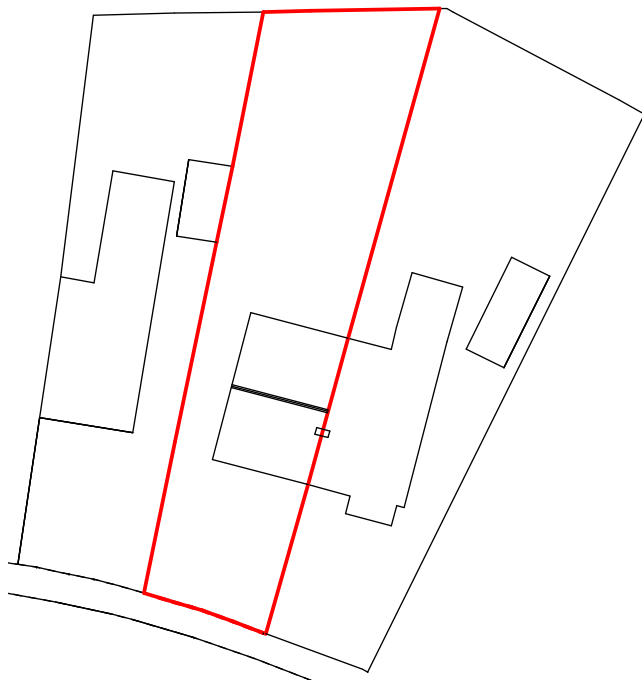

existing block plan 1:500

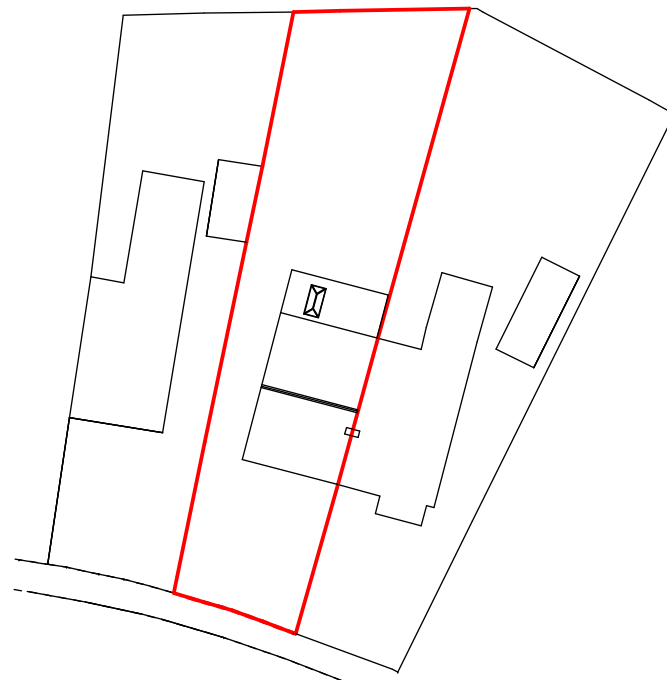

proposed block plan 1:500

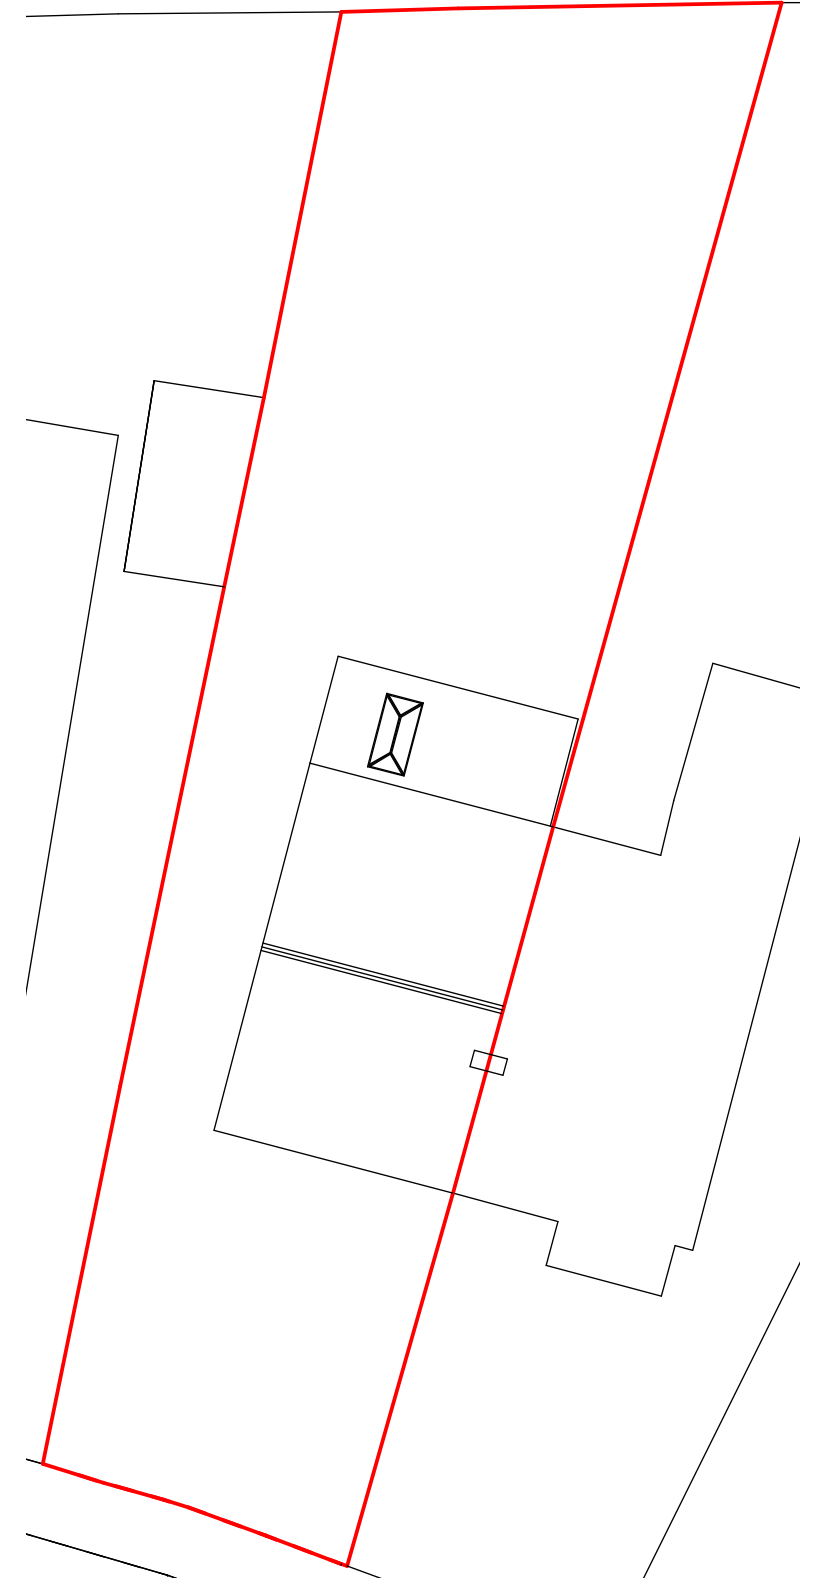

site plan 1:200

Revision	Date	Details

Only Planning Officers may scale from this drawing.
All dimensions must be checked and verified before preparing production drawings or commencing works.
This drawing and its design is copyright and may not be reproduced in any form whatsoever without prior express written consent.

clear Architectural Services
Mark Herring, Clear Architectural Services, 50 Rectory Street, Middleton, Manchester. M24 5TY.
T. 0161 653 7128 M. 07968 748606 E. mark@clear-architecture.co.uk W. www.clear-architecture.co.uk



Date **June 2024.** Drawn **JLK.**
Scale **As Indicated at A3.** Checked **MLH.**

Client **Matthew Purnell and Marie Trayers.**
Job title **Proposed Extension and Alterations
25 Warwick Road, Middleton,
Manchester M24 1HU.**

Drawing title **Proposed Site and
Location Plan.
PLANNING.**
Drawing No. **CM355 PL 03a.**