



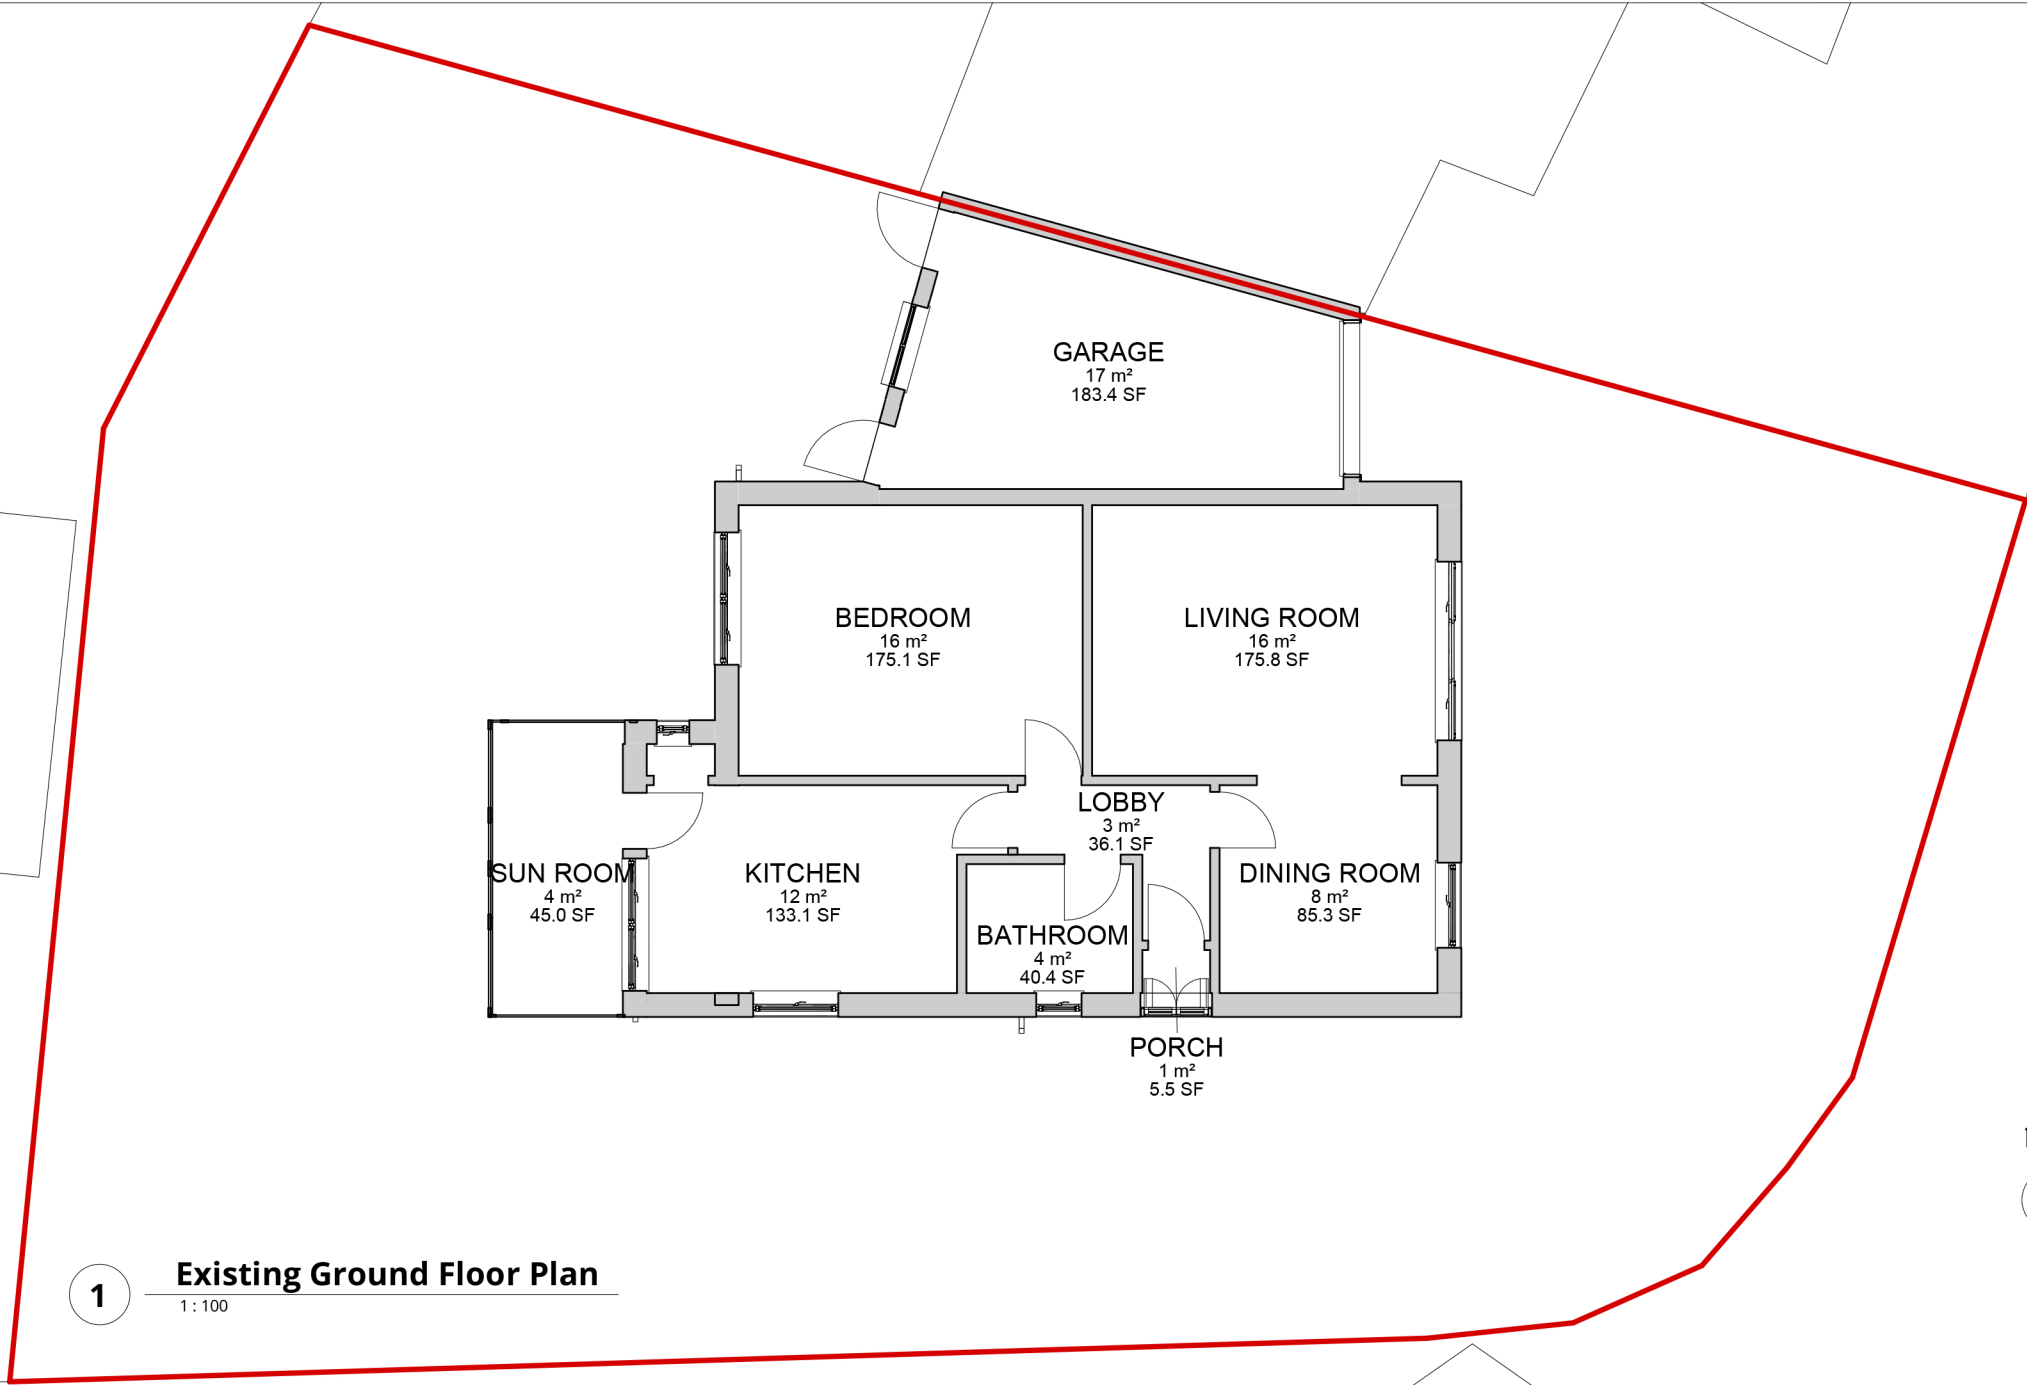

1 Existing Ground Floor Plan
1 : 100

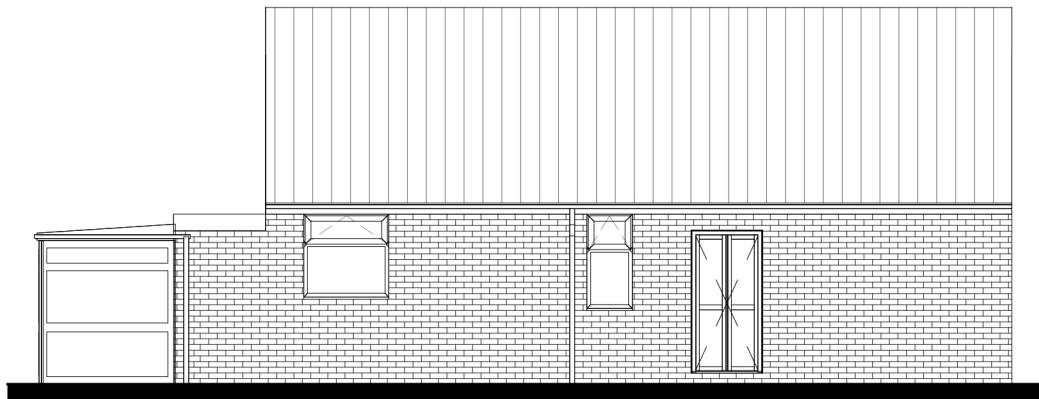


3 Existing Front Elevation (East)
1 : 100




2 Existing Front Side Elevation (South)
1 : 100



4 Existing Rear Side Elevation (West)
1 : 100

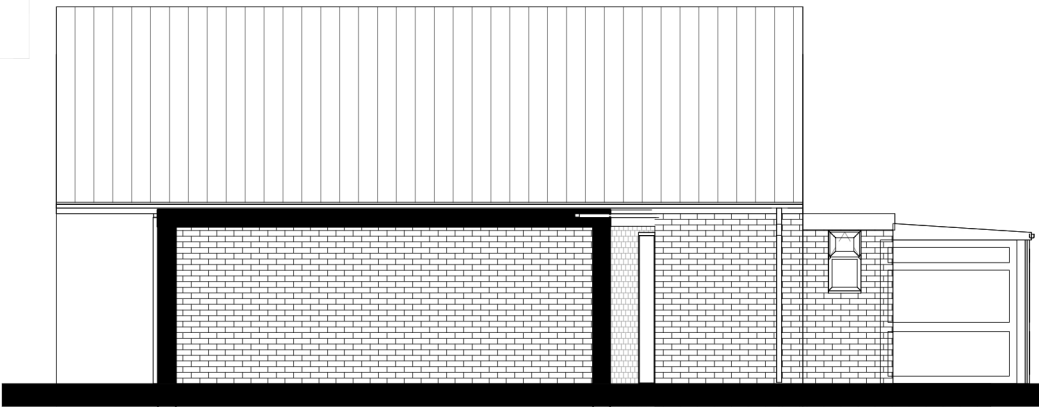

5 Existing Rear Elevation (Through Garage) (North)
1 : 100

 

RALA SHALL HAVE NO RESPONSIBILITY FOR ANY USE MADE OF THIS DOCUMENT OTHER THAN FOR THAT WHICH IT WAS PREPARED AND ISSUED. ALL DIMENSIONS SHOULD BE CHECKED ON SITE. DO NOT SCALE FROM THIS DRAWING

ANY DRAWING ERRORS OR DIVERGENCIES SHOULD BE BROUGHT TO THE ATTENTION OF RALA AT THE ADDRESS SHOWN BELOW.

DRAWINGS SHALL BE READ IN CONJUNCTION WITH THE FOLLOWING BEFORE WORK COMMENCES:

- THE CDM DESIGN ISSUES REGISTER
- THE RALA RISK SERIES OF DRAWINGS
- THE PROJECT CDM RISK REGISTER

NOTES

P00	First Issue	RB	RB	19/08/23
P01	Planning Issue	RB	RB	08/09/23

REVISION	DESCRIPTION	DRAWN	CHECKED	DATE	REVISION	DESCRIPTION	DRAWN	CHECKED	DATE
----------	-------------	-------	---------	------	----------	-------------	-------	---------	------

CLIENT

11 Hackford Close,
Brandlesholme,
Bury,
Greater Manchester,
BL8 1XP
United Kingdom

T +44 [0]7564 361 972



PROJECT TITLE
35 Milnrow Road

RDP JOB NUMBER
P0045

ISO 27001 CLASSIFICATION
Planning

DRAWING TITLE
Existing Plans & Elevations

DRAWING NO.
MNR-RALA-ZZ-XX-DR-A-(PL)-0001

SCALE
@ A3

1 : 100

DATE FIRST ISSUED
17/08/23

REVISION
P01