

1. Any discrepancy to be reported to the Architect immediately.
2. The Contractor must check all dimensions on site.
3. This drawing, or any part of it, may not be reproduced without the consent of the Architect.

Project

Langley Lane Farm
Langley Lane
Middleton M24 5LJ

Drawing Title

Proposed Ground
Floor Plan

Scale 1:100 @ A3 Date 20.02.23


Drawing No. 2235/12-200 Revision B

Revision Details

REV A
Utility/room - WC added
closet enlarged adjacent main entrance
12.02.24
REV B
Reconfigure store and closet
14.02.24

REFURBISHED FARMHOUSE

CONVERTED & INTEGRATED BARN

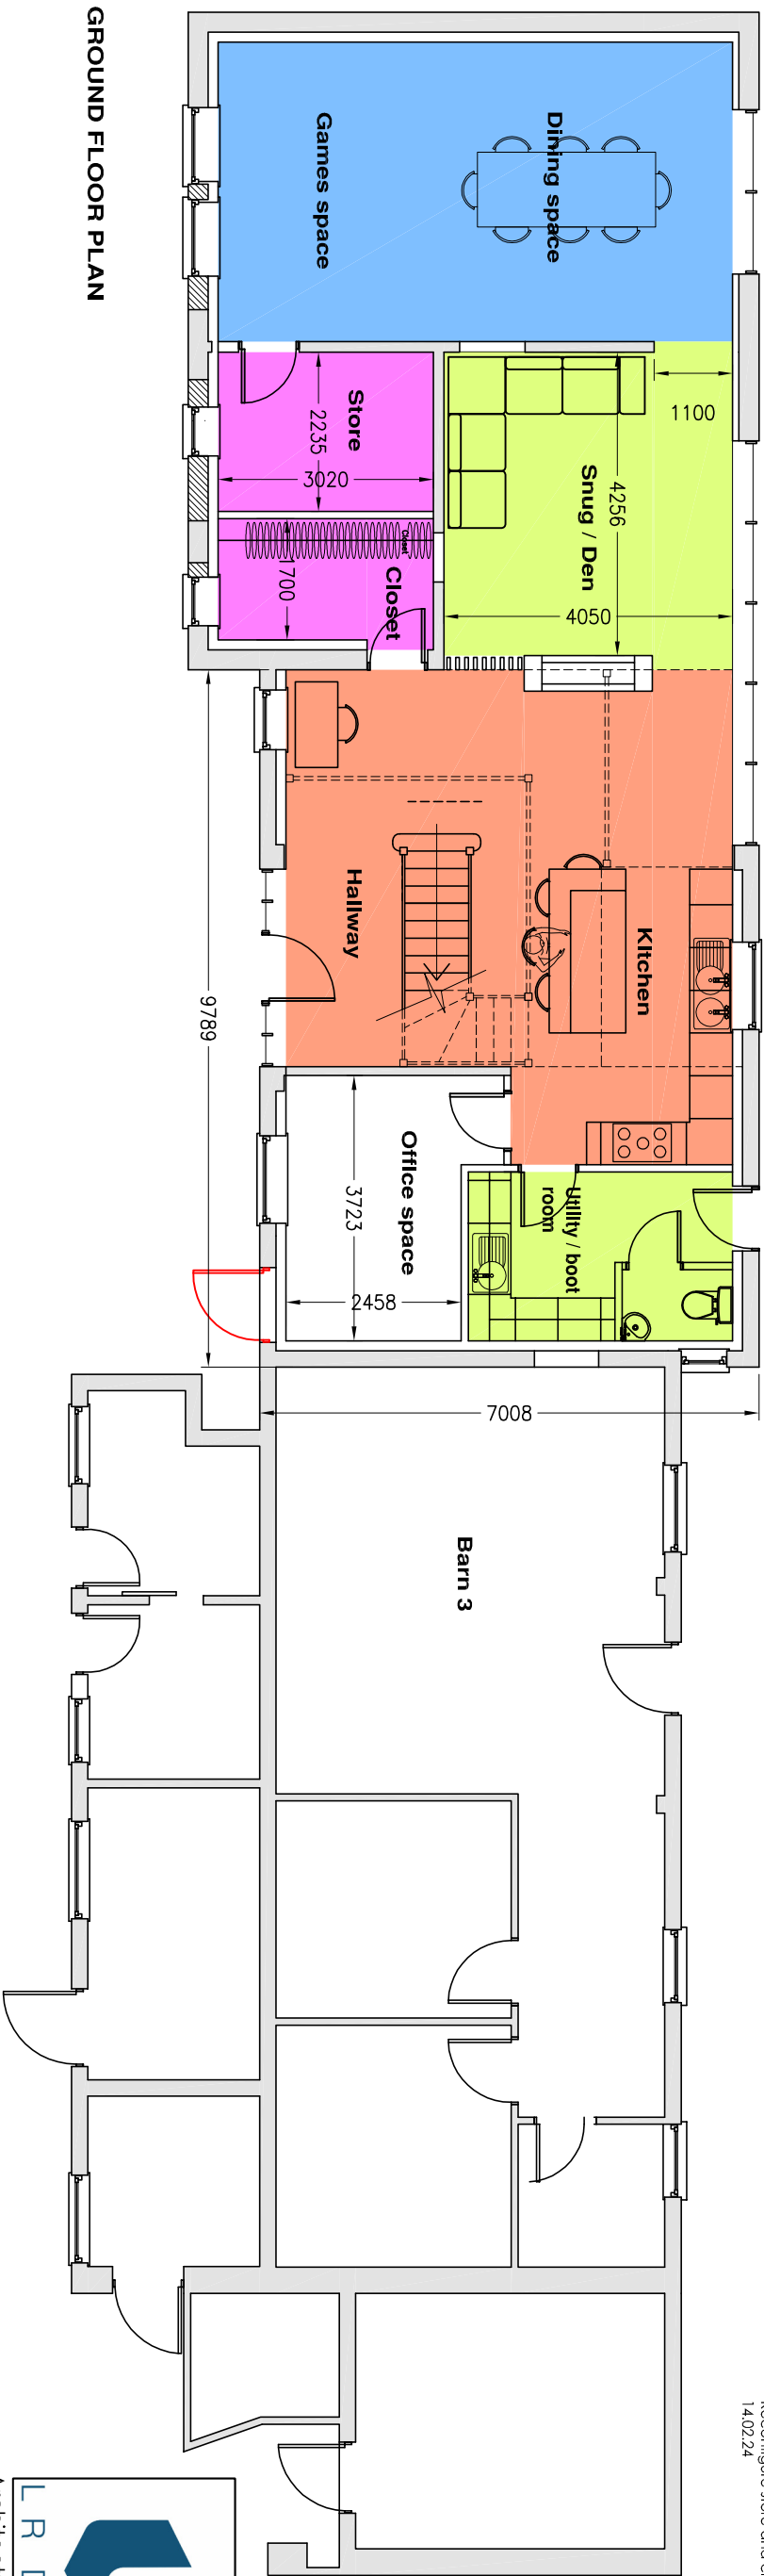

Architectural services

Office 3
131a Bury New Road,
Prestwich
M25 9NX
t. +44(0)161 820 9196
e. project@lr-design.net
www.lr-design.net