




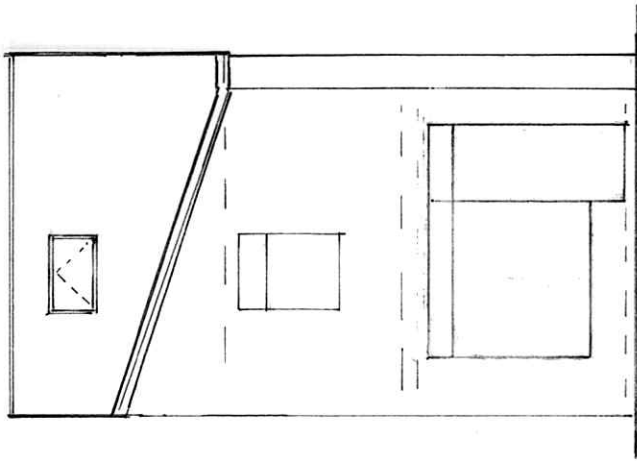


FRONT ELEVATION
(PROPOSED)

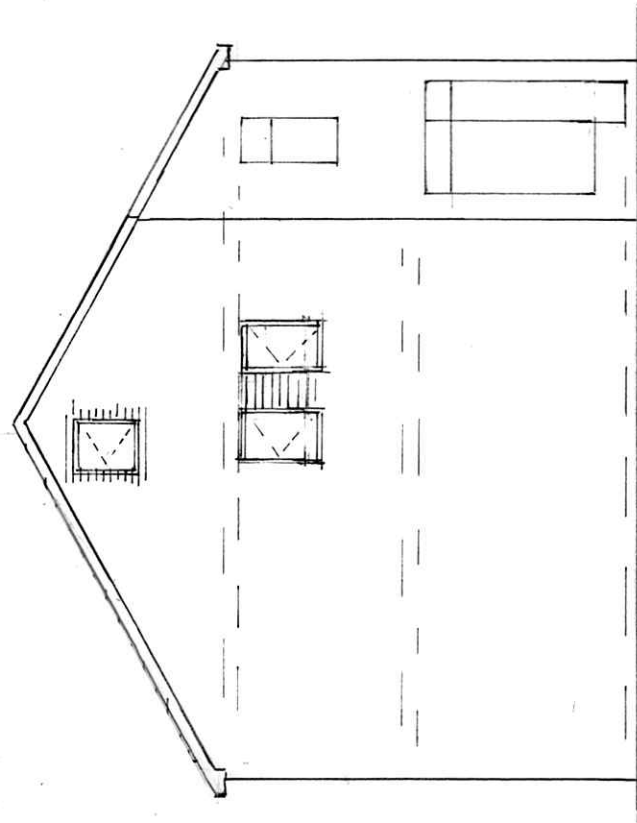


SIDE ELEVATION
(PROPOSED)

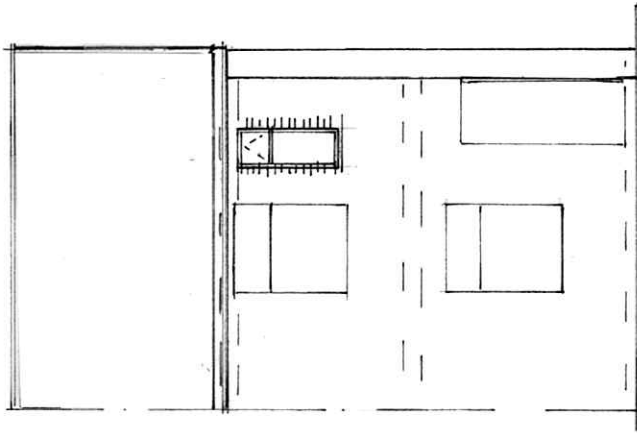


REAR ELEVATION
(PROPOSED)

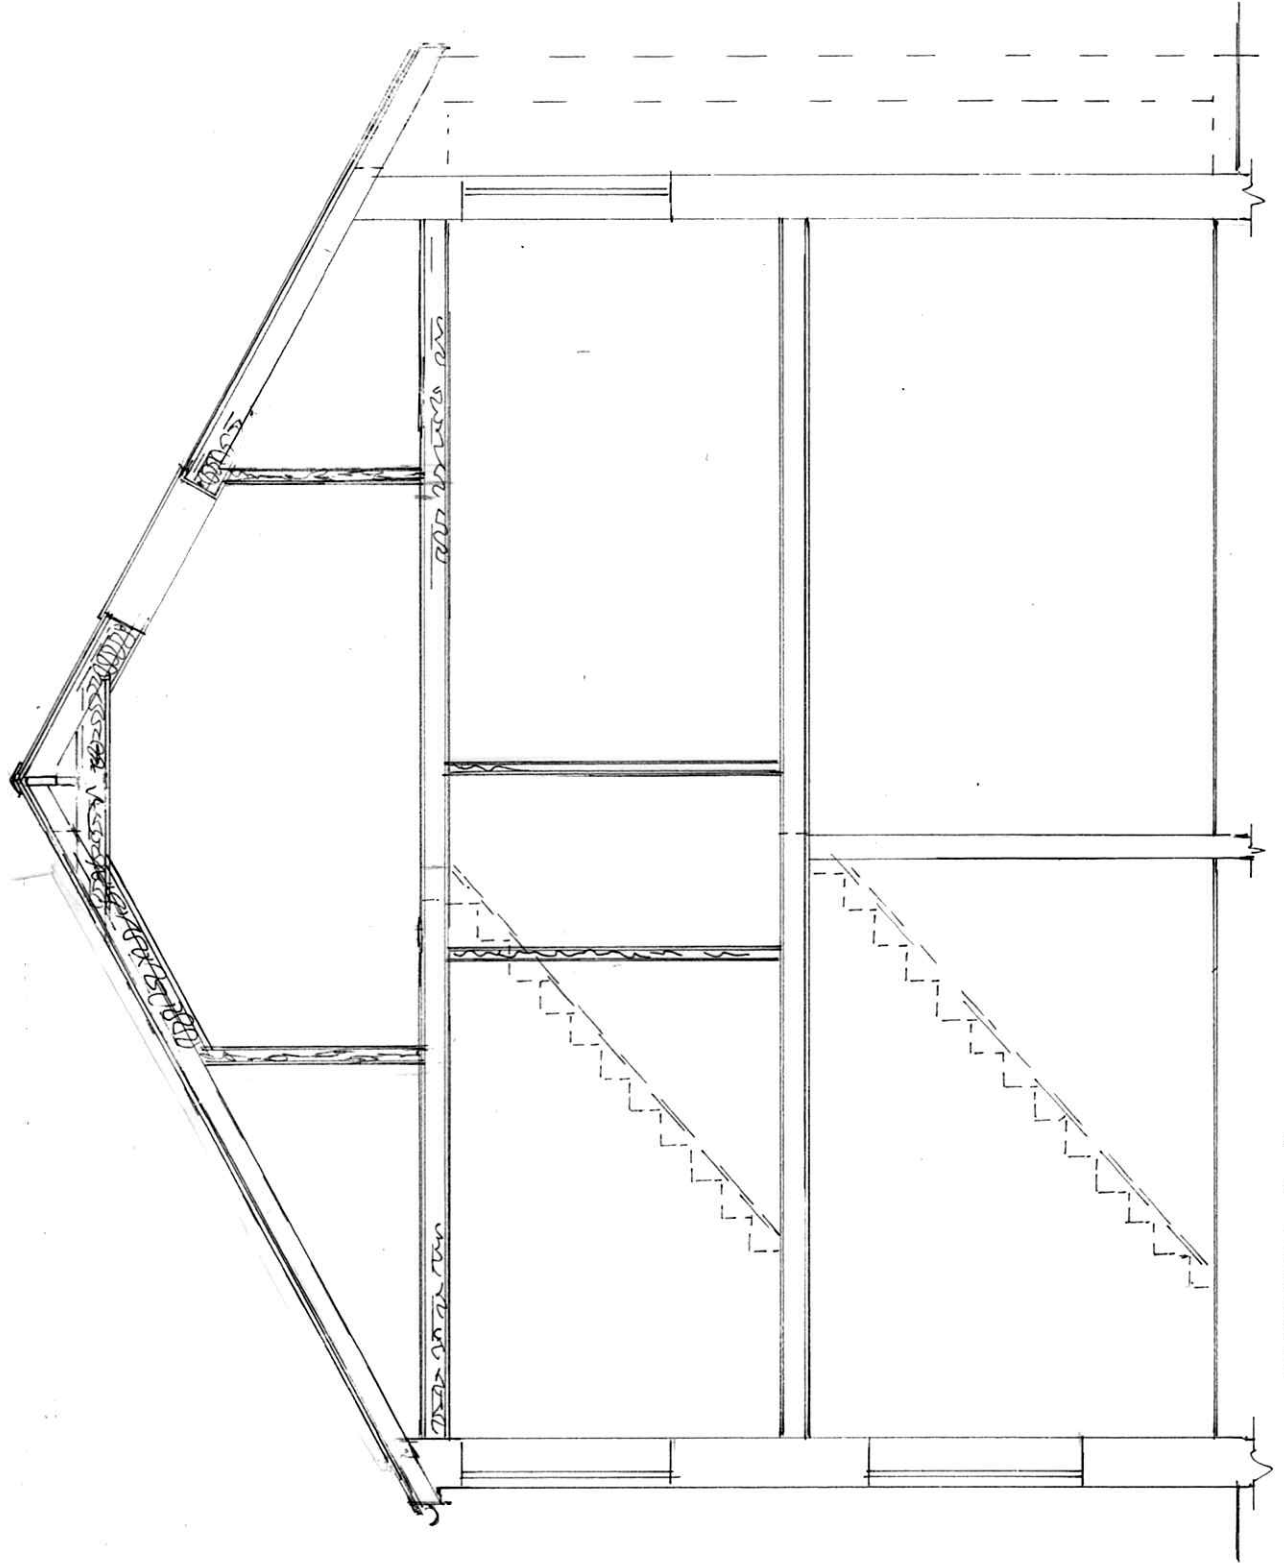

SECTION A.A

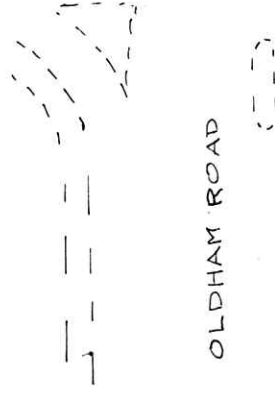

OLDHAM ROAD

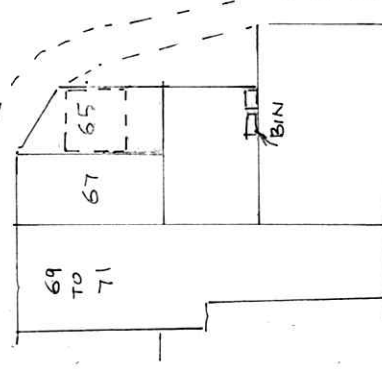

SITE PLAN SCALE 1:500
(PROPOSED)

BUILDING DESIGN SERVICES

M. FAROOQ

6 Stock Close, Shawclough, Rochdale OL12 6BB

Tel: 01706 712231 Mob: 07967605763

**PROPOSED CHANGE OF USE AT FIRST FLOOR
FROM STORAGE SPACE INTO ONE SELF-
CONTAINED FLAT WITH LOFT CONVERSION AT
65 OLDHAM ROAD ROCHDALE OL16 5QR**

For: ORB REALTY LIMITED

Section

Scale 1:50

Elevation

Scale 1:100

A 1953/3