




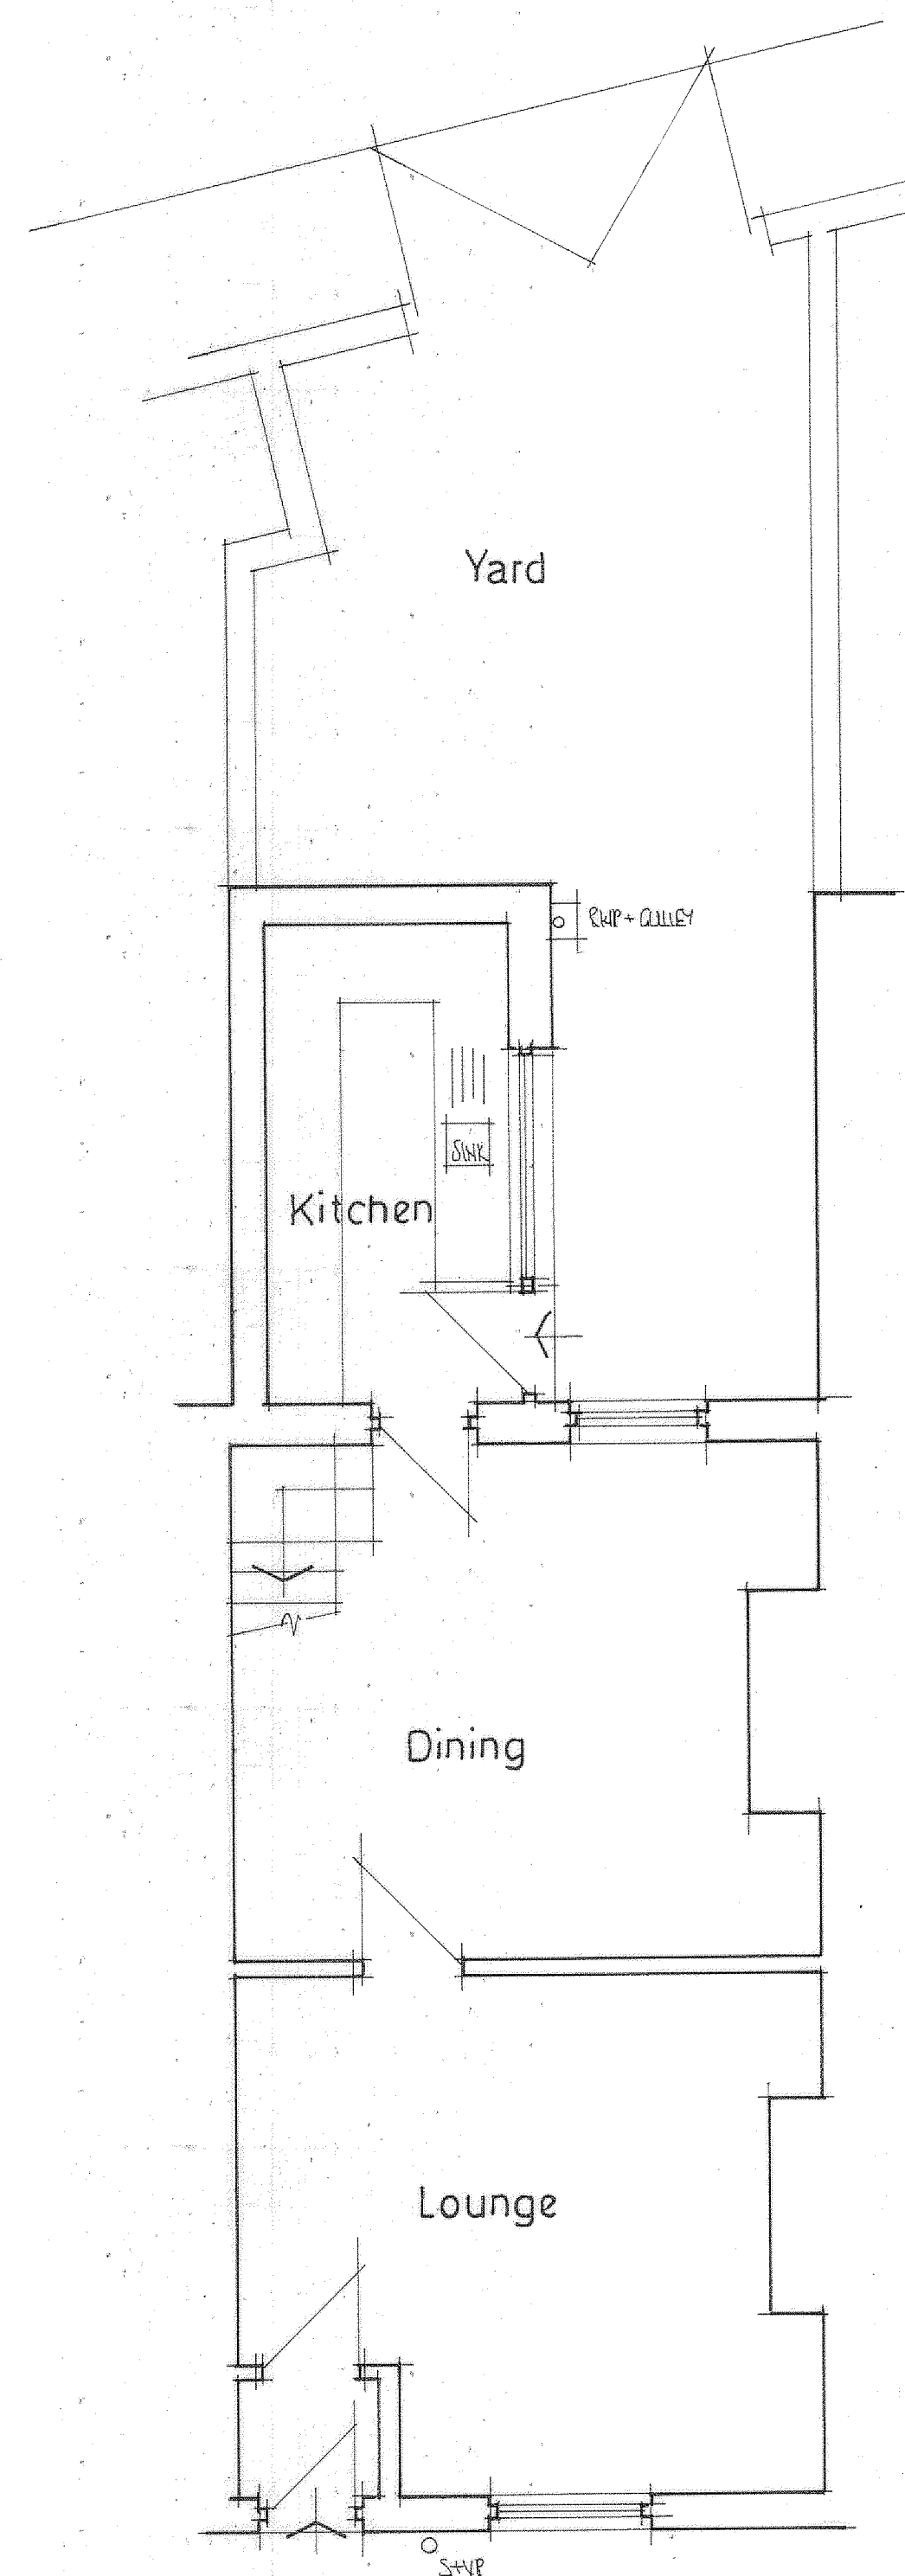


GROUND FLOOR PLAN

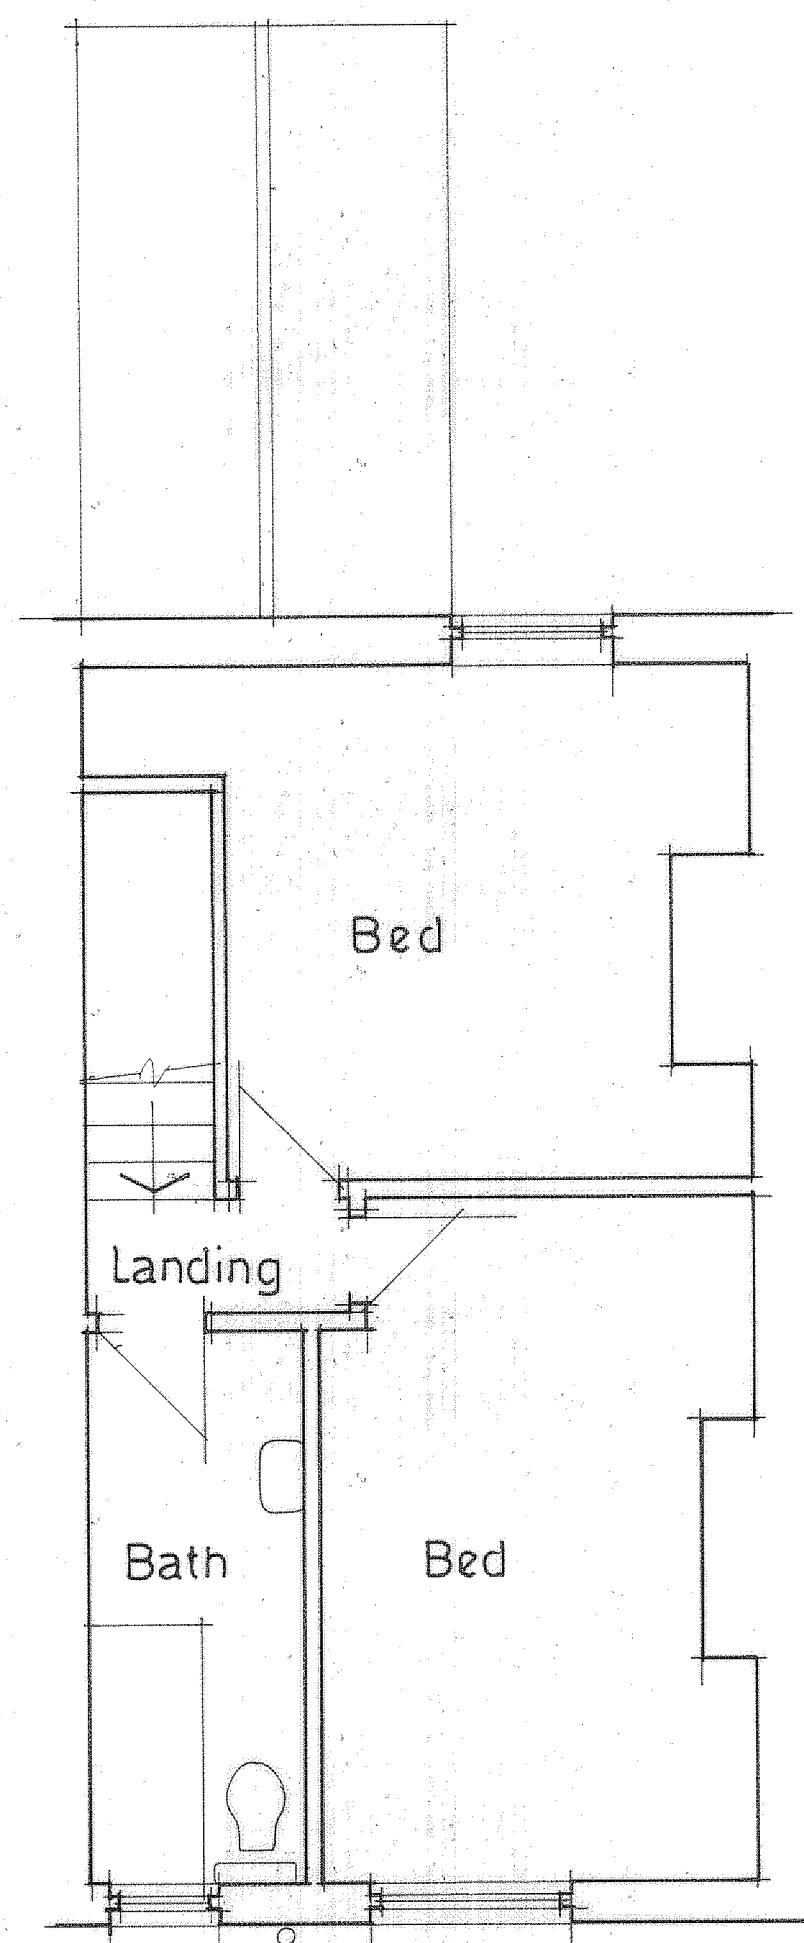


FIRST FLOOR PLAN

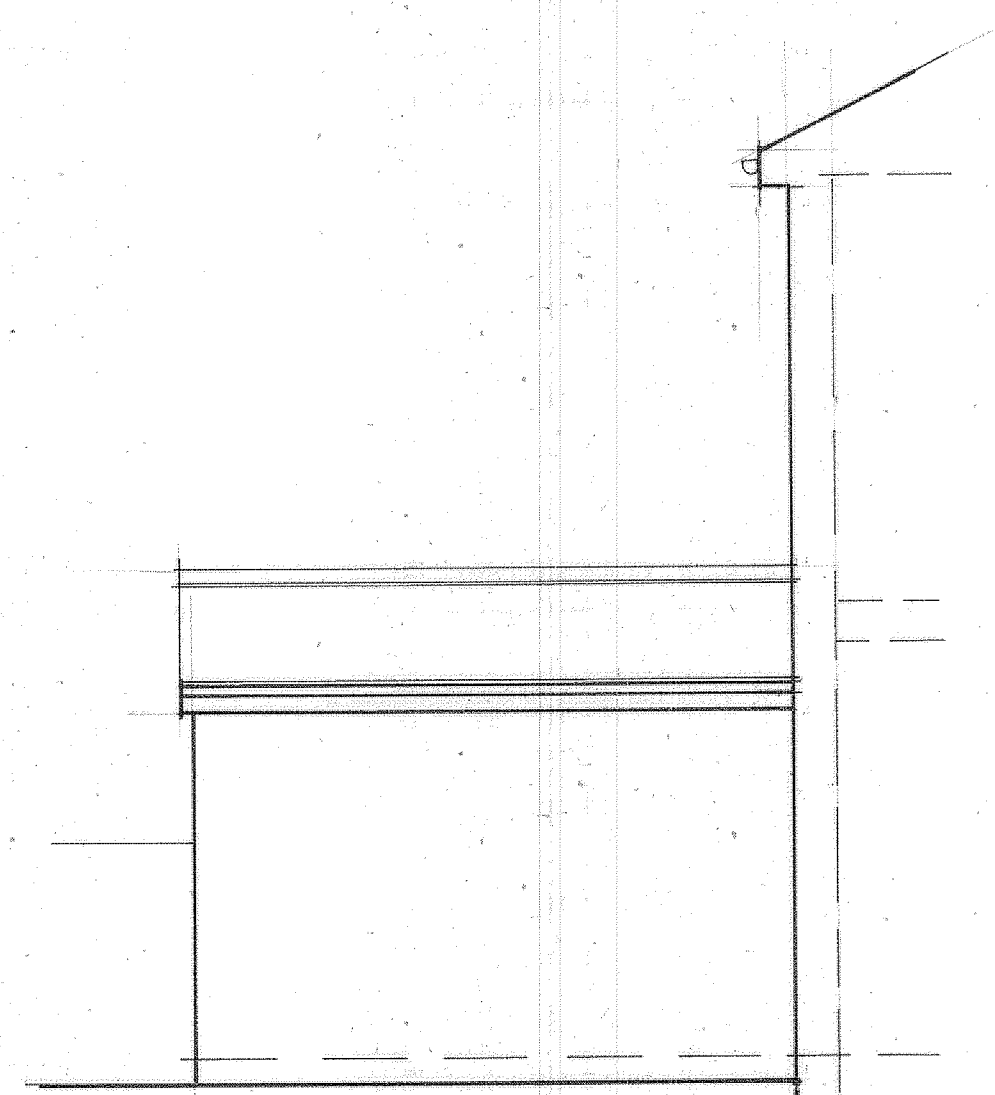


RETURN ELEVATION

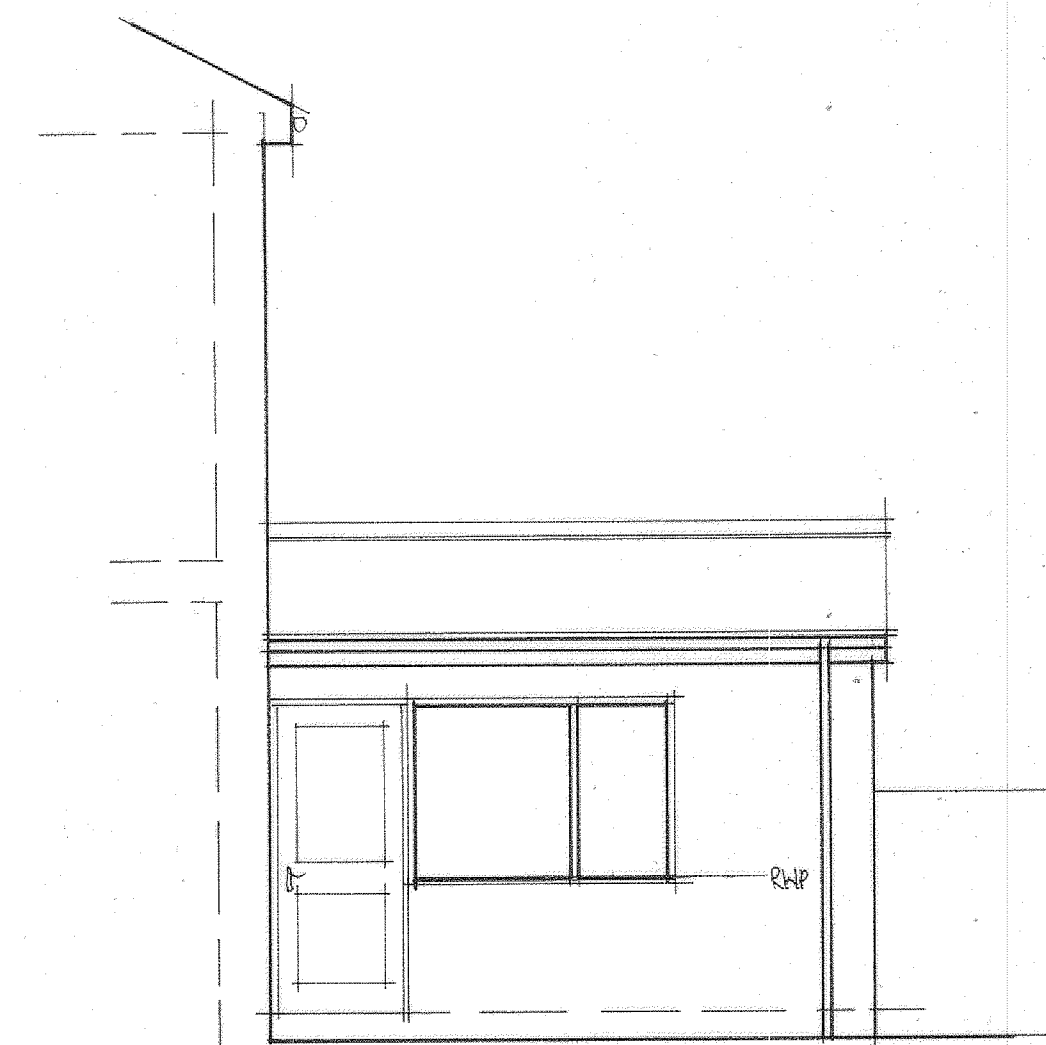


SIDE ELEVATION

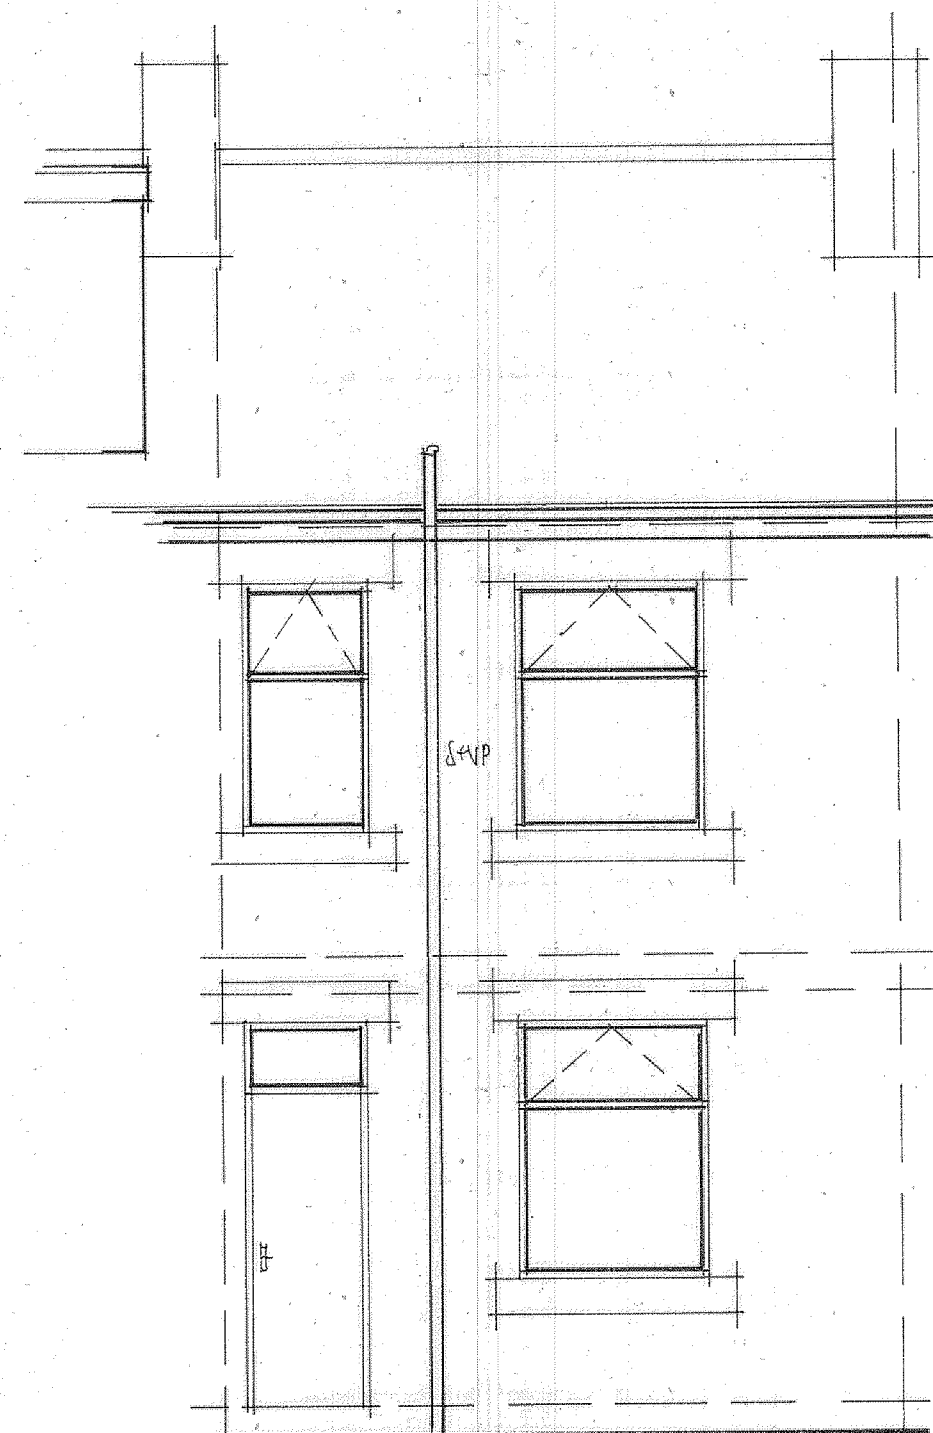

FRONT ELEVATION

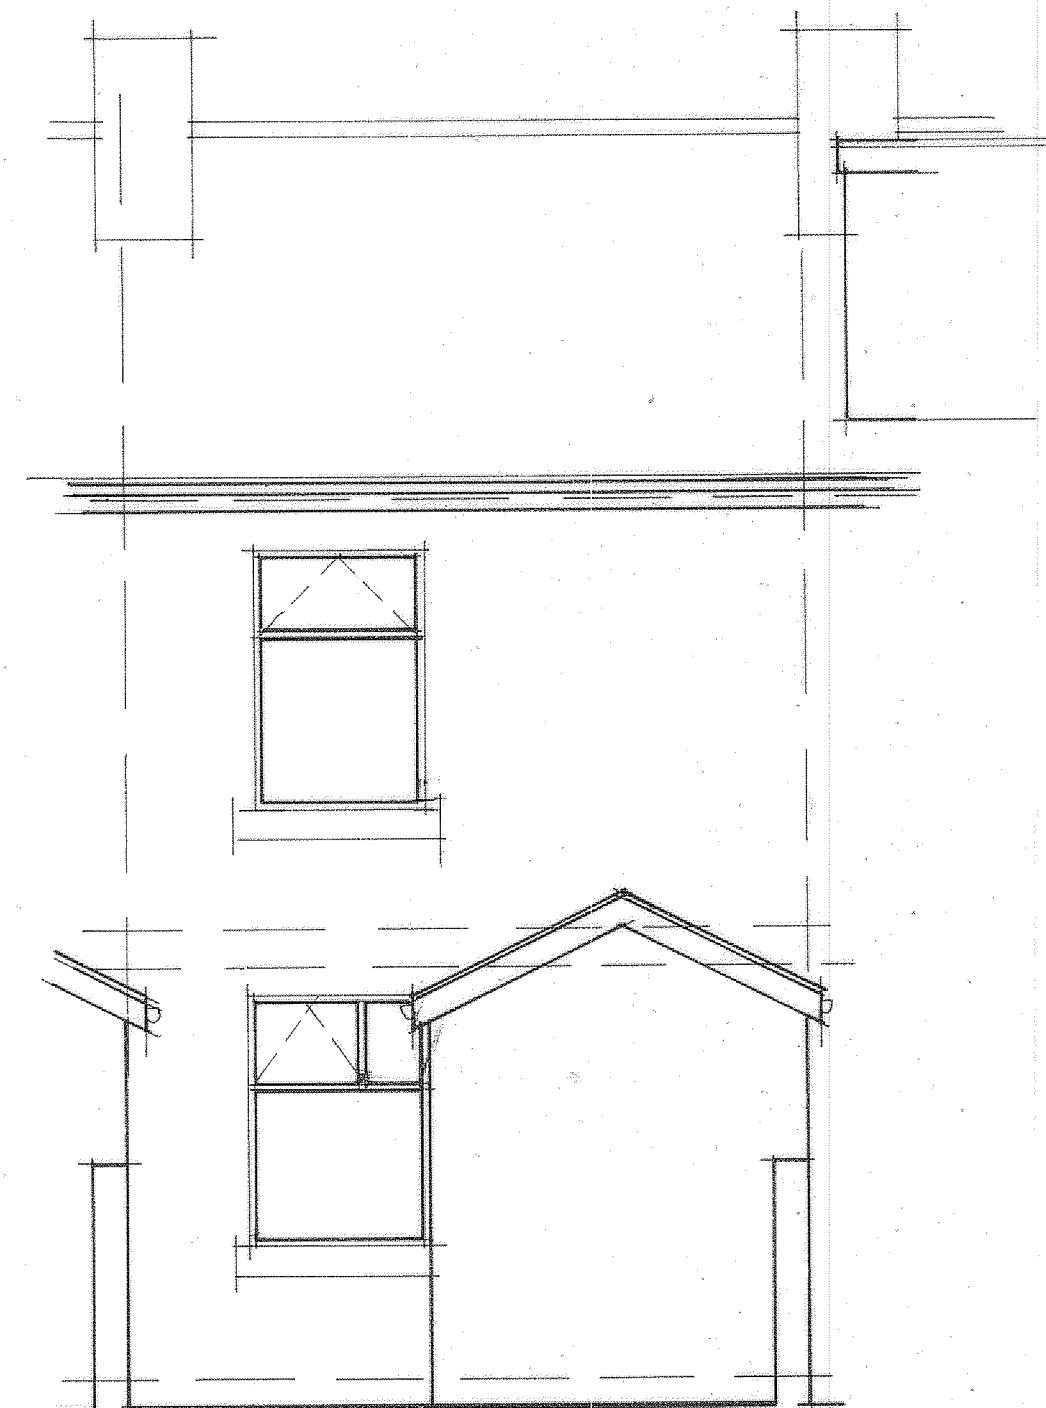

REAR ELEVATION

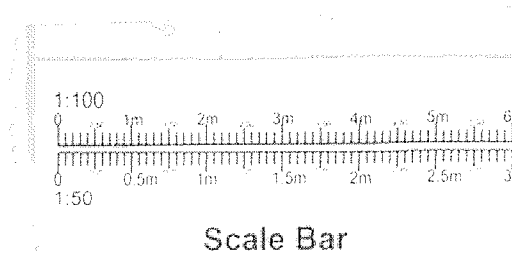

PROJECT
PROPOSED FRONT
AND REAR DORMER.
DRAWING TITLE
EXISTING LAYOUTS
AND ELEVATIONS.
CLIENT
MR. L. HASSAN.
ADDRESS
60, OSWALD STREET,
ROCHDALE. OL16 2LA.
SCALE 1:50@A1
DRAWING No
FO 03235830/1.
DATE
MAR 2023.