


BROWNHILL LEARNING COMMUNITY
DARNHILL SITE

EXISTING NORTH ELEVATION
(1:100)



EXISTING WEST ELEVATION
(1:100)

The drawing is a line-art architectural elevation of a building's west side. It is oriented horizontally. The building has a long, rectangular form. On the left side (which would be the front of the building in a standard orientation), there is a large window composed of several smaller panes. To the right of this window is a section with vertical hatching, likely representing a different material or a recessed area. Further right is a single door. The rightmost section of the building is a solid wall with a small, rectangular window. The roof is flat and is shown with a slight overhang on the right side. The drawing is labeled 'EXISTING WEST ELEVATION' and '1:100'.

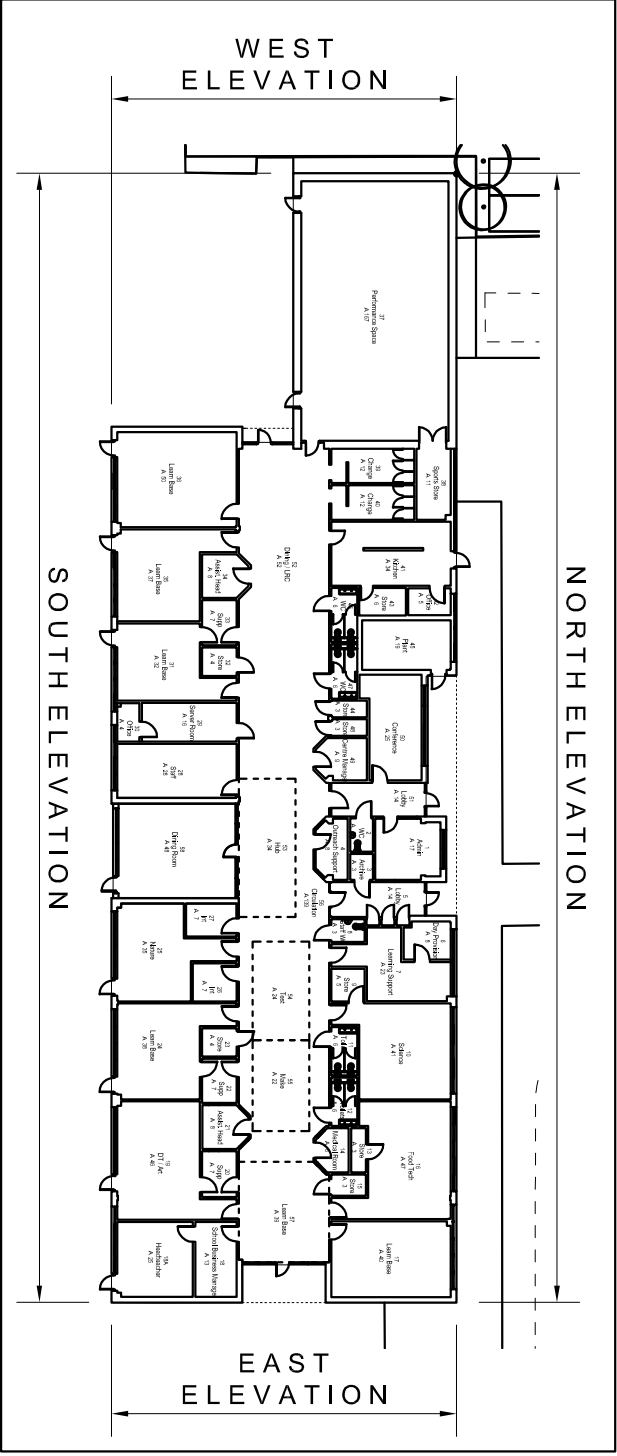

Project	DARNHILL SITE BROWNHILL LEARNING COMMUNITY K&S PROVISION			
Title	EXISTING ELEVATIONS			
Drawn by	Date	Purpose of Issue	Scale	
RW	Aug 23	Planning	varies @ A1	
Checked by	Date	Project No.		
		2004956		
Approved by	Date	Drawing No.	Rev.	
		PL-03		

[illegible]