


LEGEND

-  EXISTING ROOF TILES
-  NEW ROOF TILES

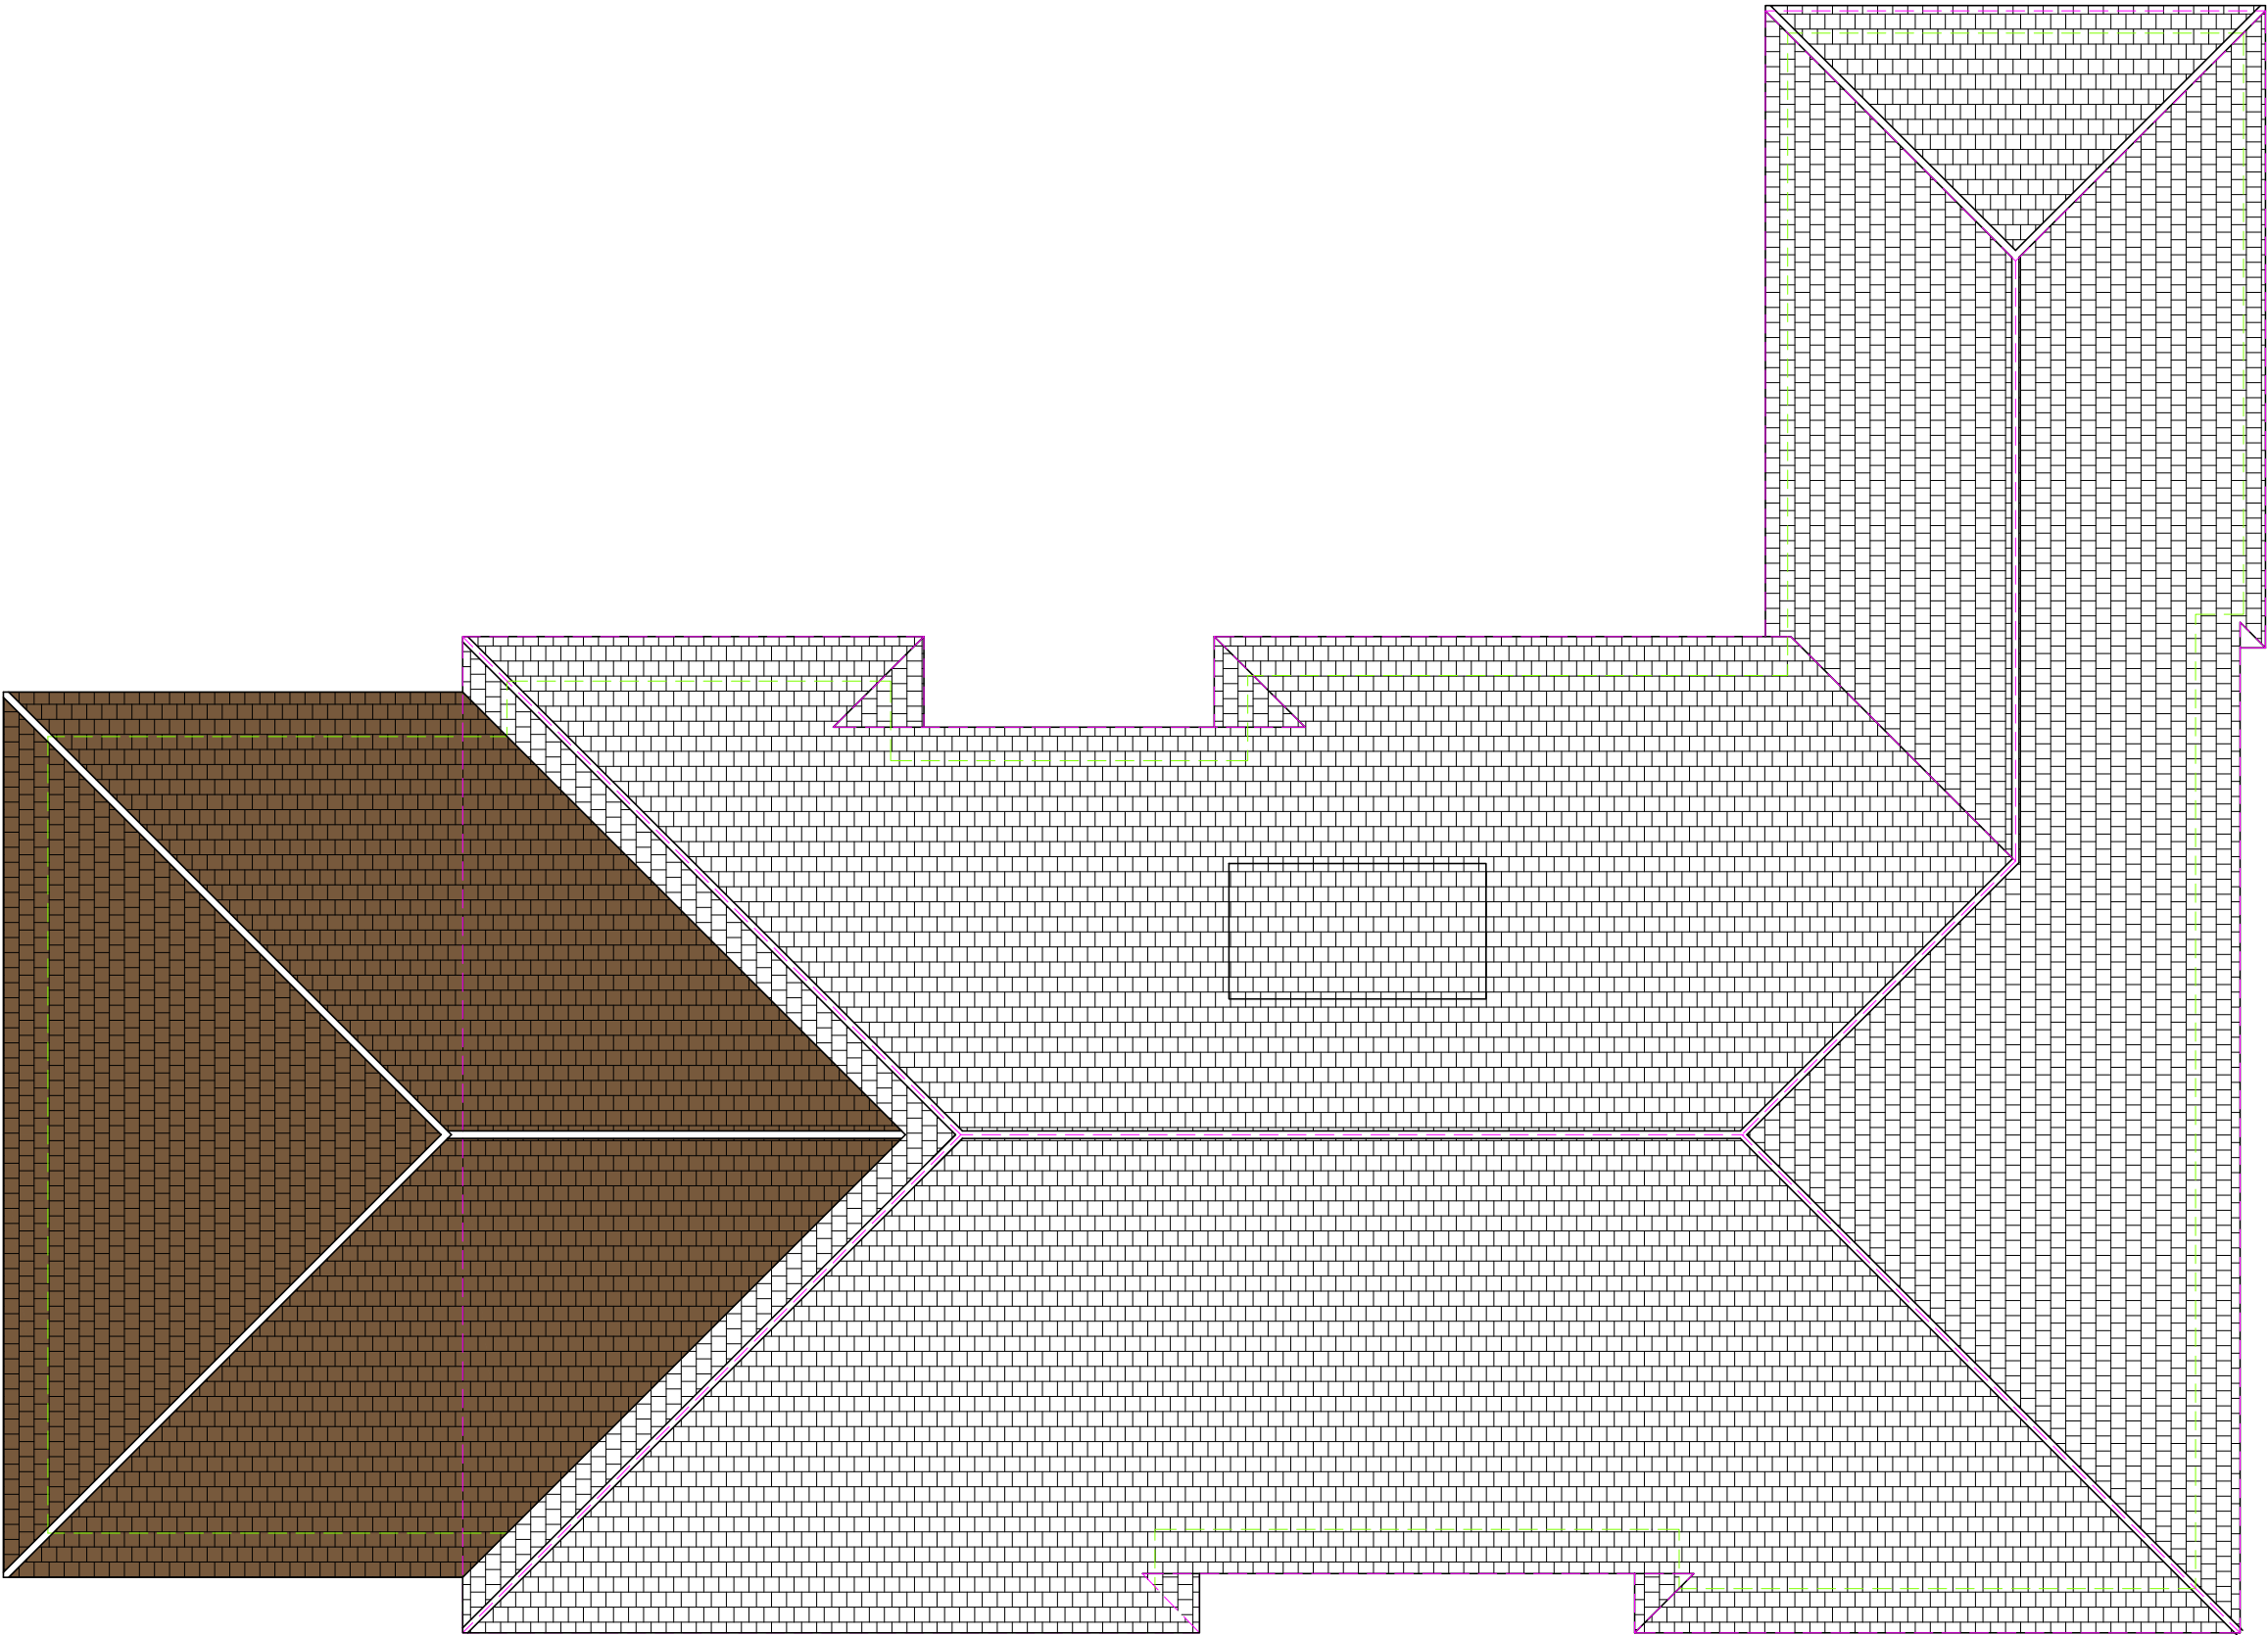

ROOF PLAN
SCALE 1:100



**MEKKARA**
Architectural Consultants

103 Shurdington Road
Cheltenham, GL53 0JQ
www.MekKara.co.uk, mac@gmail.com
Ph: 0124228875, 07843020249

**CIAT**
CHARTERED PRACTICE

Client
MR BIJU MATHEW

Job Title
**PROPOSED EXTENSION
CRIMBLE BUNGALOW
CRIMBLE LANE, OL11 4AB**

Drawing Title
**PROPOSAL
ROOF PLAN**

Scale
1:100 on A2

Date	Jan 2024	Drawn By	RMC
------	-----------------	----------	------------

Job No	Drawing NO	Rev.
0124-05	122	-

© MEKKARA Architectural Consultants - THIS DRAWING AND DESIGN
REMAINS THE COPYRIGHT AND INTELLECTUAL PROPERTY OF
MEKKARA Architectural Consultants, SHALL NOT BE COPIED OR
REPRODUCED IN ANY FORMAT WITHOUT APPROVAL.