



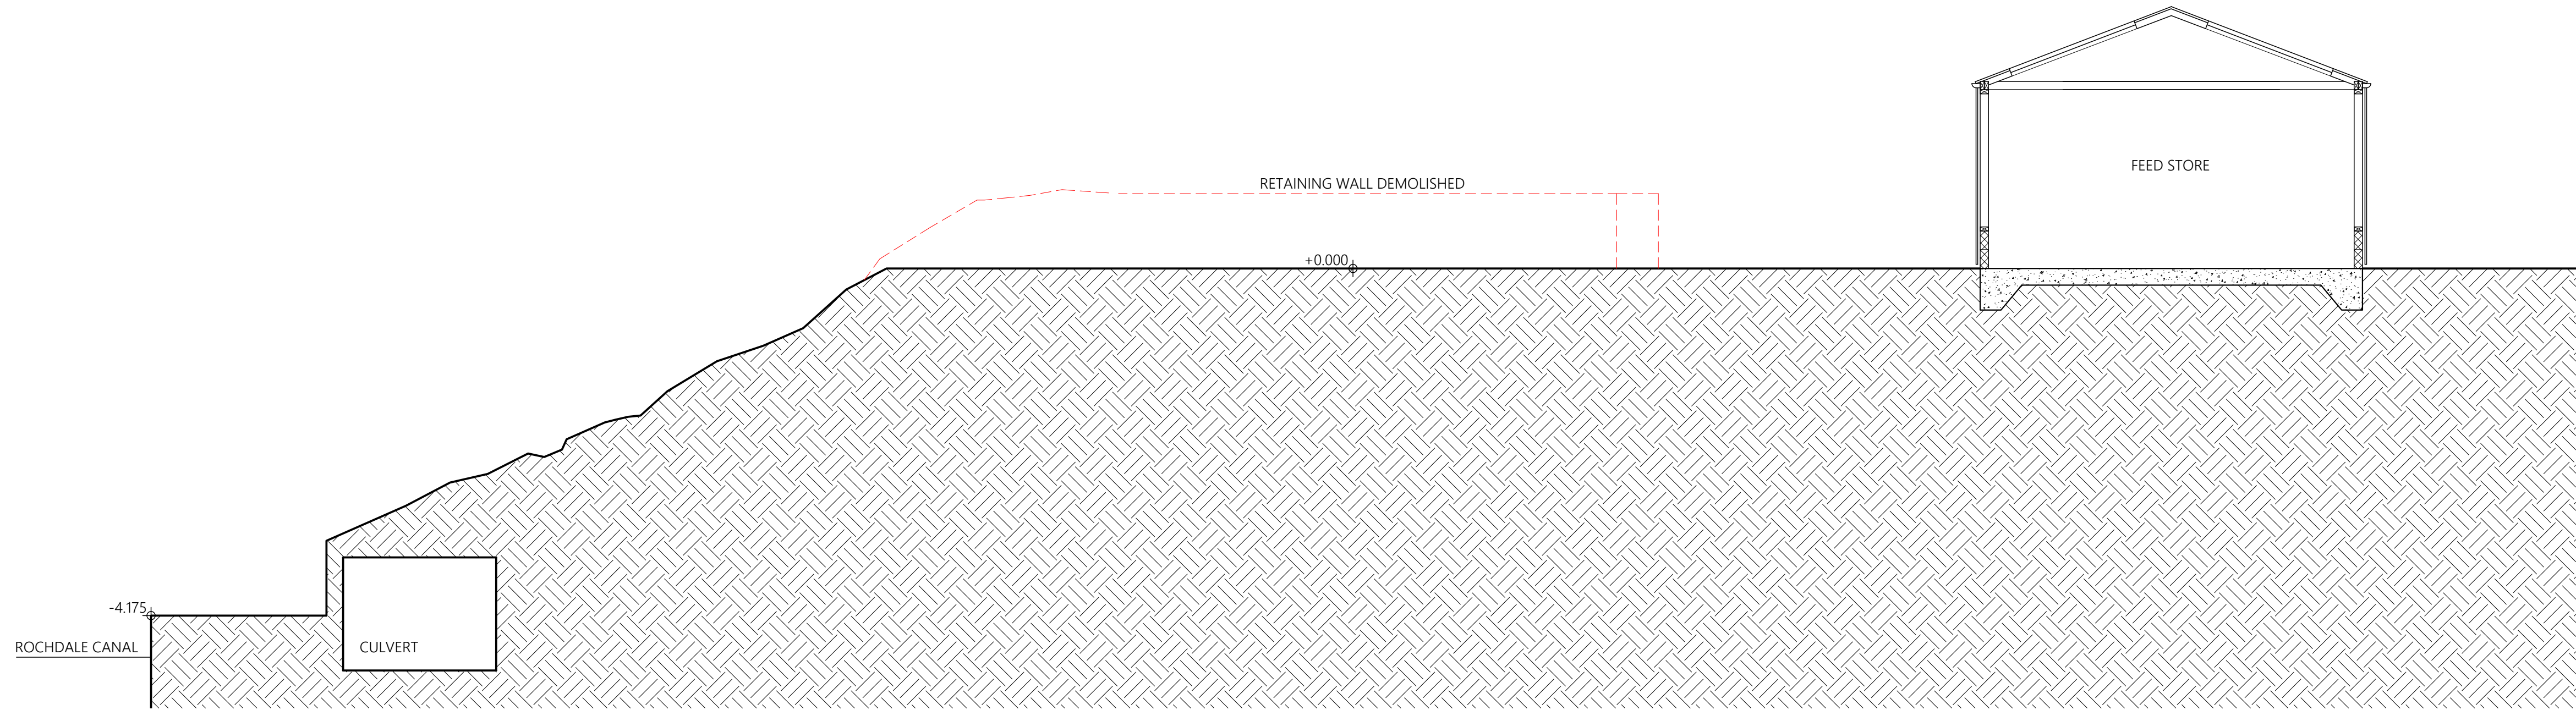


PROPOSED SITE SECTION C-C

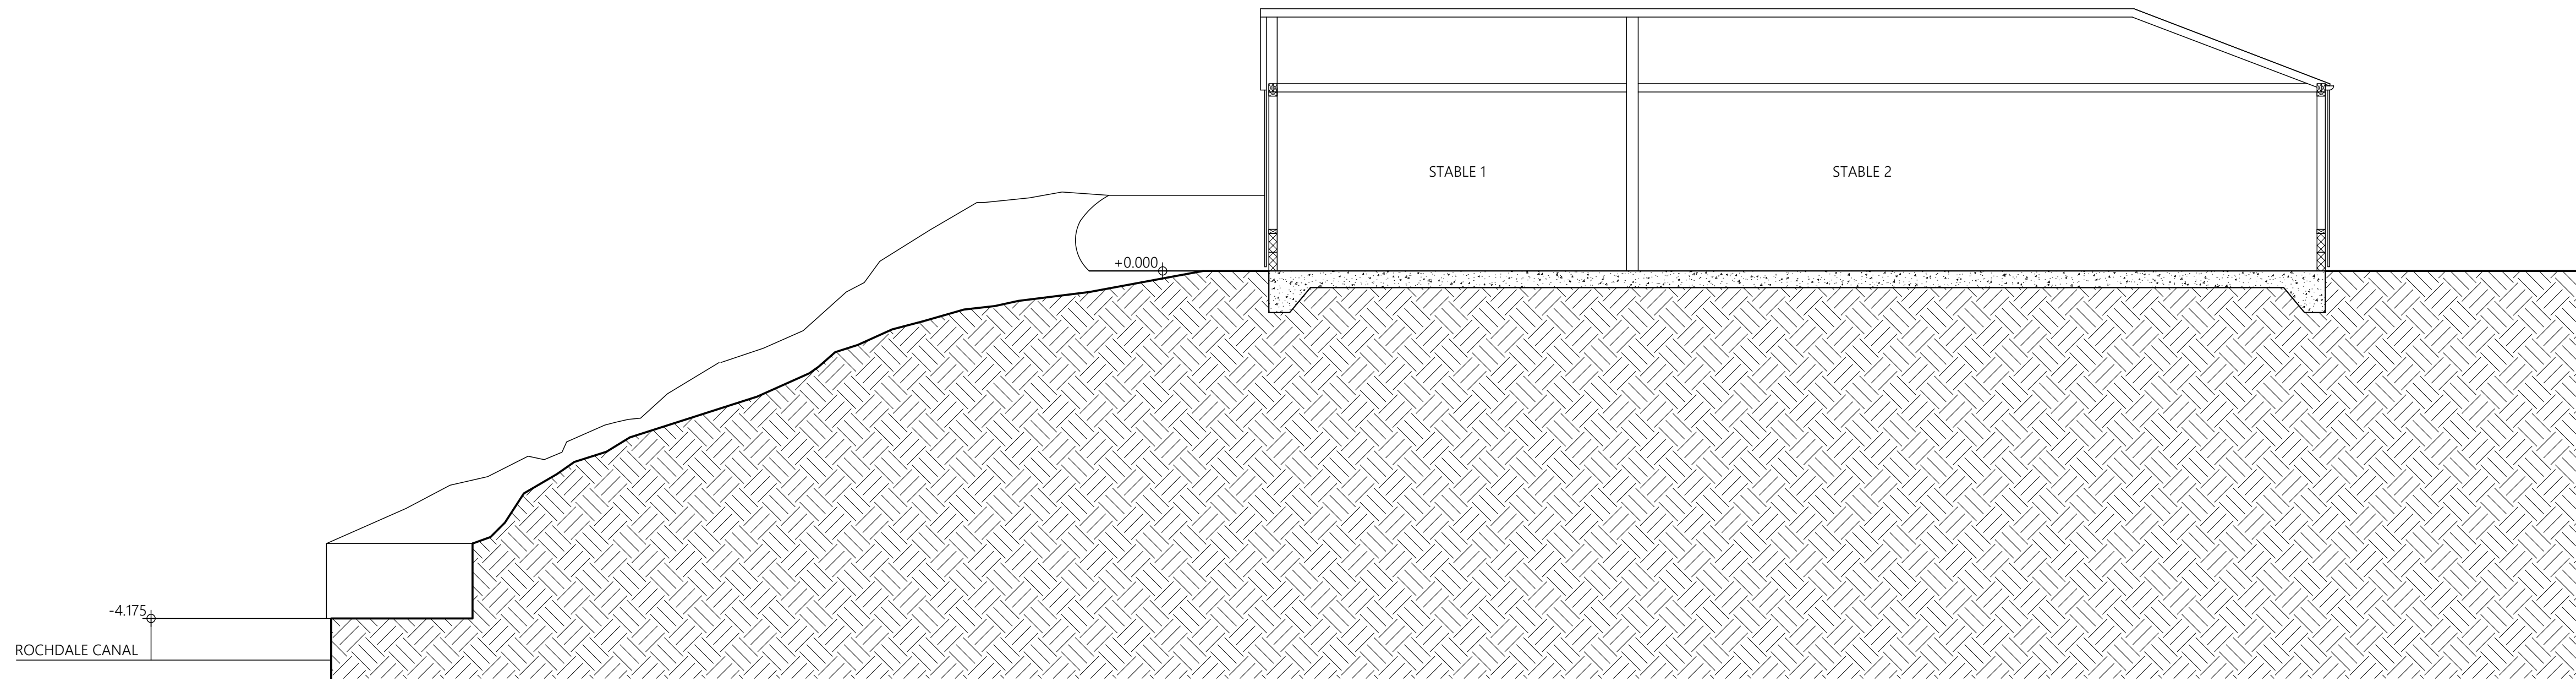


PROPOSED SITE SECTION B-B



PROPOSED SITE PLAN

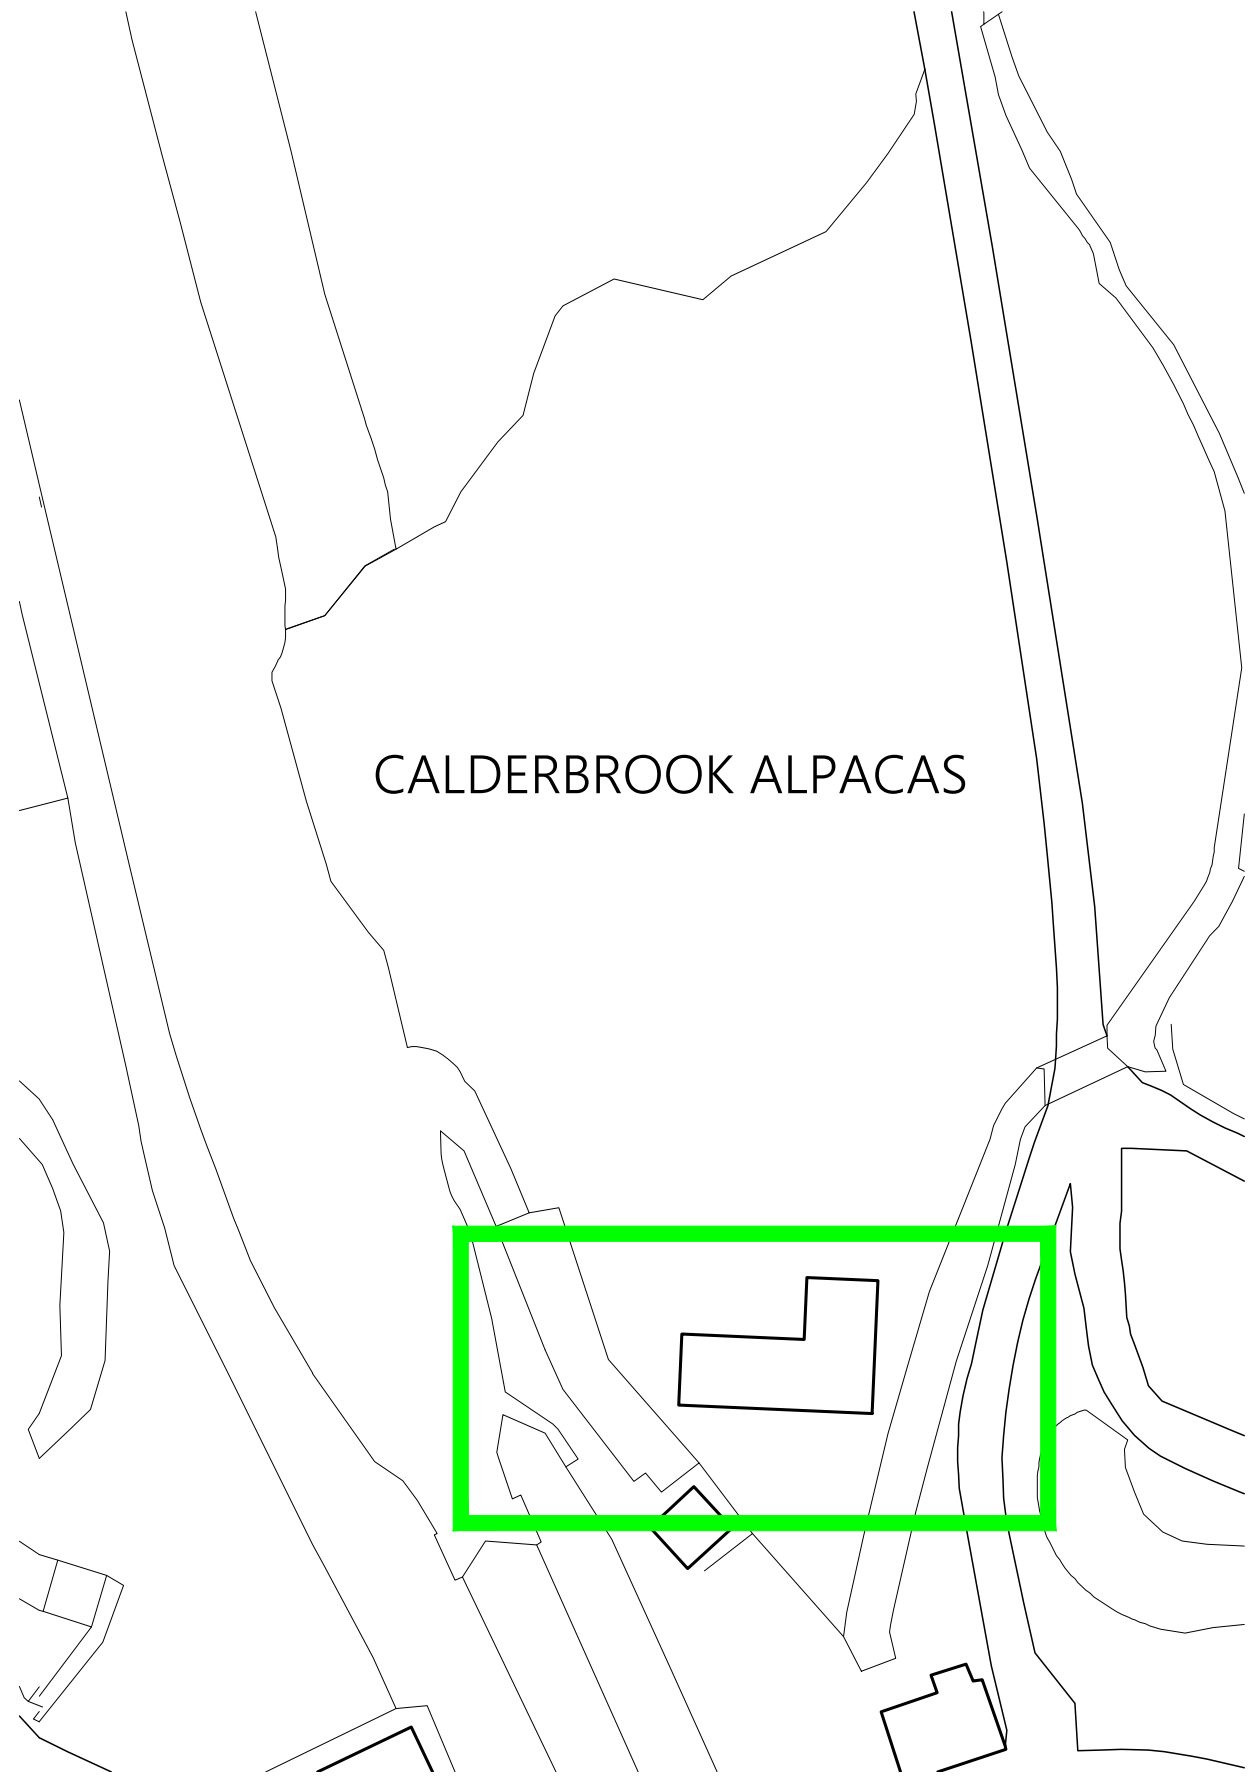

REFERENCE PLAN
SCALE 1:500@A1

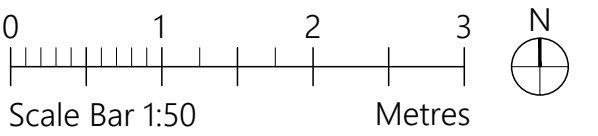

PROJECT	Calderbrook Alpacas Todmorden Road Littleborough, OL15 9LY		
CLIENT	Calderbrook Alpacas		
STATUS	Information		
DRAWING	Proposed Plan and Site Section Sections B-B & C-C		
DWG No.	2331-08	REV	
SCALE	1:50@A1	DATE	October '24
AGB CAD SERVICES		website: www.agbcad.co.uk email: info@agbcad.co.uk telephone: 07912 090 125 DO NOT SCALE FROM THIS DRAWING	