


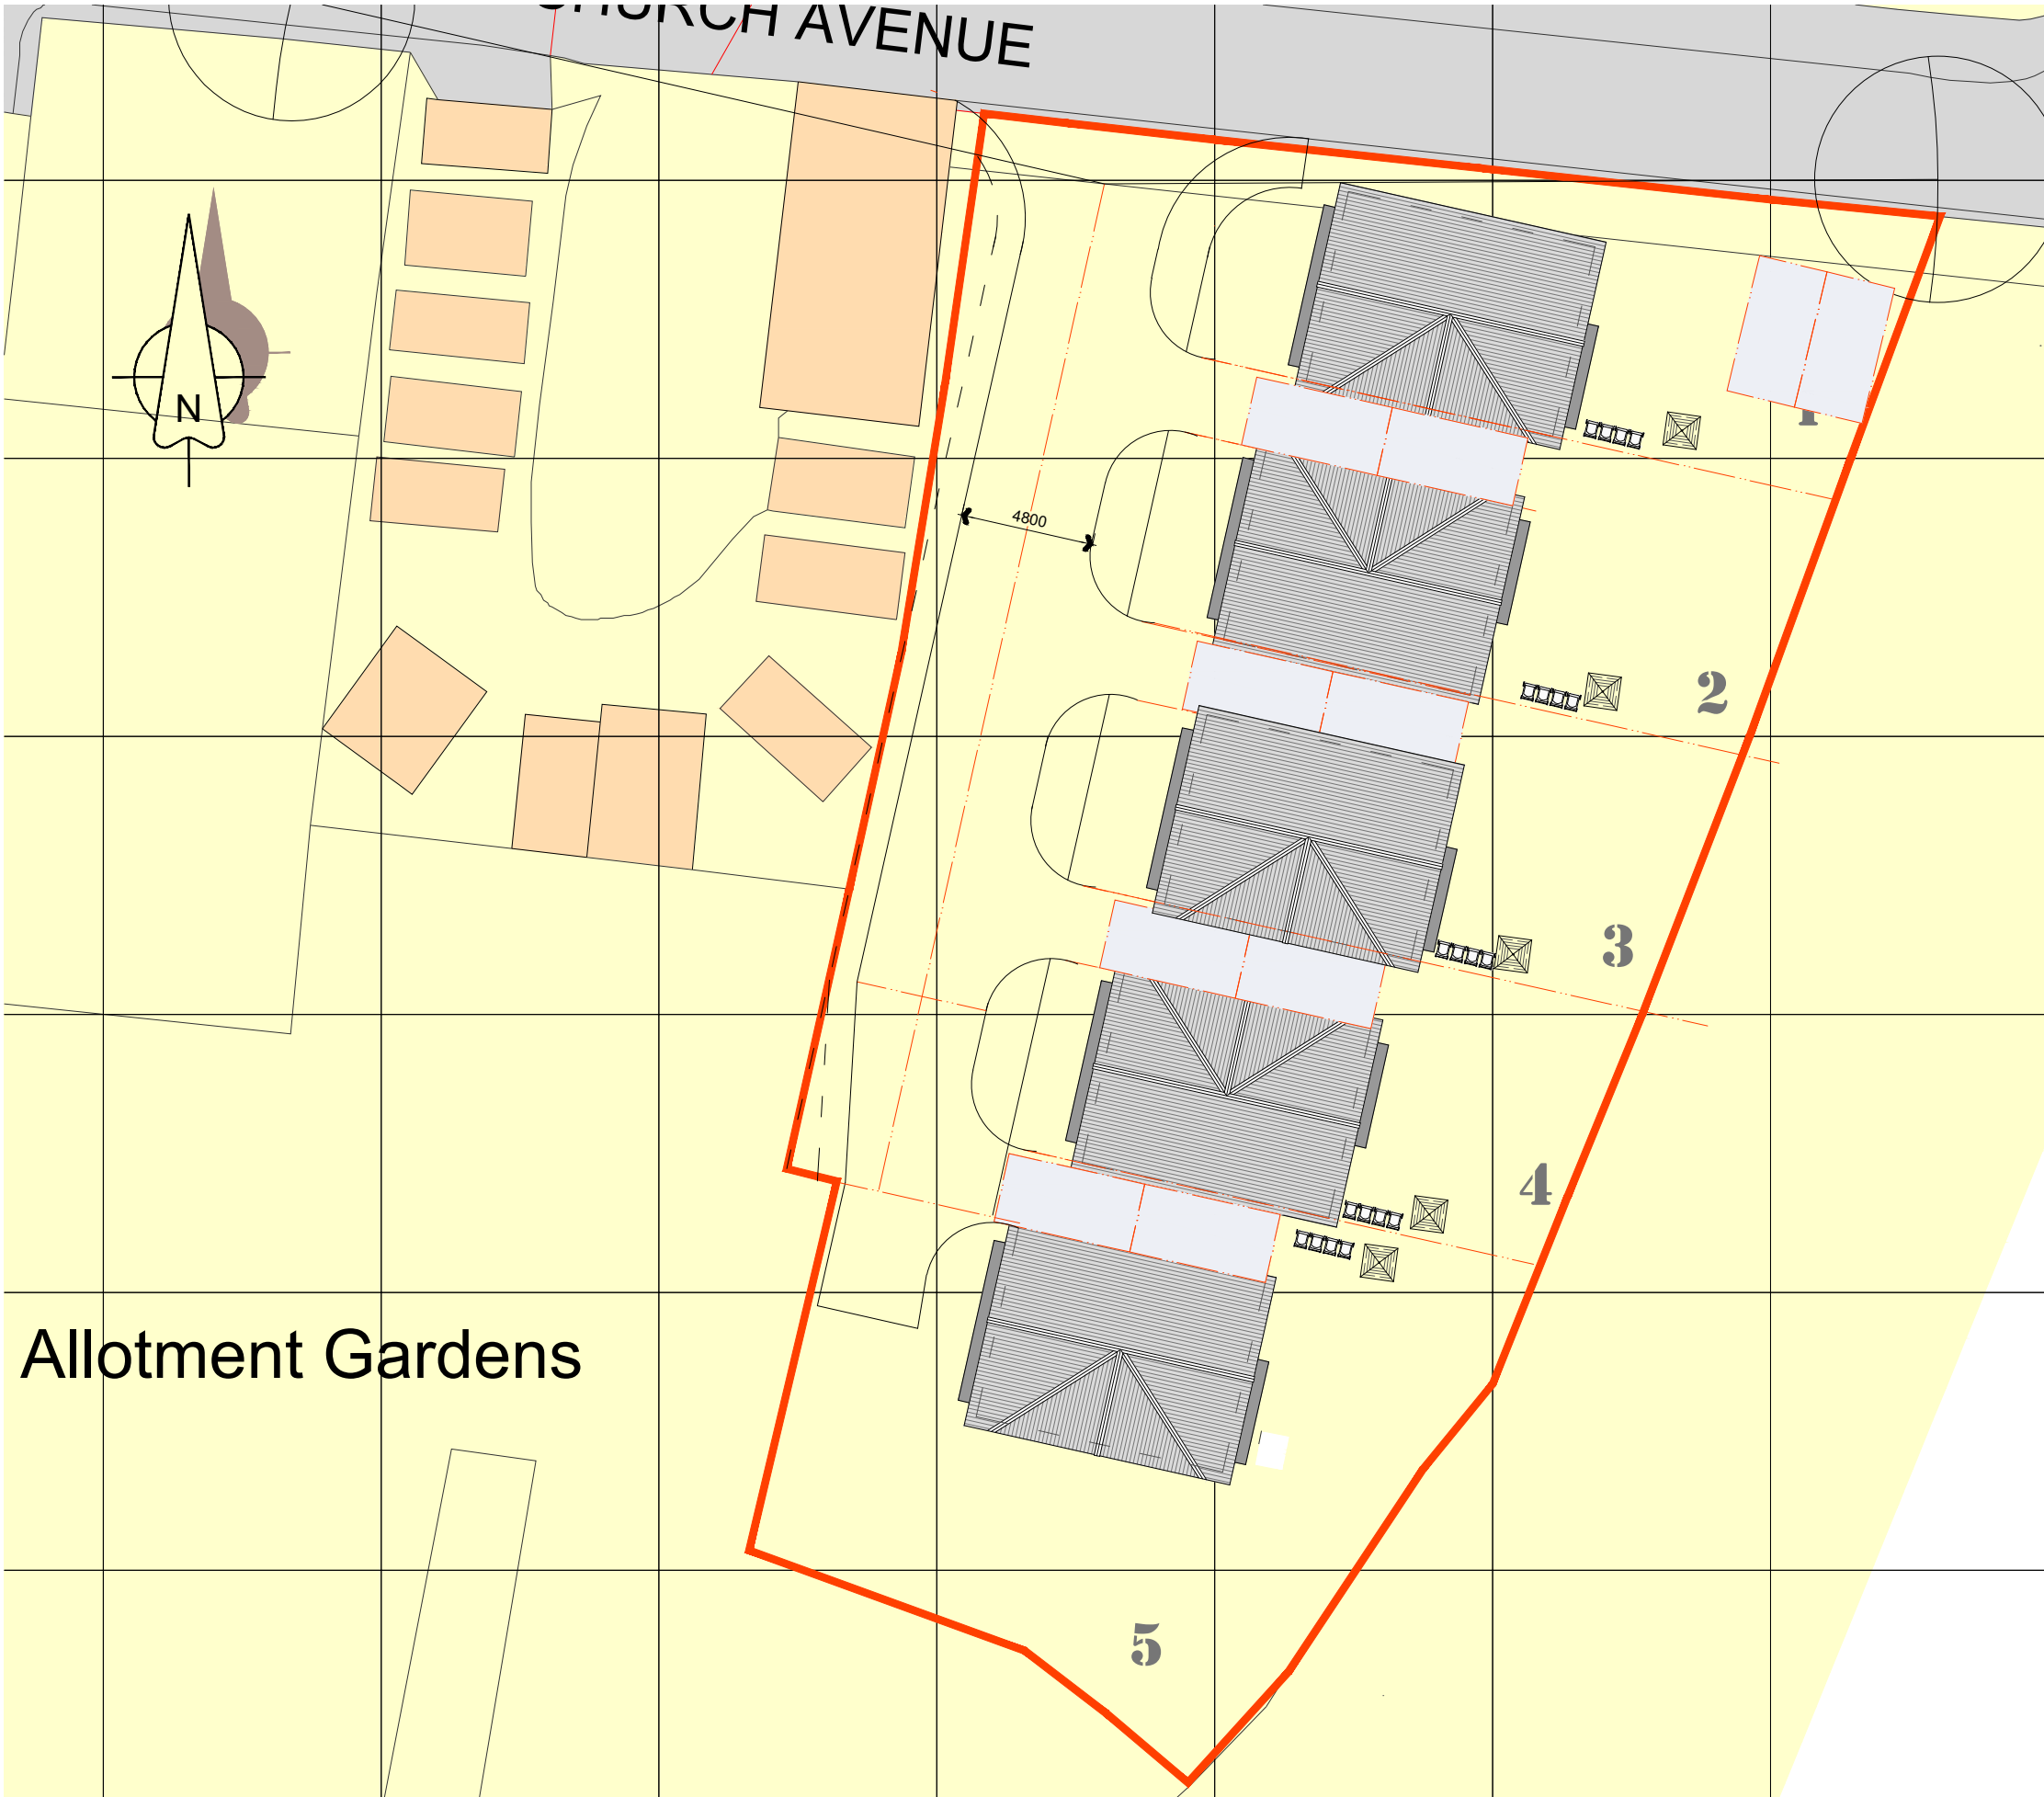

NOTES
THIS DRAWING IS TO BE READ IN CONJUNCTION WITH ALL OTHER DRAWINGS FOR THIS PROJECT.
ALL LEVELS AND DIMENSIONS ARE TO BE CHECKED ON SITE BY THE CONTRACTOR, PRIOR TO
PLACING ORDERS OR COMMENCING ANY OF THE RELEVANT WORKS.
ALL DIMENSIONS ARE IN MILLIMETRES UNLESS STATED OTHERWISE.
ANY DISCREPANCIES BETWEEN THE INFORMATION SHOWN ON THE PLAN AND THAT FOUND ON
SITE ARE TO BE REPORTED TO THE DESIGNER IMMEDIATELY.

Rev.	Date	Description
------	------	-------------

A.L.H. Design Services
Barley Cottage, Brewery Street, Longridge, Lancs
PR3 3NB, Tel & Fax : (01772) 785719

Client

Mr R Dearden,
45 Lulworth Road,
Middleton
Manchester,
M24 2QH

Job/Scheme Title

FEASIBILITY STUDY FOR
HOUSING ON VACANT LAND AT
M24 2UA

Drawing Title

PROPOSED SITE PLAN
(Option 2)

Job/Scheme Number	Drawing Number
-------------------	----------------

0644/93 Drawing No 11A

Scale	Date	Drawn	Checked
-------	------	-------	---------

1 / 250 | Oct 21 | a.t.l-h.