

This drawing is the property of C/Partnership and copyright is reserved by them. This drawing is not to be copied or disclosed by or to any unauthorised persons without the prior written consent of C/Partnership

Do not scale from this drawing.


All dimensions are to be checked on site prior to construction, manufacture of any components and ordering of materials and equipment.

Any discrepancies are to be reported to the architect for clarification.


All materials and workmanship to be in accordance with the current British Standards and codes of practice.

This drawing is to be read in conjunction with all relevant Architectural, Structural Engineers, Mechanical Engineers, Electrical Engineers and Specialists drawings and specifications.

- 1 Natural Stone (ashlar)
- 2 Natural Stone
- 3 Zinc wall finish

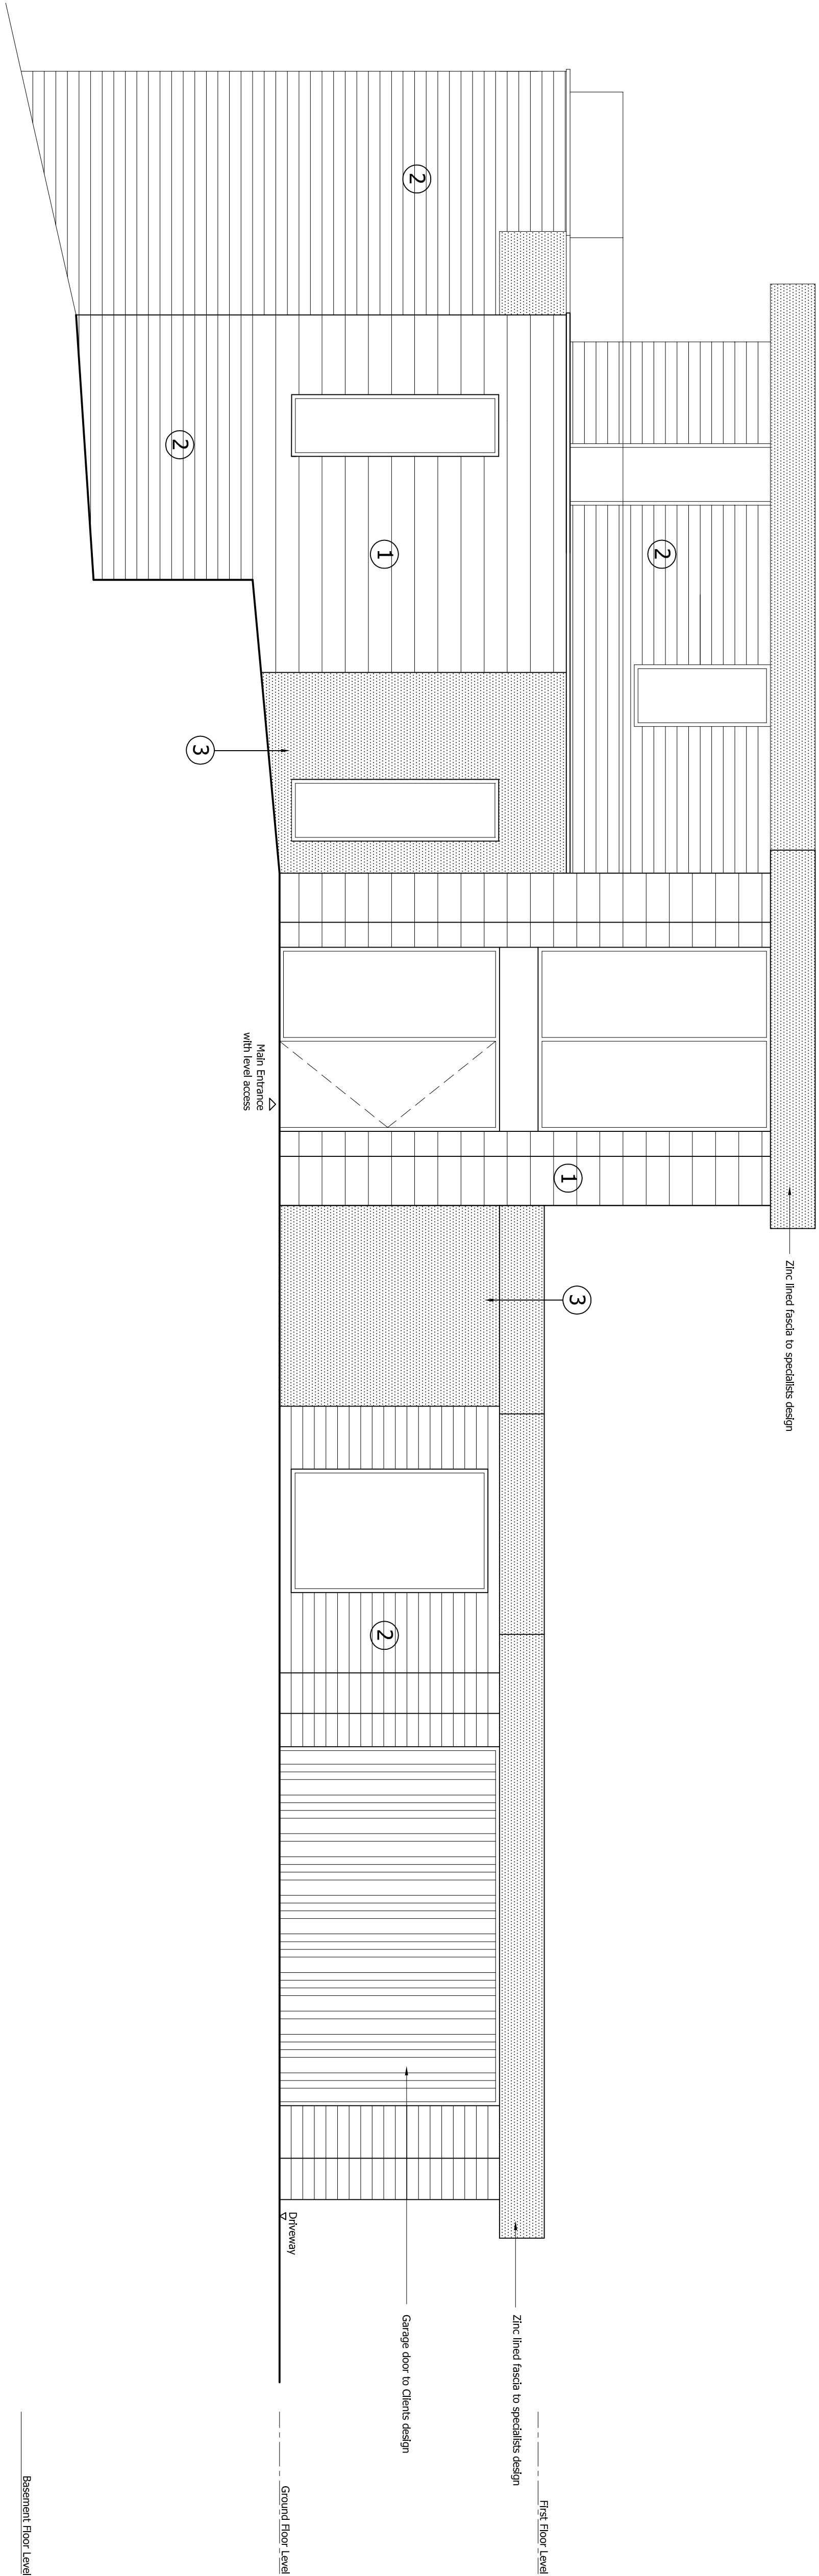

Proposed North Elevation

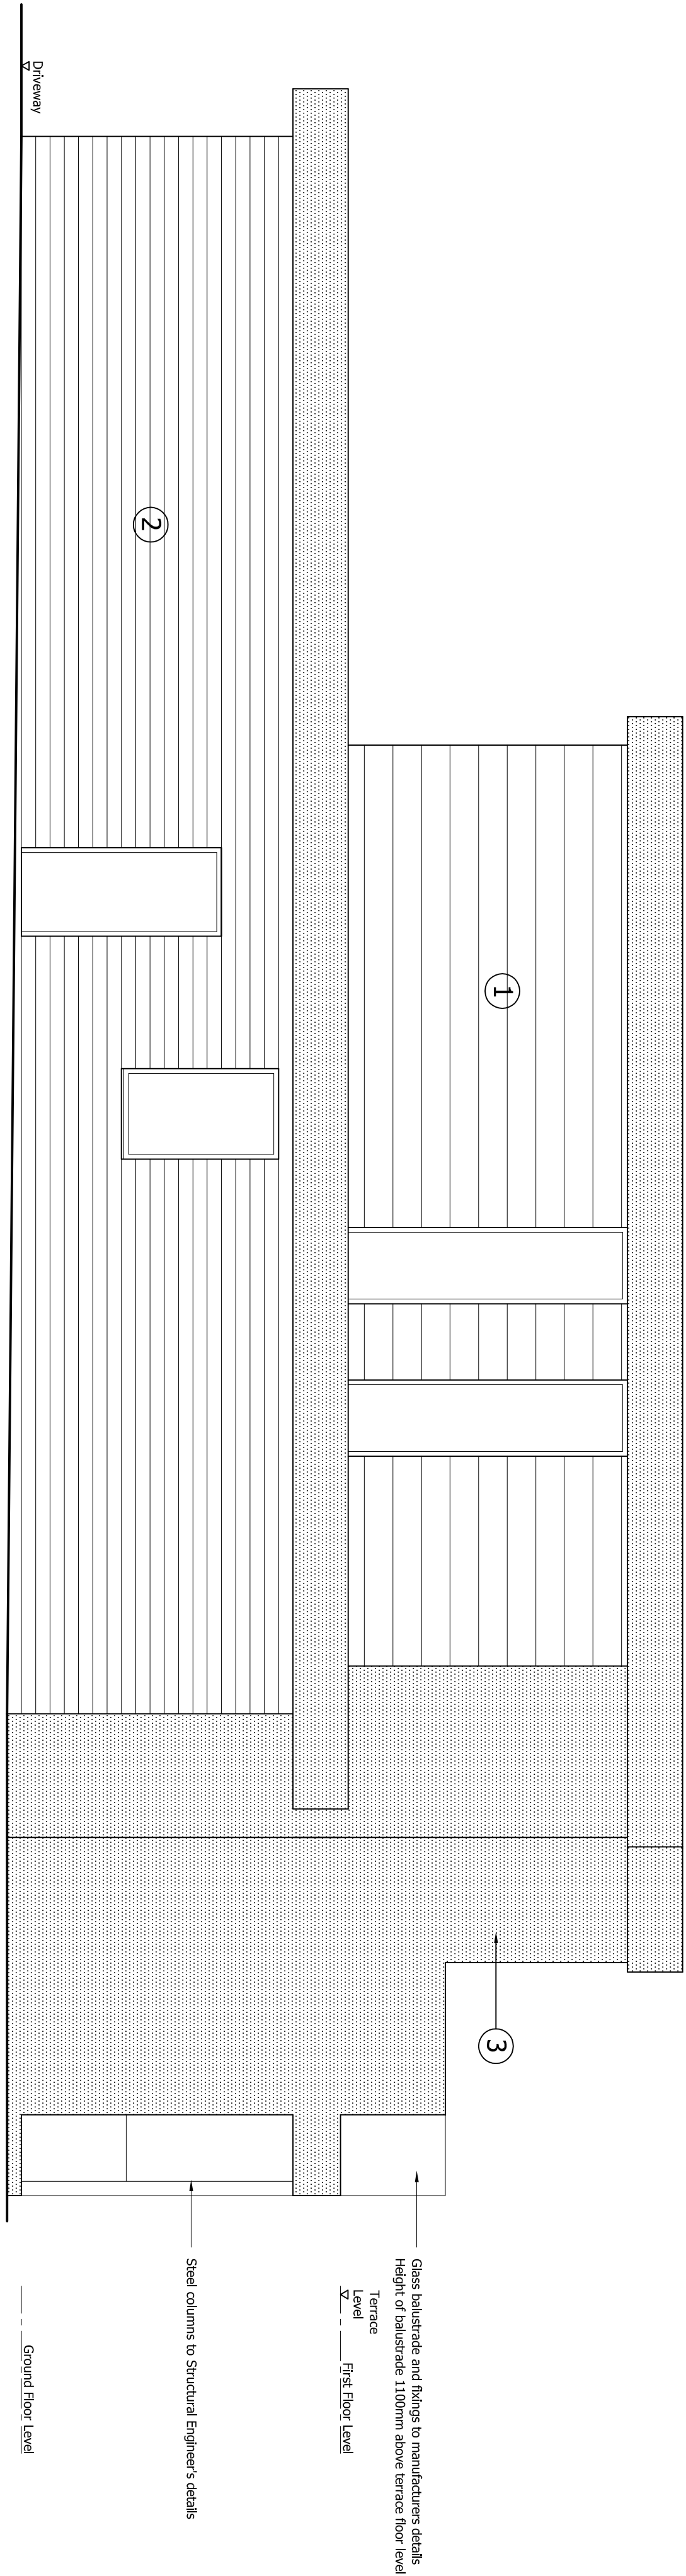

Proposed East Elevation

SCALE	DATE	DRAWN	CHECKED
1:50 A1	May 2017	MH	
DRAWING NO.		CAD REFERENCE NO.	
R0451-05		REVISION	B

Proposed North and East Elevations

PROJECT
Proposed Eco Home, Mill House Farm
Overtown Lane, Norden

Kieren and Jo McDonnell

B	Drawing updated	March 2018
A	Drawing updated	July 2017
REV	DESCRIPTION	CHECK DATE