


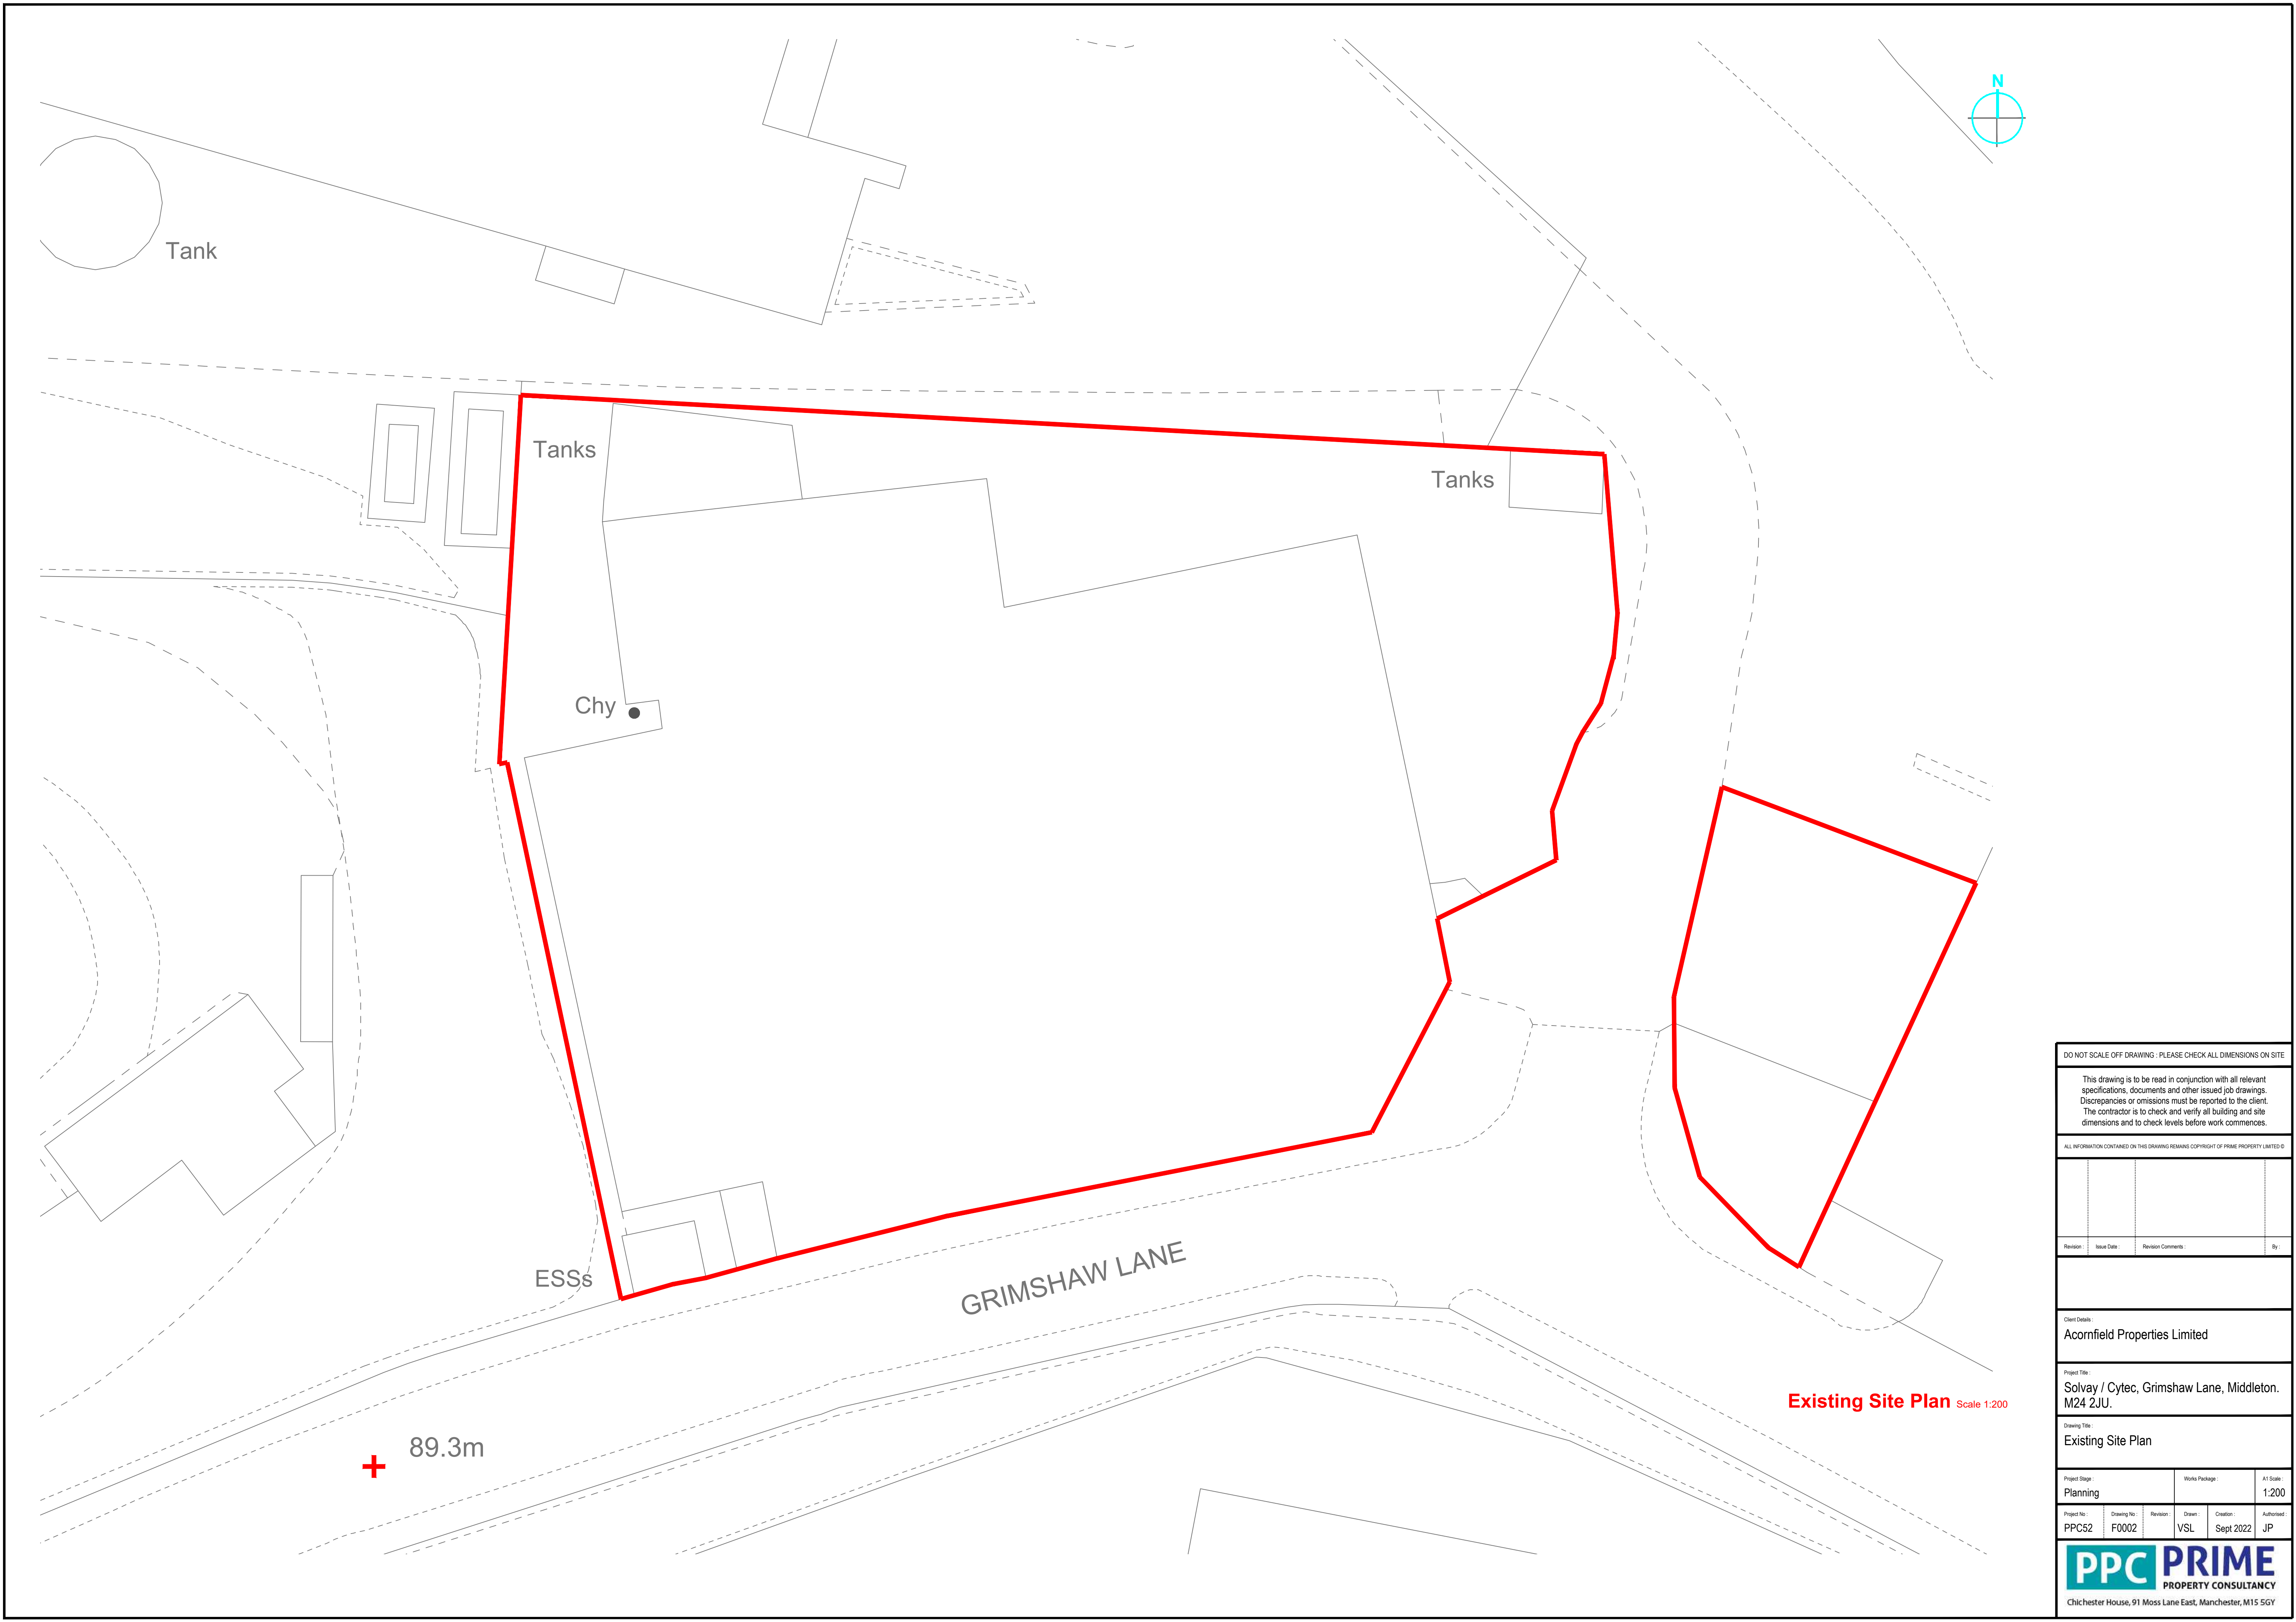

DO NOT SCALE OFF DRAWING : PLEASE CHECK ALL DIMENSIONS ON SITE

This drawing is to be read in conjunction with all relevant specifications, documents and other issued job drawings. Discrepancies or omissions must be reported to the client. The contractor is to check and verify all building and site dimensions and to check levels before work commences.

ALL INFORMATION CONTAINED ON THIS DRAWING REMAINS COPYRIGHT OF PRIME PROPERTY LIMITED ©

Revision	Issue Date	Revision Comments	By

Client Details :
Acornfield Properties Limited

Project Title :
Solvay / Cytec, Grimshaw Lane, Middleton.
M24 2JU.

Drawing Title :
Existing Site Plan

Project Stage :	Works Package :	A1 Scale :
Planning		1:200

Project No :	Drawing No :	Revision :	Drawn :	Creation :	Authorised :
PPC52	F0002		VSL	Sept 2022	JP