



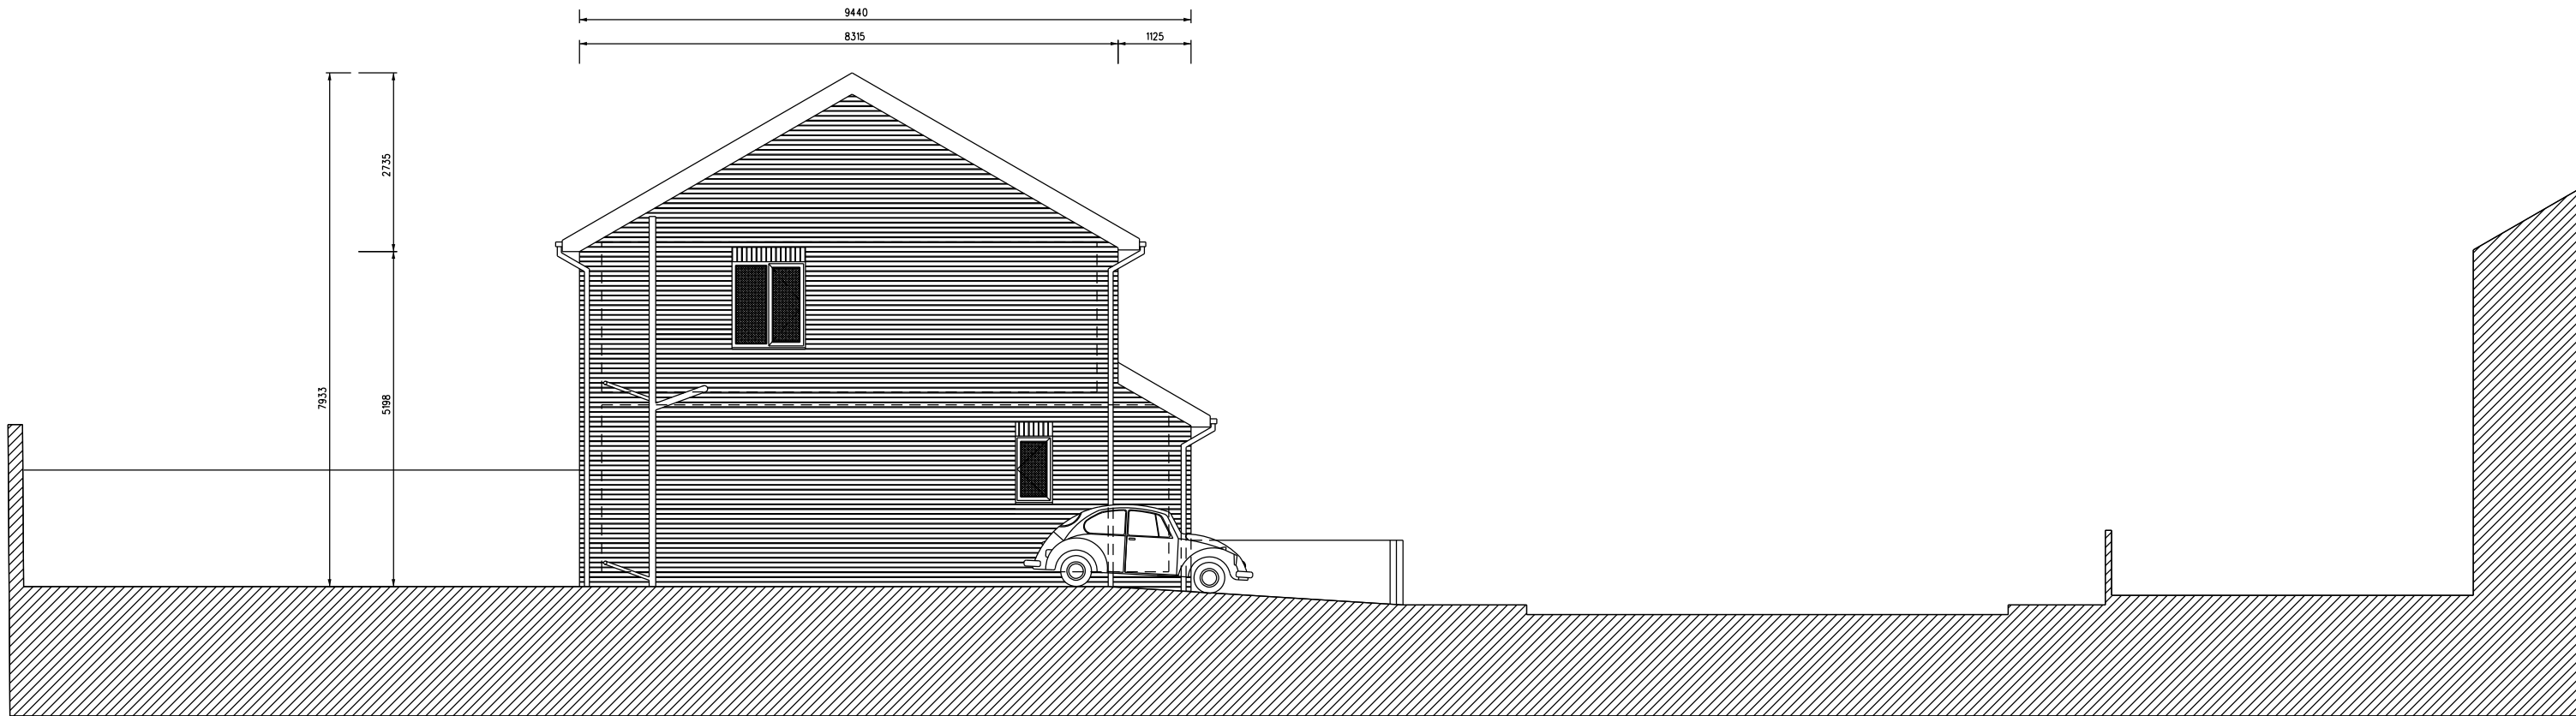

APPROVED SIDE ELEVATION (FACING #11 HILLCREST ROAD)



APPROVED REAR ELEVATION

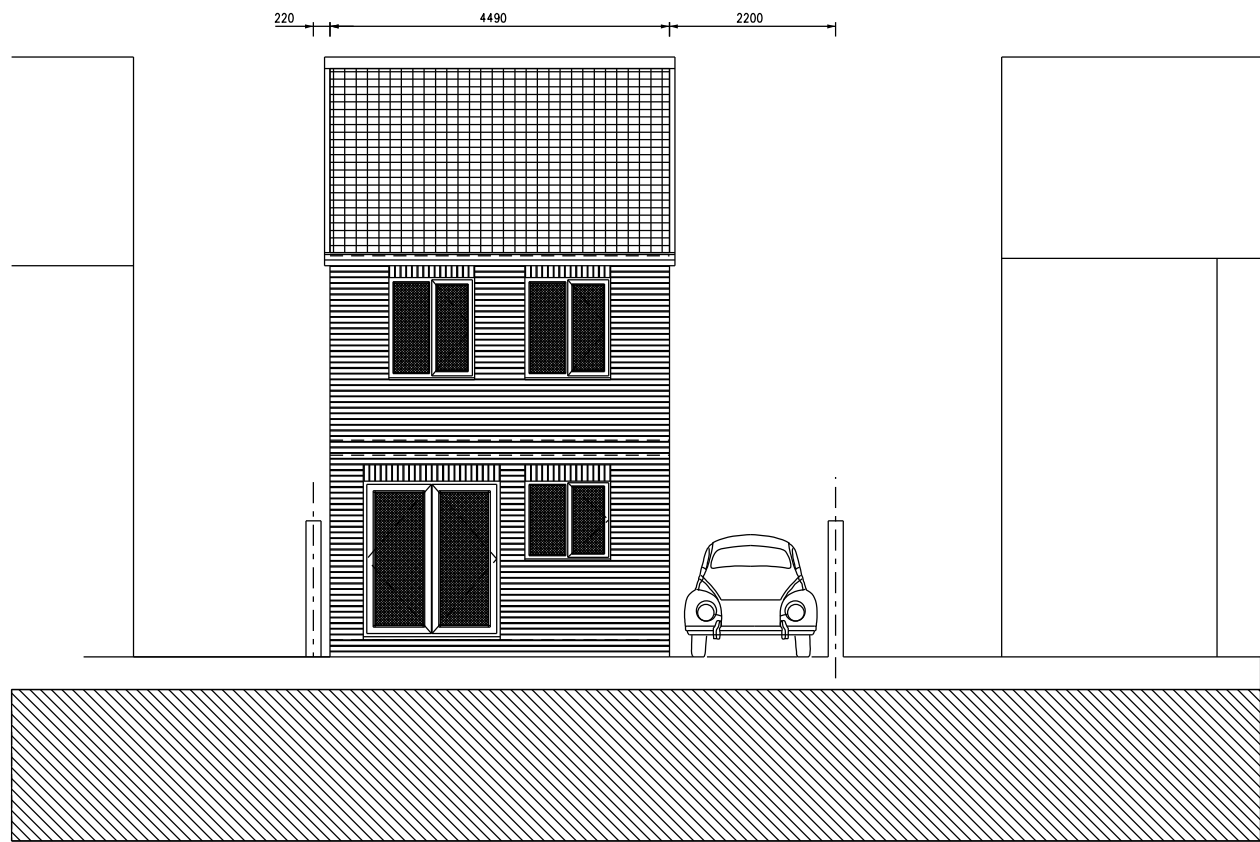

APPROVED FRONT ELEVATION TO HILLCREST ROAD

REVISIONS

REVISION NOTES

PROJECT AND DETAILS:

13 Hillcrest Road

SCALABLE IN METRES

0.50

1.0

2.0

3.0

4.0

5.0

6.0

10.0

AT:	Rochdale, OL11 2QE
FOR:	L Wells

SCALE:	1:50 @ A1 1:100 @ A3
DRAWN:	IB
DATE:	17 Nov 22

DWG TITLE:	As Approved Elevations
DWG NO:	499-PL04

ATOLL

art and architecture collaborative

Ian Banks • Director
m 0771 7710014 • ian.banks@atolluk.com • www.atolluk.com