




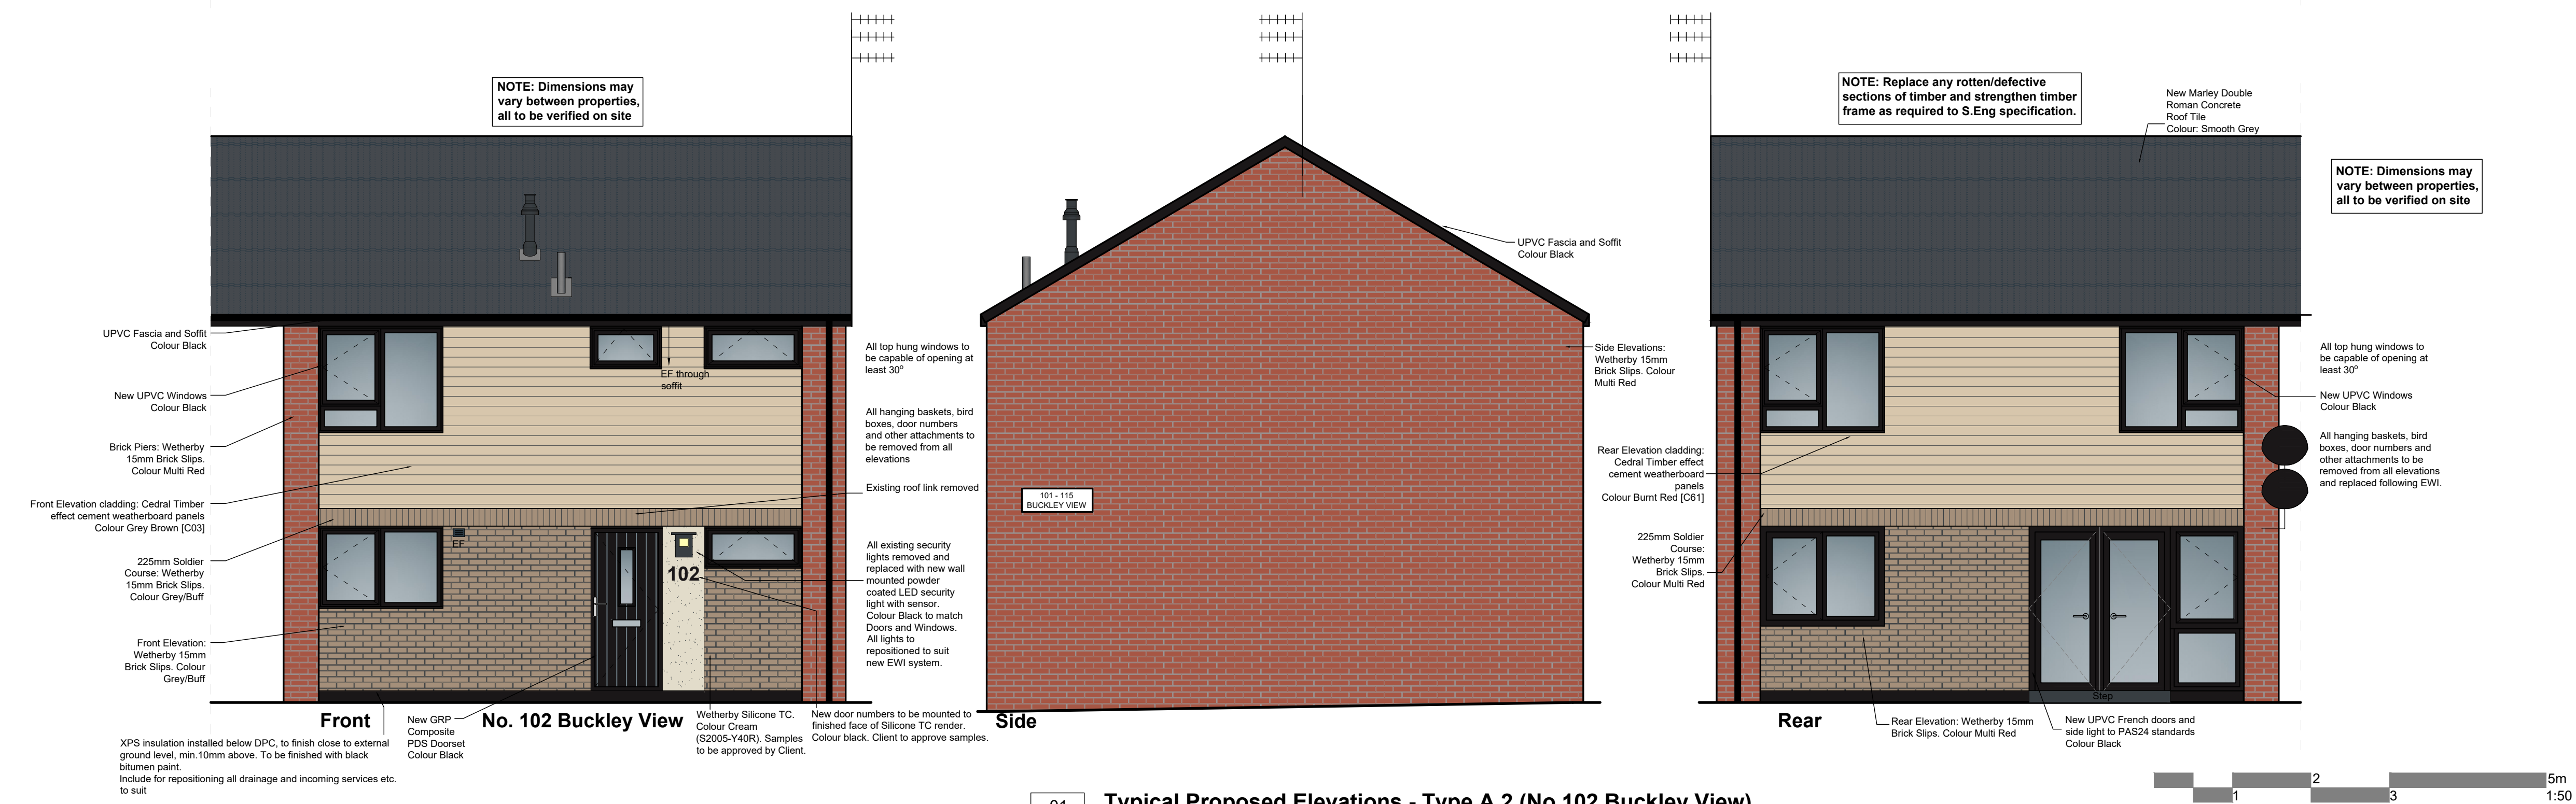

01 Typical Proposed Elevations - Type A.2 (No.102 Buckley View)
23 Scale 1:50 @ A1

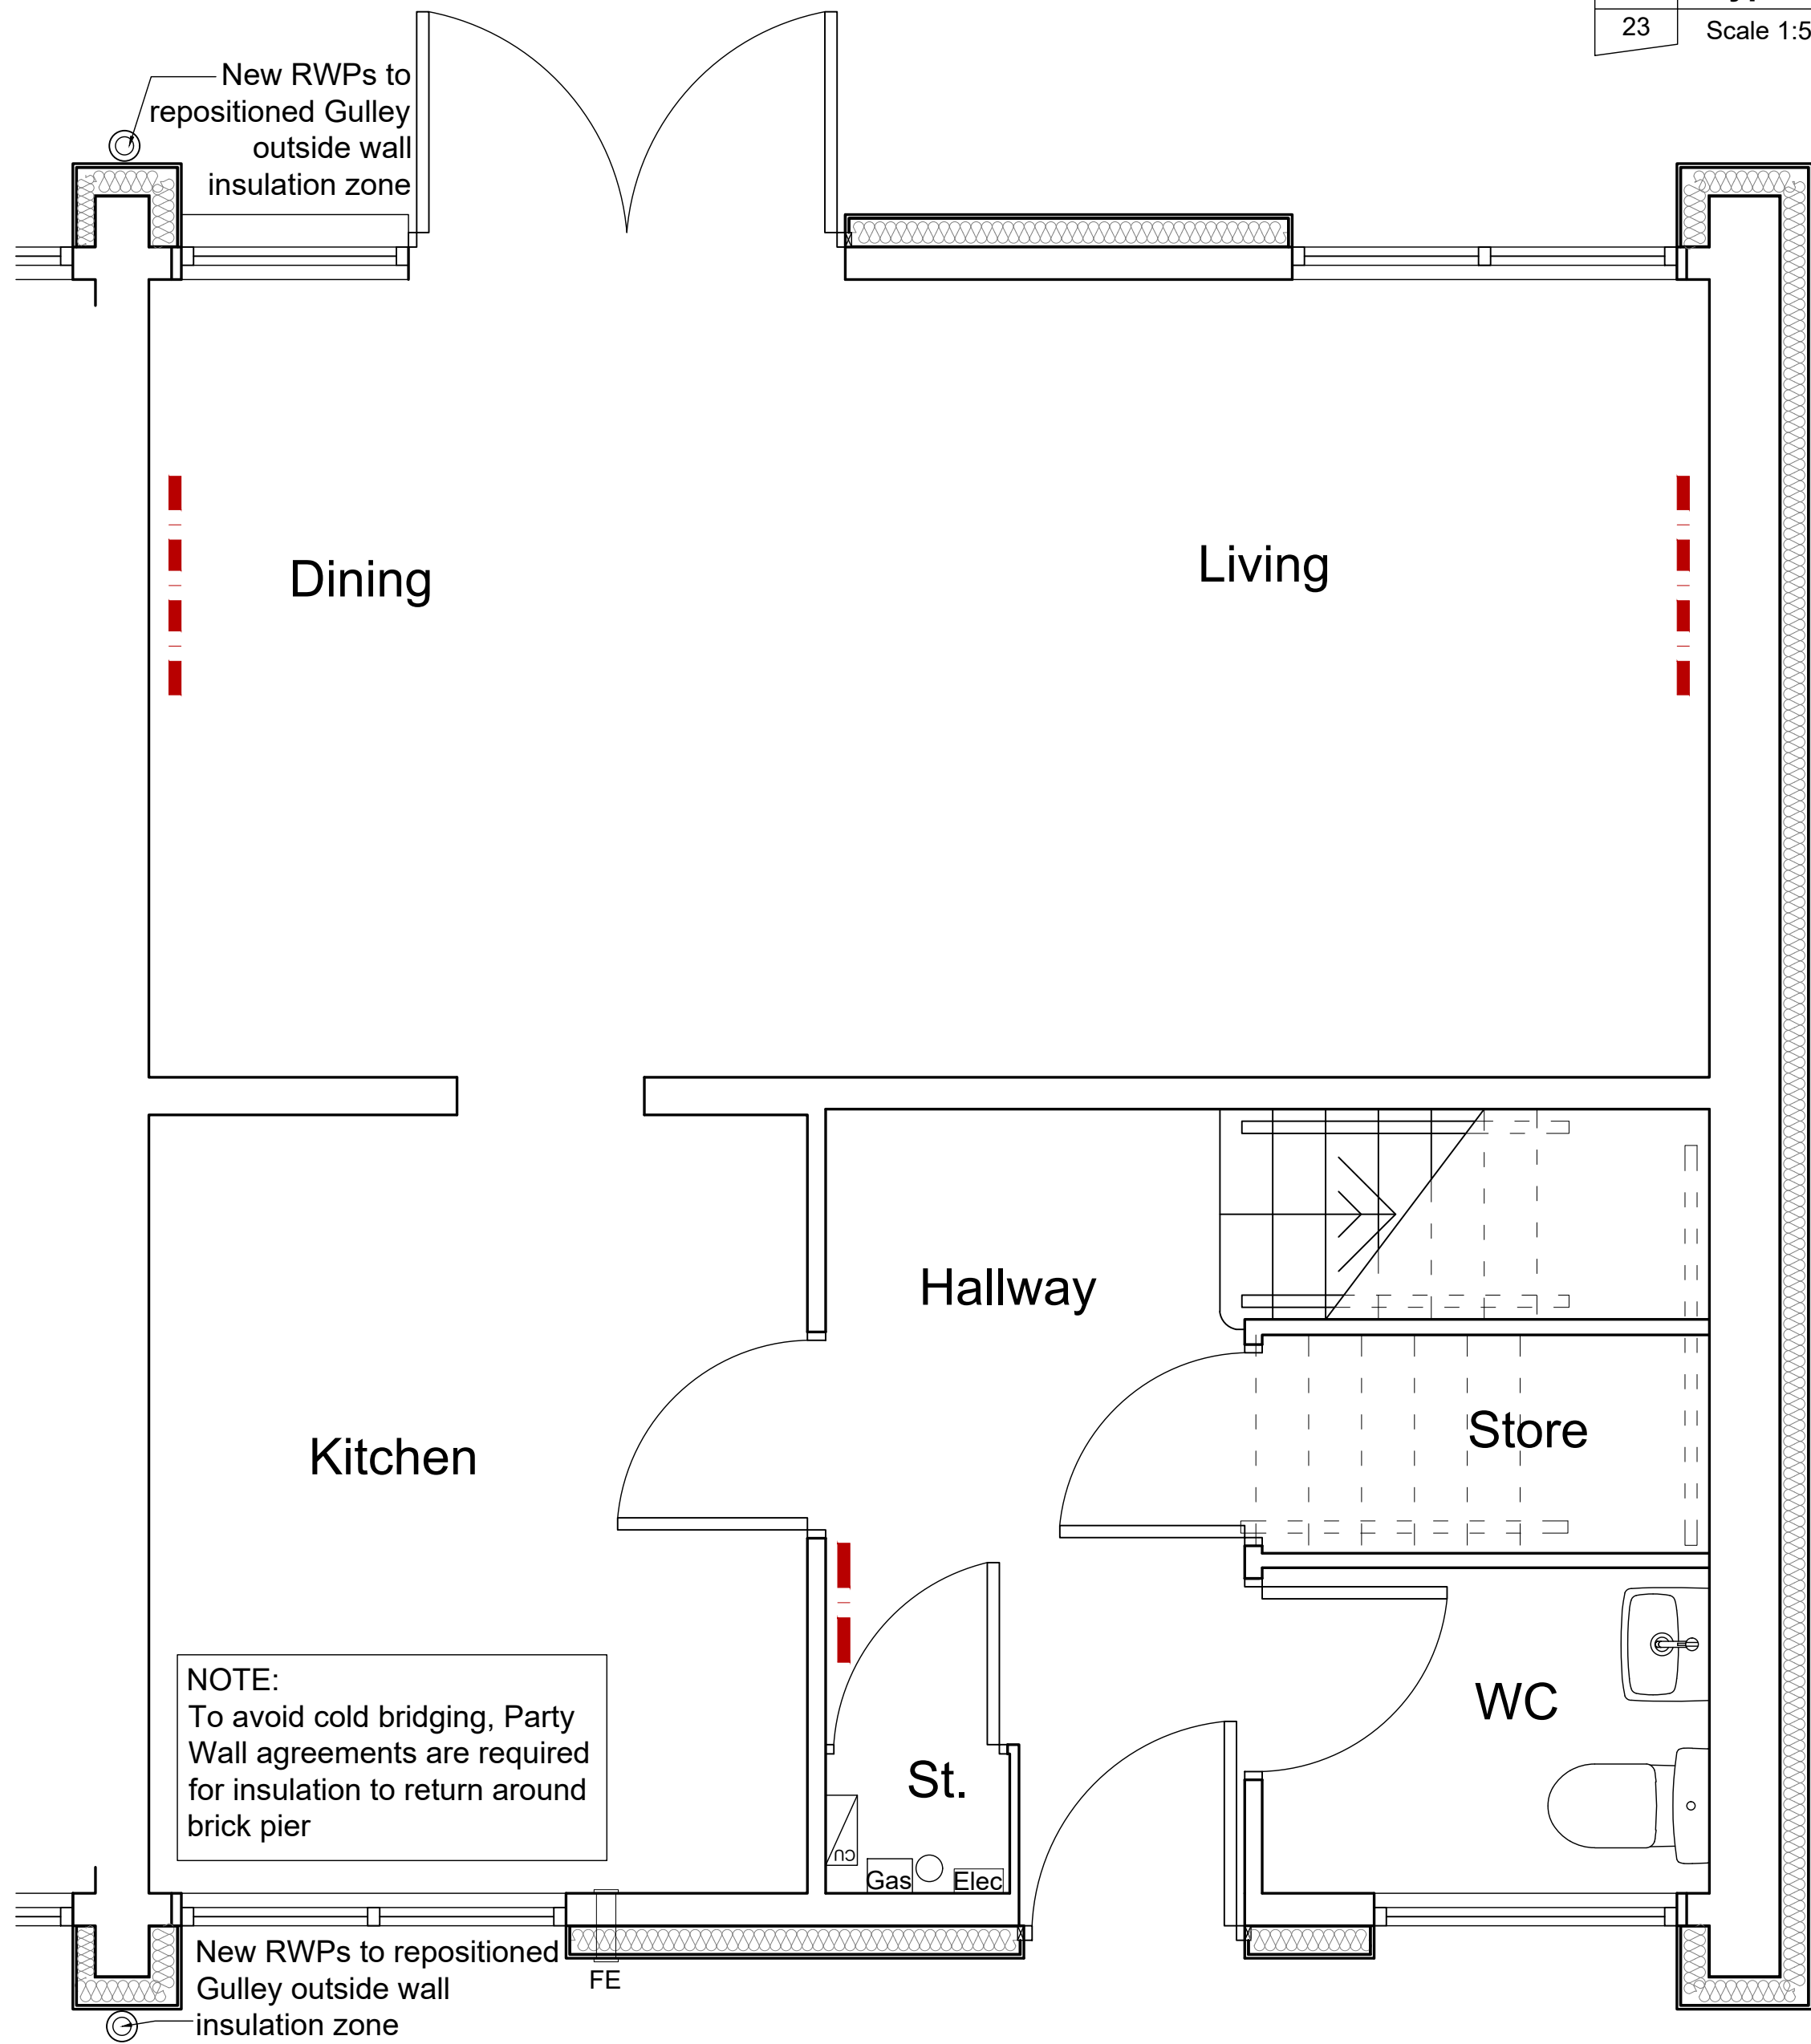

02 Typical Proposed Ground Floor Plan - Type A.2 (No.102 Buckley View)
23 Scale 1:25 @ A1

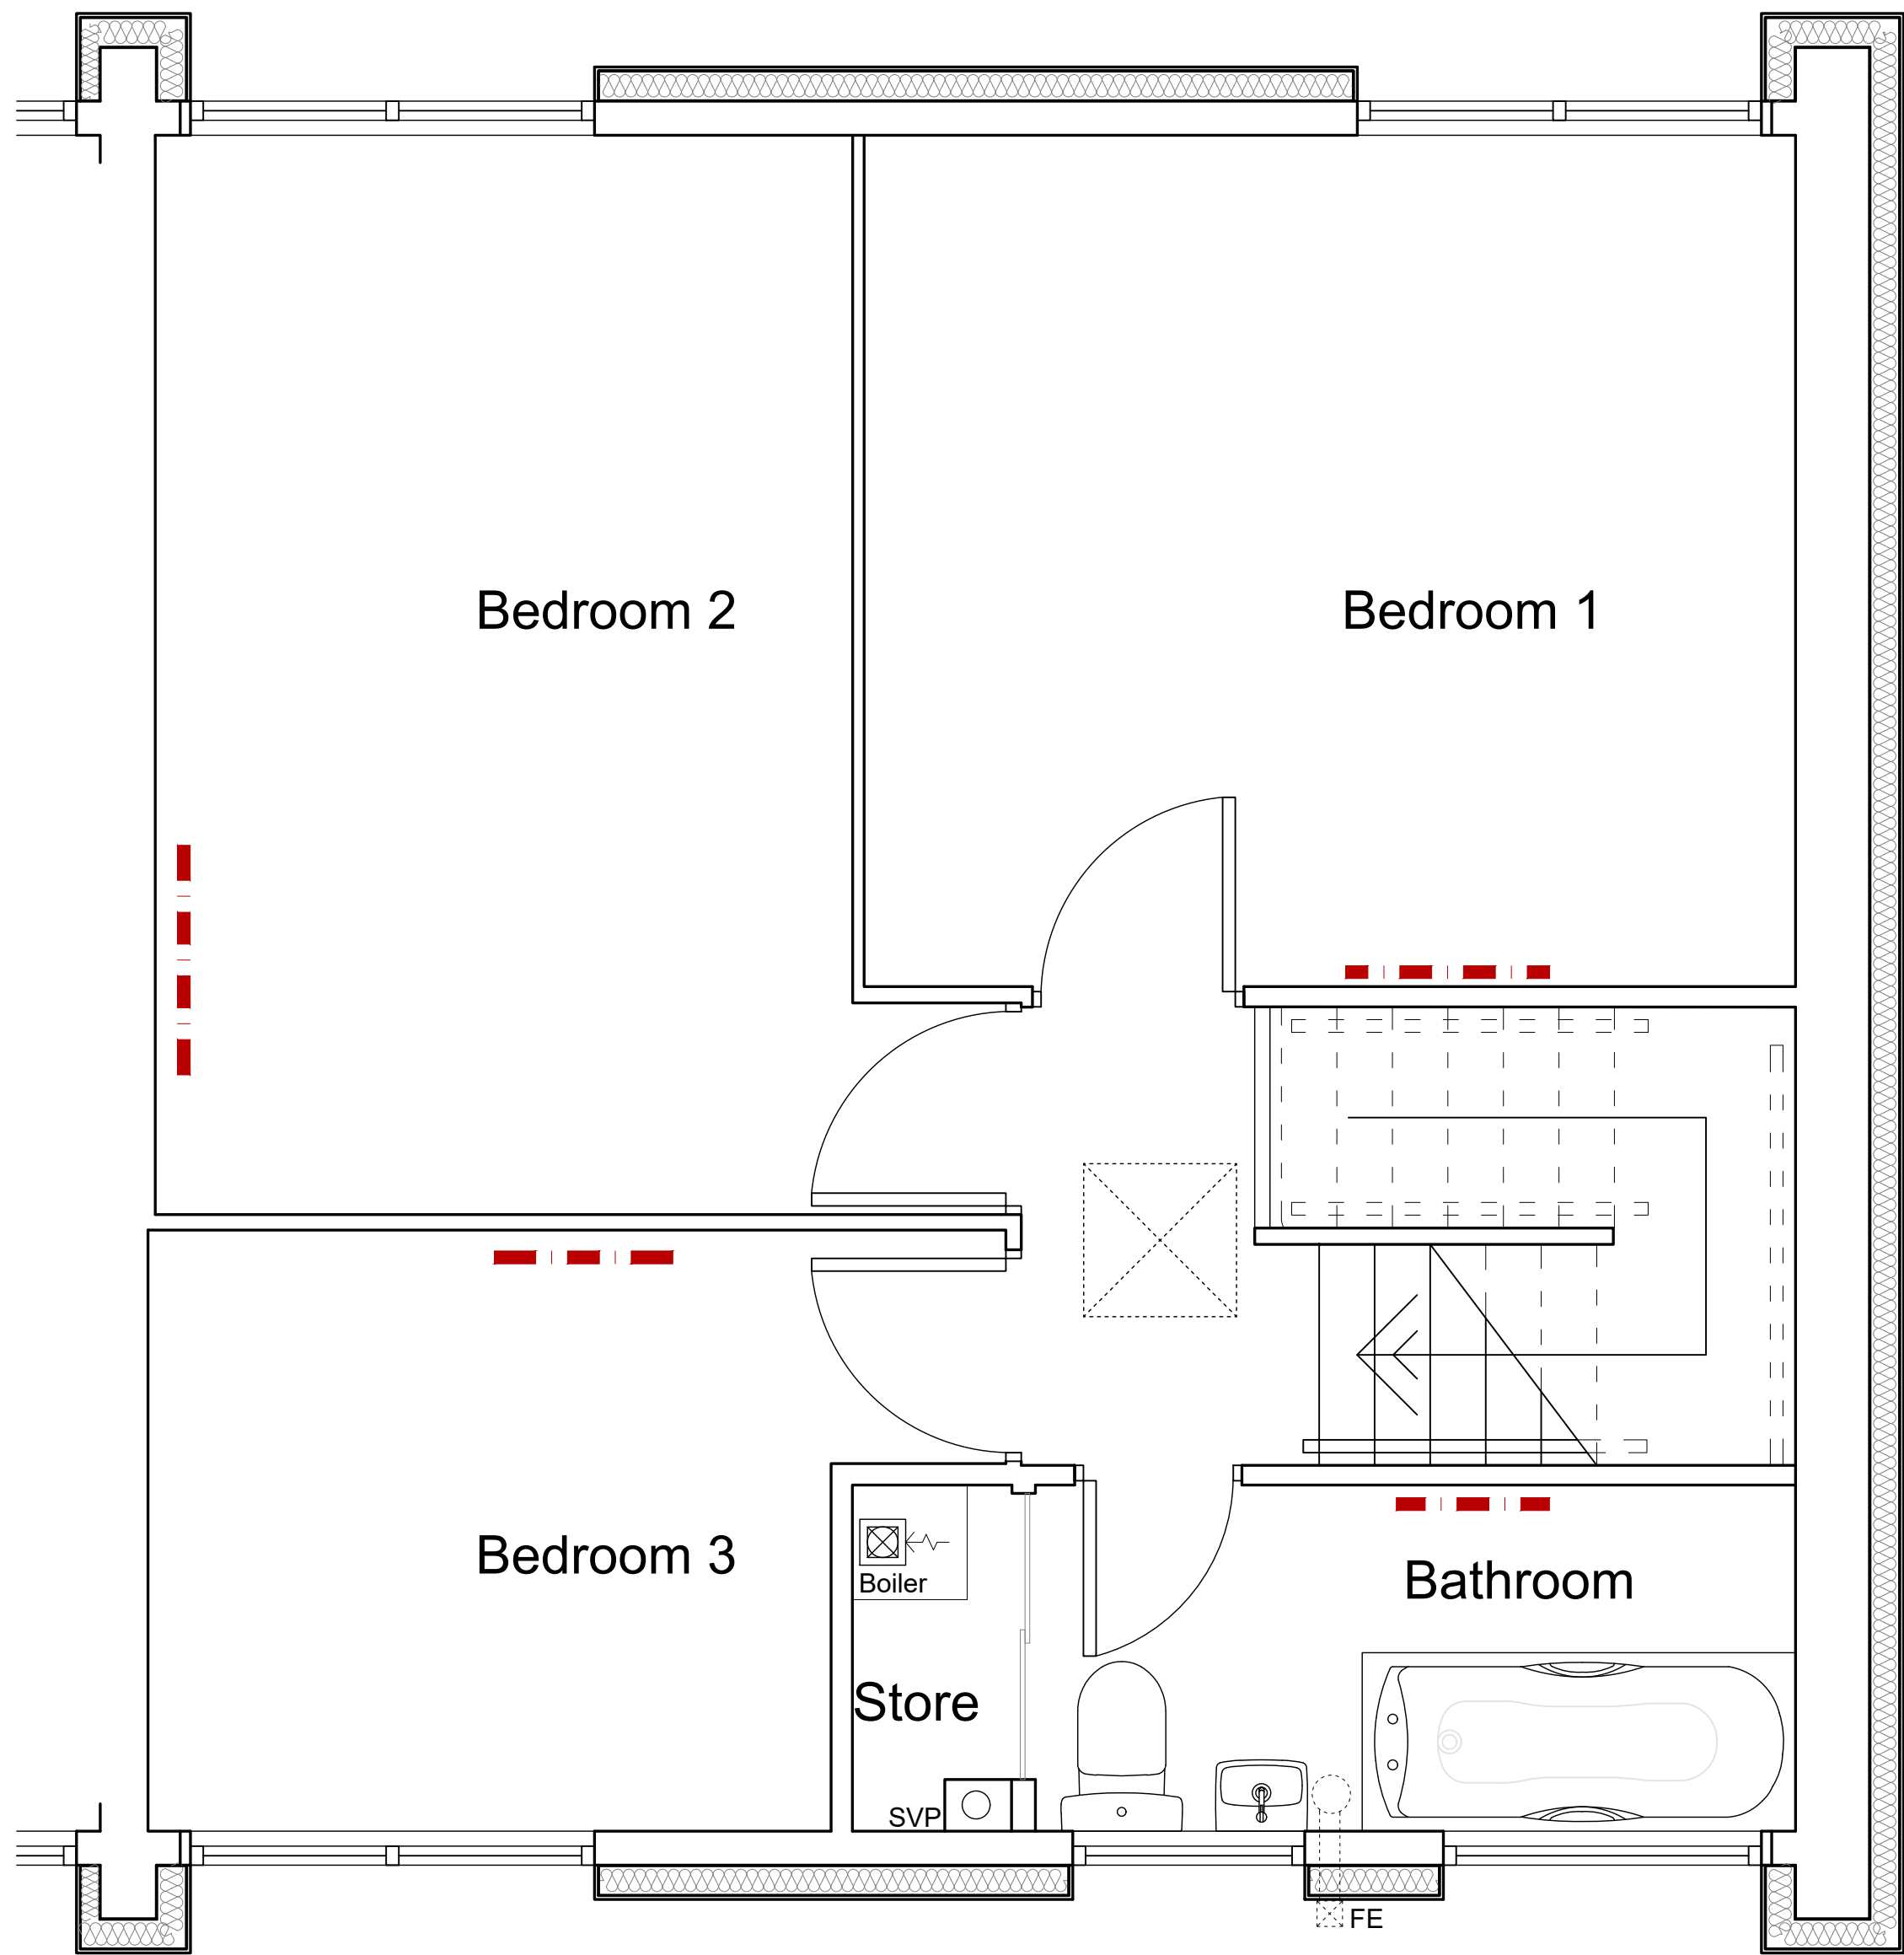

03 Typical Proposed First Floor Plan - Type A.2 (No.102 Buckley View)
23 Scale 1:25 @ A1

General Notes
01: Dimensions must not be scaled from this drawing. If in doubt, please ask.
02: All dimensions are in millimetres unless noted otherwise.
03: All dimensions should be verified on site before proceeding with the work.
04: TADW Architects shall be notified in writing of any discrepancies.
05: © TADW Limited (UK) 2015

Notes

Plot type A.2: 3 bed end terrace with store. Type applies to 17 Louise Close and 102 Buckley View. Typical plans and elevations are based on a survey of no. 102 Buckley View.

Please refer to Materials Schedule for further details on full materials specification

Issue	Description	Date	Drawn	Checked
P3	Materials spec and notes updated	24.11.22	VA	AM
P2	Updated following client comments	10.11.22	VA	AM
P1	Drawn	22.09.22	VA	AM

Drawing Status
P - Planning | T - Tender | C - Construction | R - As Record

For Approval



Six St. Petersgate Stockport Cheshire SK1 1HD
Ph 0161 477 6158 Fx 0161 480 8342 mail@tadw.co.uk www.tadw.co.uk

Client Rochdale Boroughwide Housing

Job Smallbridge Decarbonisation

Title Proposed Typical Elevations and Plans - Type A.2 (No102 Buckley View)

Scale 1:25, 1:50@ A1

Note - Prints from PDF files may not be to scale, check accuracy against scale

Job Number	Drawing Number	Issue
221316	23	P3