




DO NOT SCALE EXCEPT FOR PLANNING APPLICATION PURPOSES. USE FIGURED DIMENSIONS.
ANY DISCREPANCIES ARE TO BE REPORTED TO THIS OFFICE PRIOR TO THE CONTINUANCE
OF WORKS.
THIS DRAWING IS THE COPYRIGHT OF MALCOLM B J PERCY, BUILDING DESIGN & PLANNING CONSULTANCY, &
MUST NOT BE REPRODUCED IN ANY FORMAT WITHOUT THE PRIOR WRITTEN AGREEMENT OF THIS OFFICE.

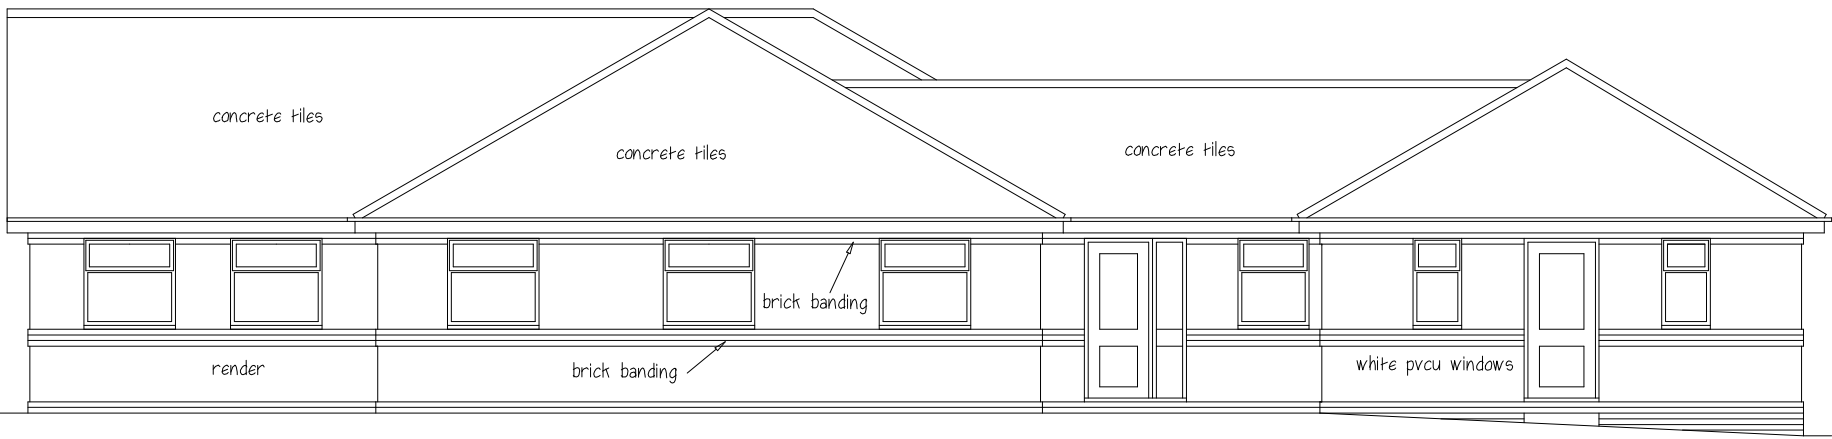


EAST

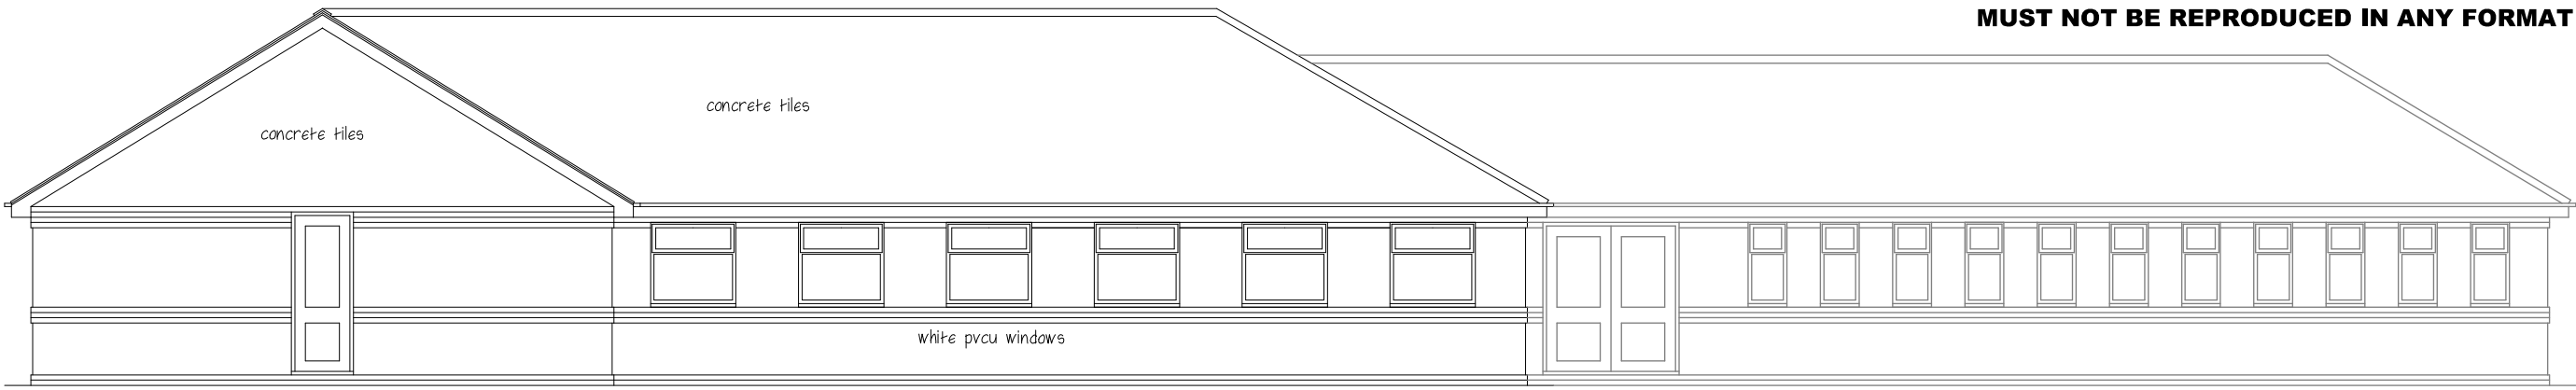


SOUTH

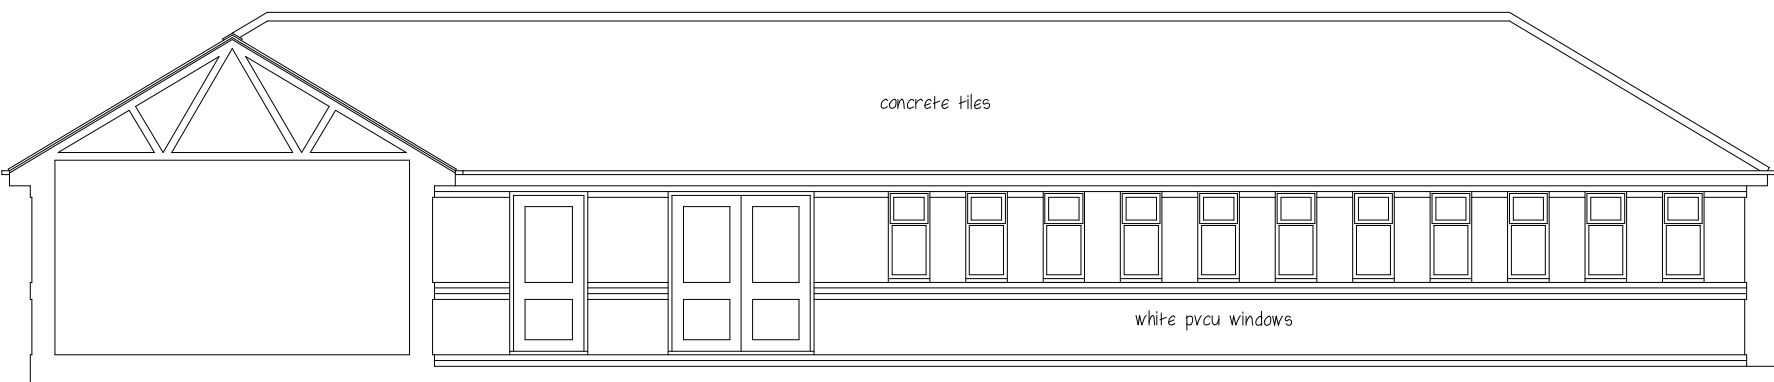


SOUTH

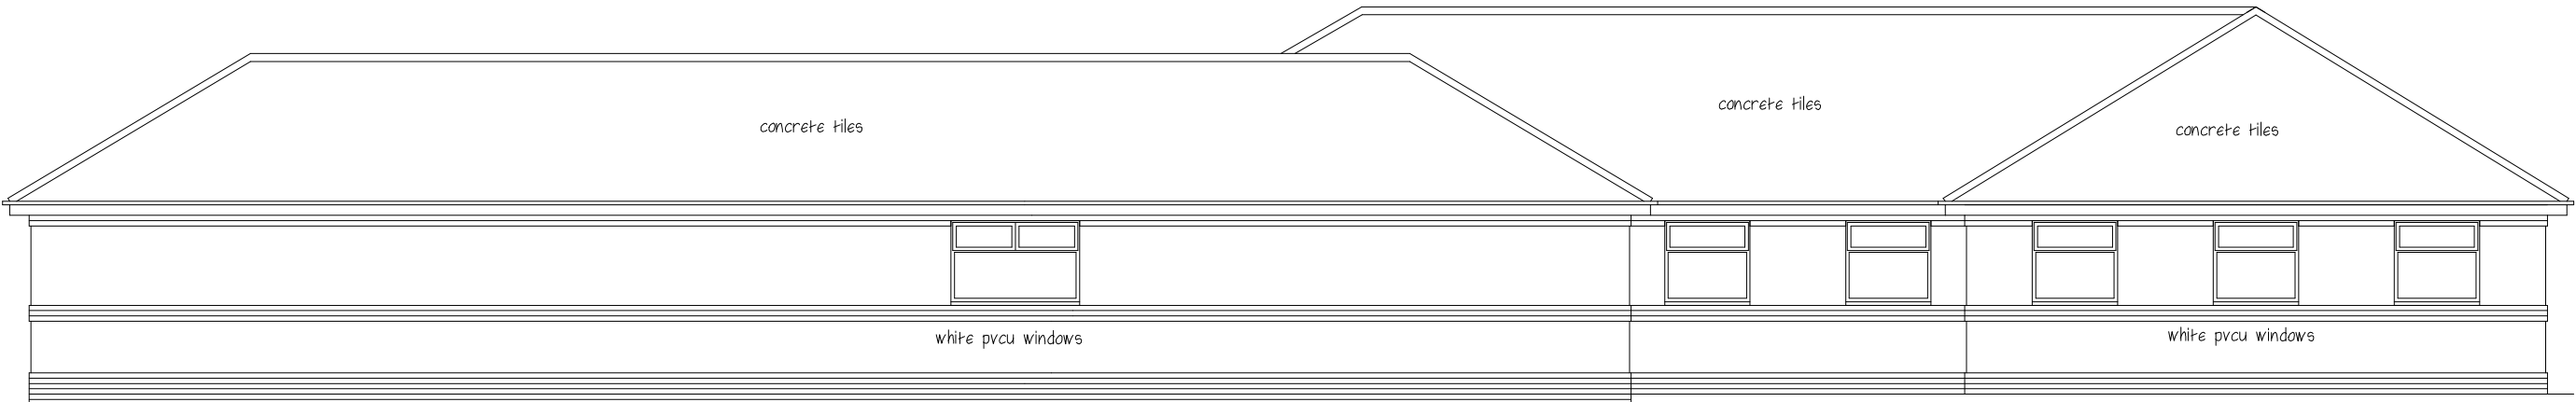


NORTH

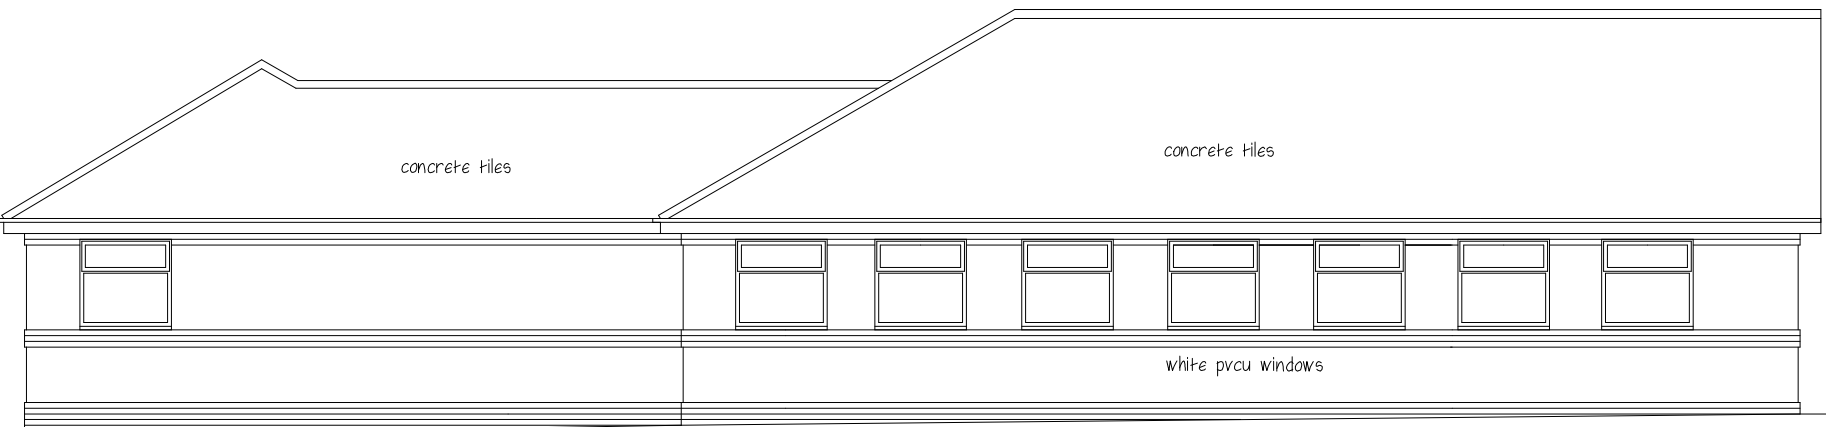

WEST

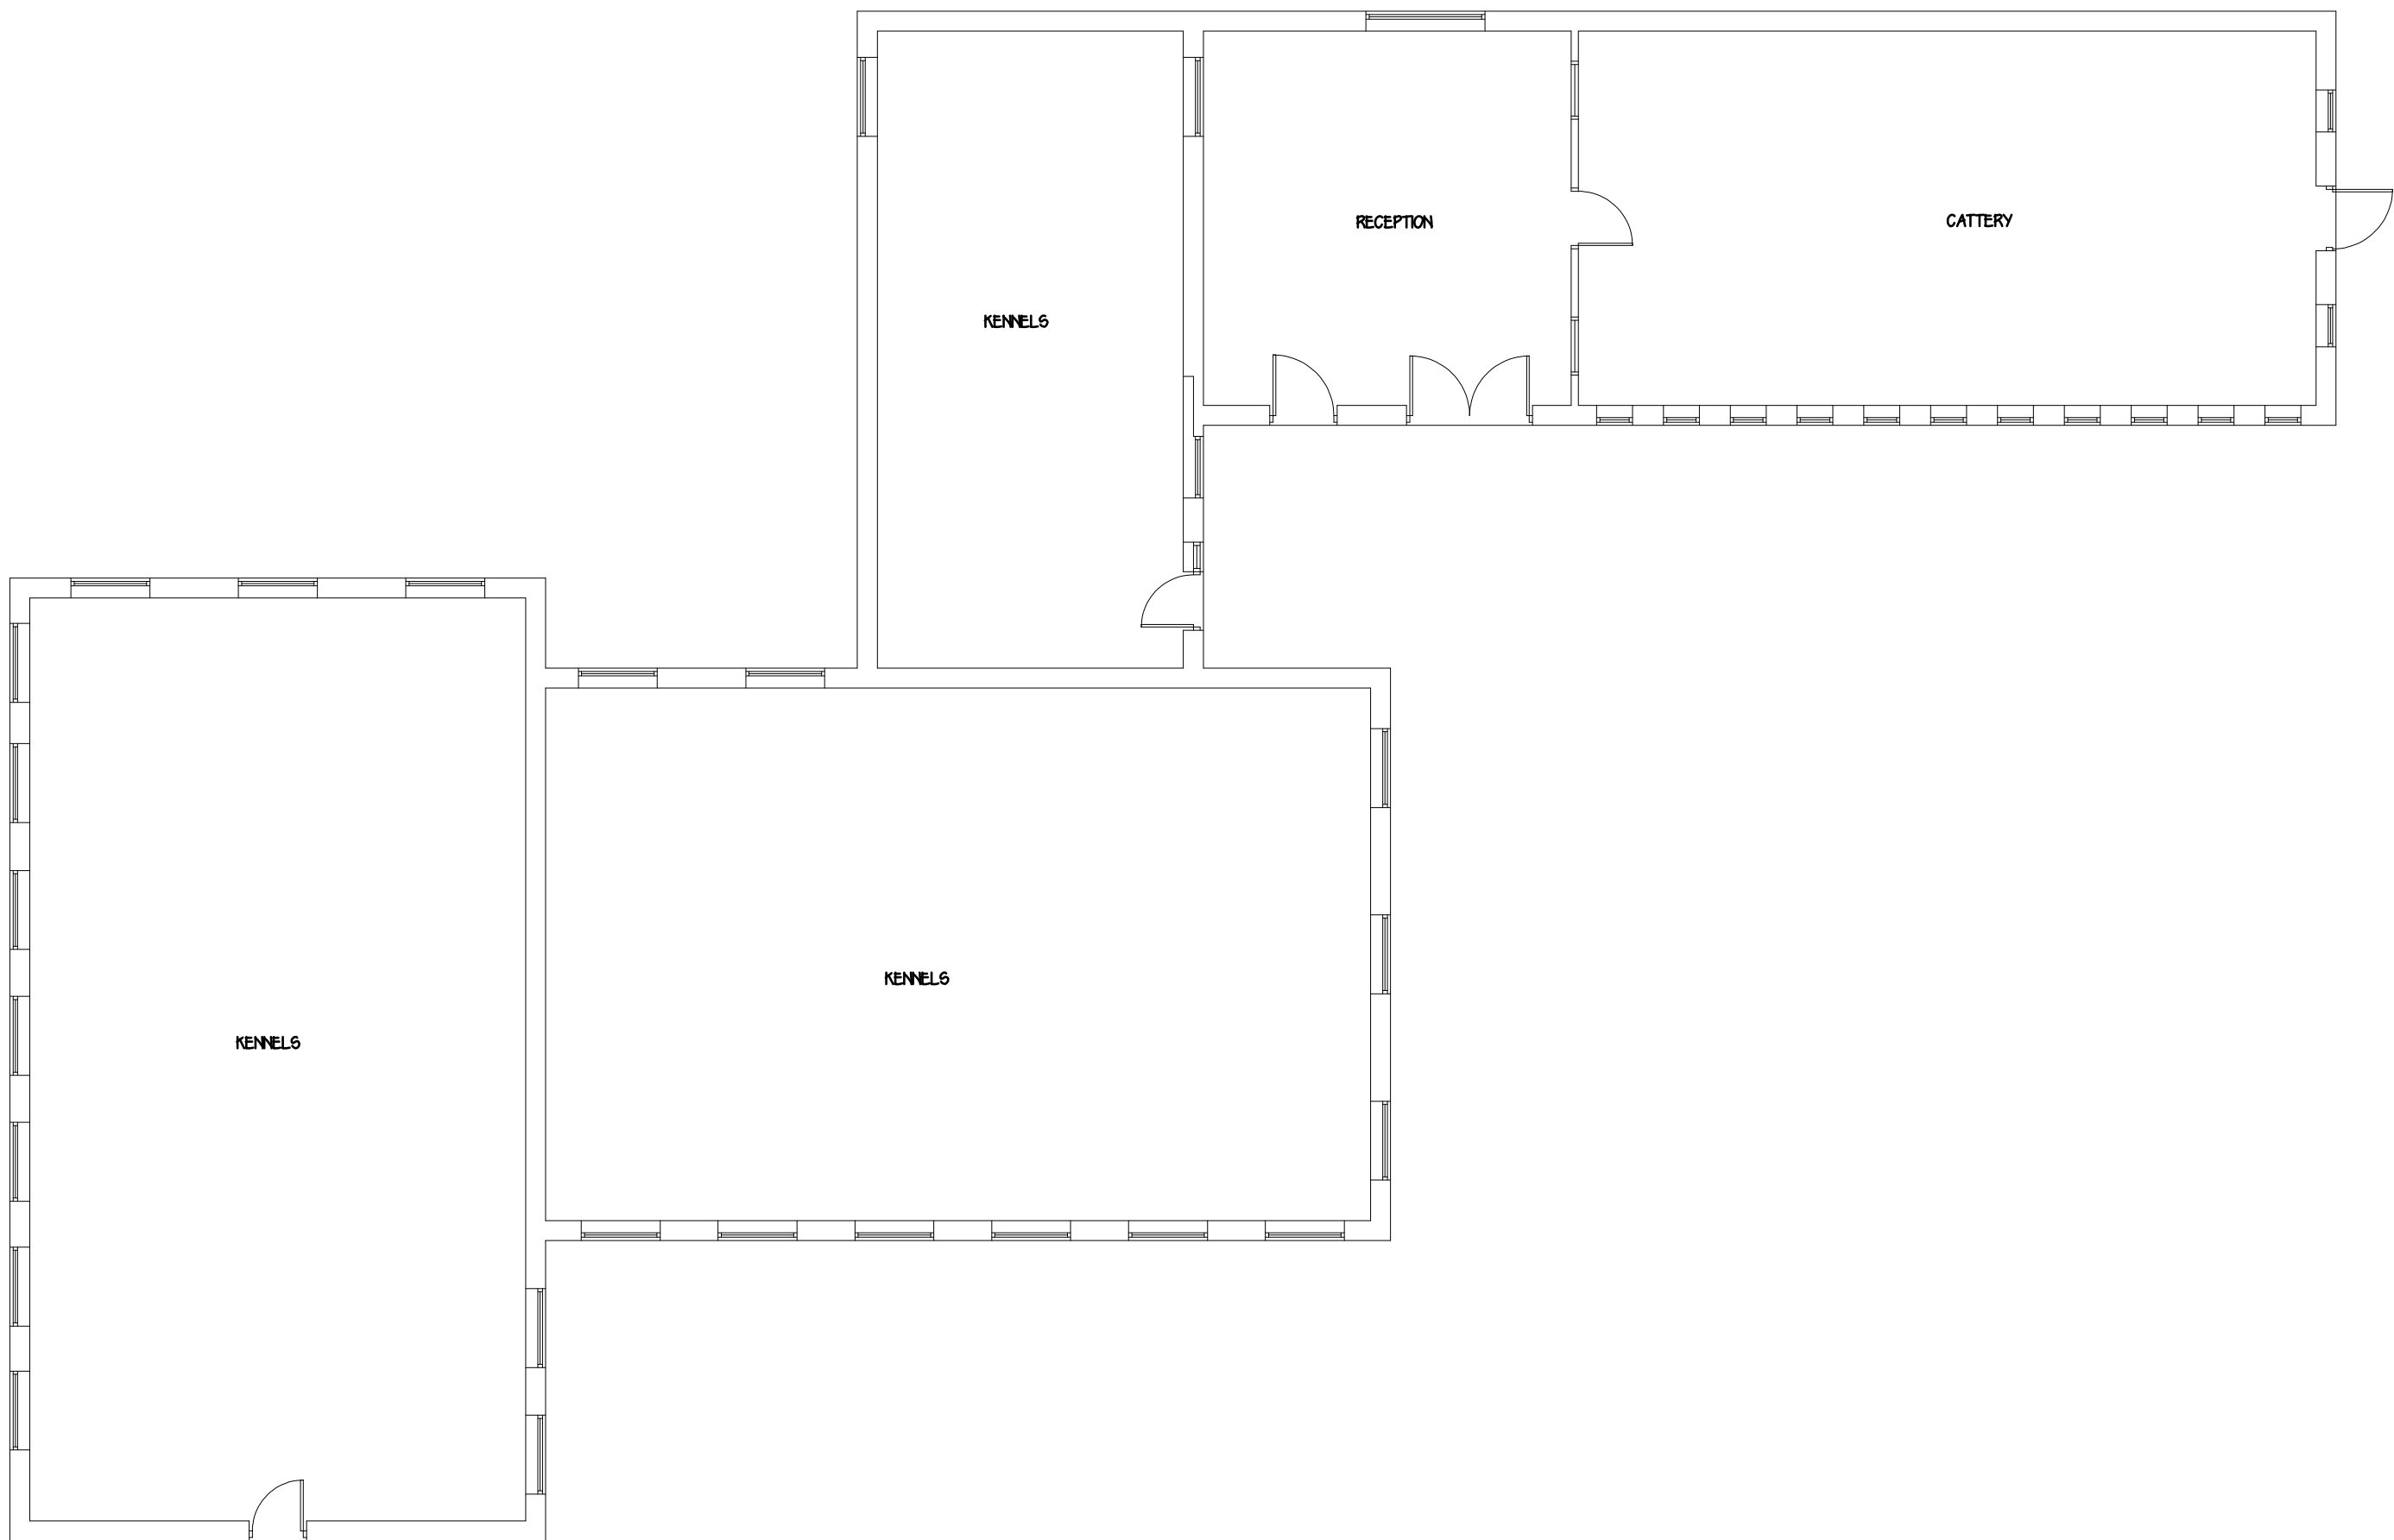

EXISTING FLOOR PLAN

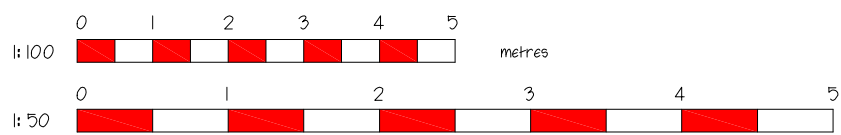

Malcolm B. J. Percy, 5, Newark Place, Henhull, Nantwich, Cheshire, CW5 6XY. E-mail : malcolmpercy@hotmail.com Mobile : 07802 663325 BUILDING DESIGN AND PLANNING Consultancy				
PROJECT CONVERSION OF KENNELS / CATTERY INTO 5No. DWELLINGS & ERECTION OF NEW DWELLING. SPRINGBANK KENNELS, BIRCH HILL LANE, ROCHDALE, OL12 9LX.				
CLIENT SPRINGBANK KENNELS.				
TITLE KENNELS & CATTERY, EXISTING FLOOR PLAN & ELEVATIONS				
DATE	SCALE	DRAWN BY	DRAWING NO.	REVISION
August 2024	1:100 @ A1	mbjp	1401.13	A