




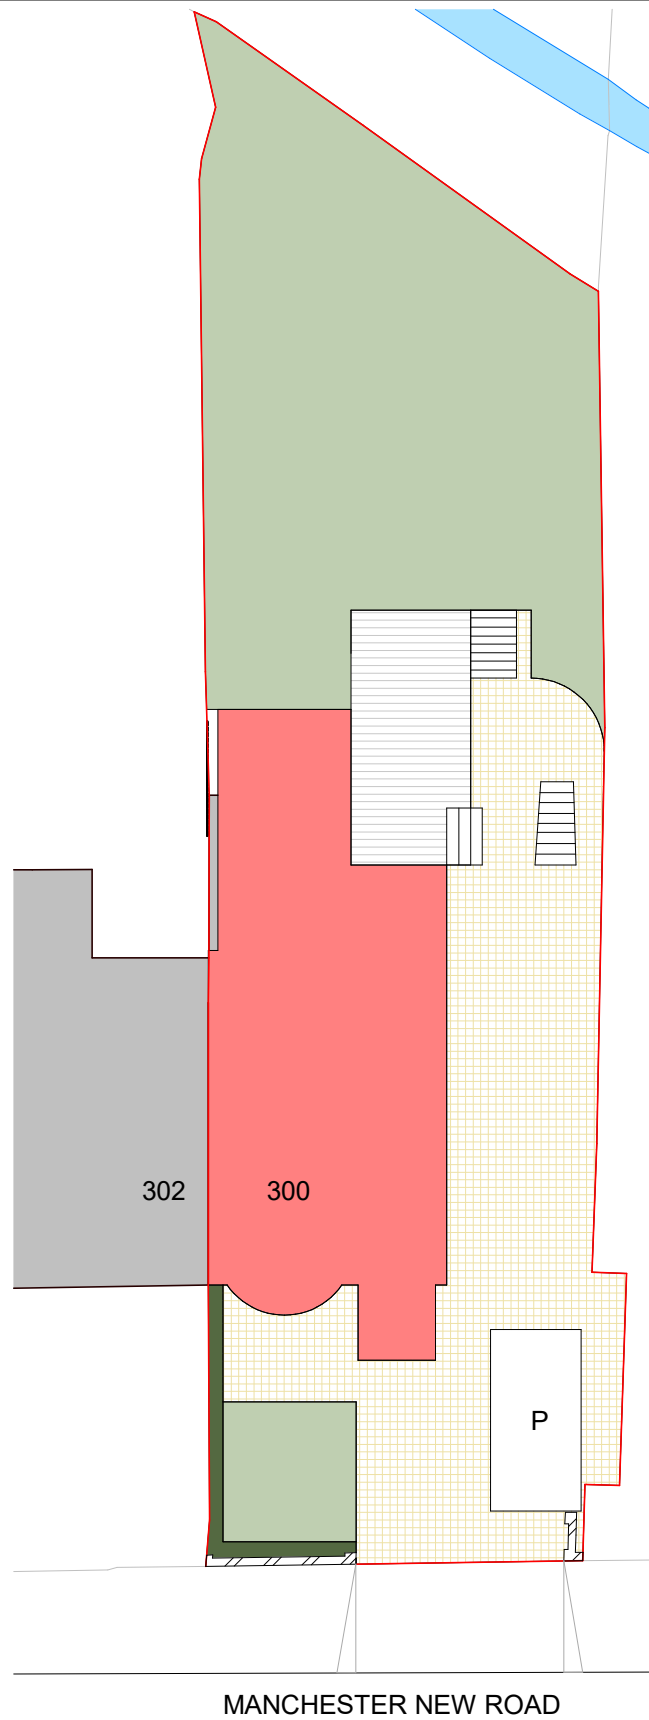

1 Site - Existing Plan
1 : 200

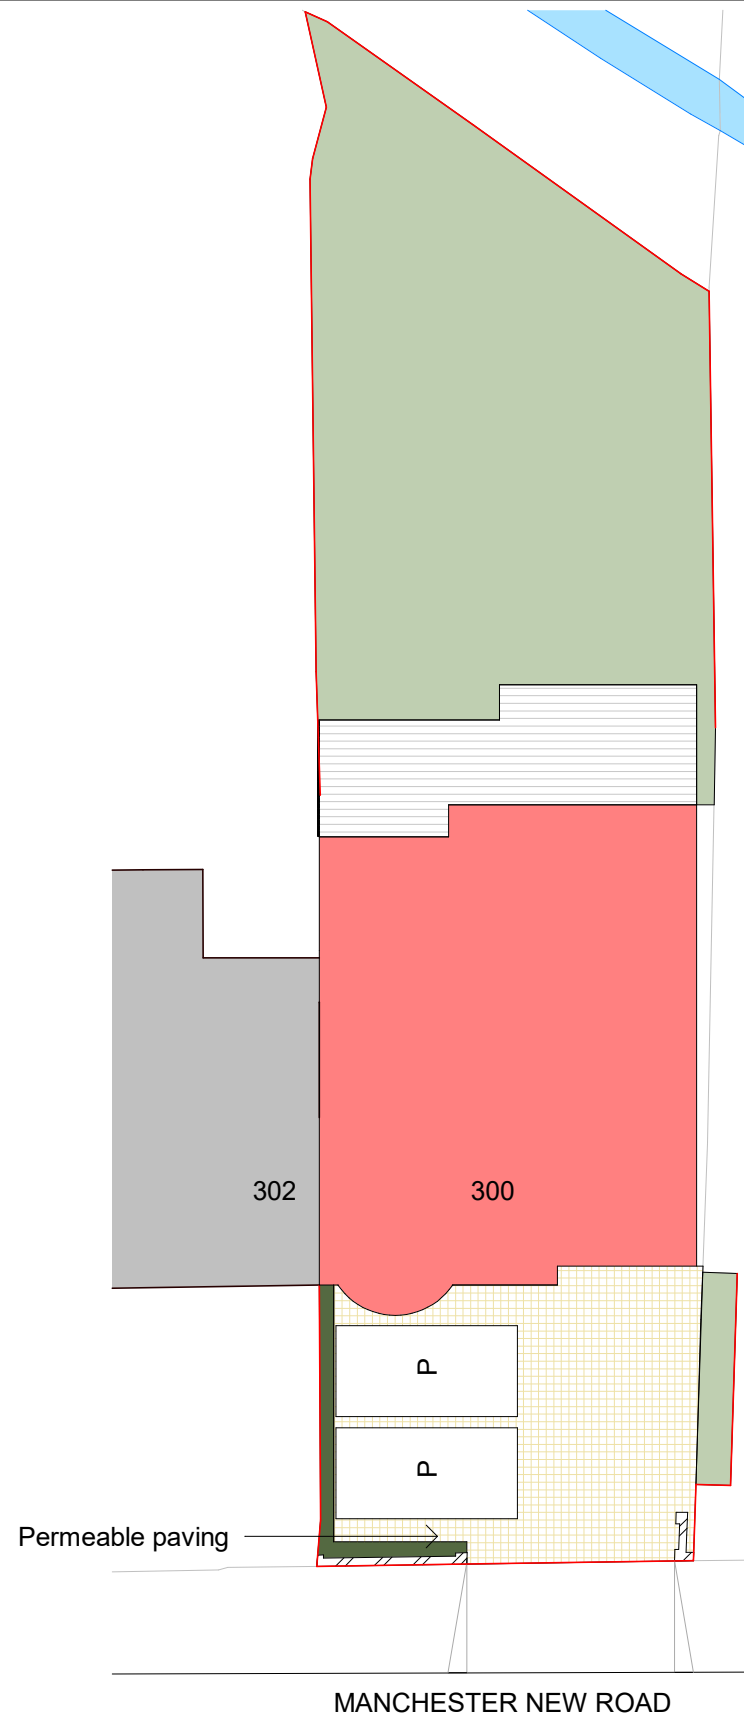

2 Site - Proposed
1 : 200

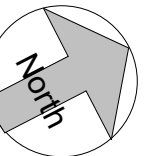

PROJECT	300 Manchester New RD, Middleton	PROJECT NUMBER	GSS22068.1	DRAWING NUMBER	004	REV	2	2	Planning Comments	04/07/2023
TITLE	Existing and Proposed Site Plan							1	Materials	11/05/2023
CLIENT	Client	DRAWN BY	GJ	CHECKED BY	SG	DATE	22/08/2022	SCALE (@ A1)	1 : 200	Date
									STATUS	PLANNING

GOLD SKETCH
S T U D I O S
www.goldsketch.co.uk info@goldsketch.co.uk 0161 792 9595

NOTES
© COPYRIGHT : ALL RIGHTS RESERVED.
THIS DRAWING MUST NOT BE REPRODUCED WITHOUT PRIOR WRITTEN CONSENT.
DRAWING TO BE USED FOR THE STATUS INDICATED ONLY.
ALL DIMENSIONS AND SETTING OUT SHALL BE CHECKED AND CONFIRMED ON SITE. ANY DISCREPANCIES TO BE REPORTED TO THE DESIGNER
PRIOR TO THE COMMENCEMENT OF ANY WORK. ALL WORK AND MATERIALS TO BE IN ACCORDANCE WITH CURRENT STATUTORY LEGISLATION.
RELEVANT CODES OF PRACTICE AND BRITISH STANDARDS. ALL DIMENSIONS ON THIS DRAWING ARE IN MILLIMETRES (UNLESS OTHERWISE STATED).