




Ground Floor Plan
1 : 200

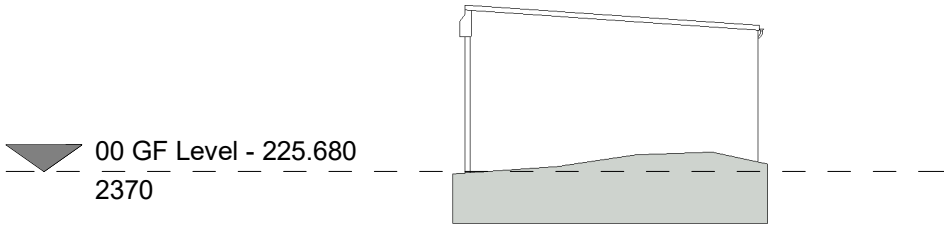


East Elevation
1 : 200

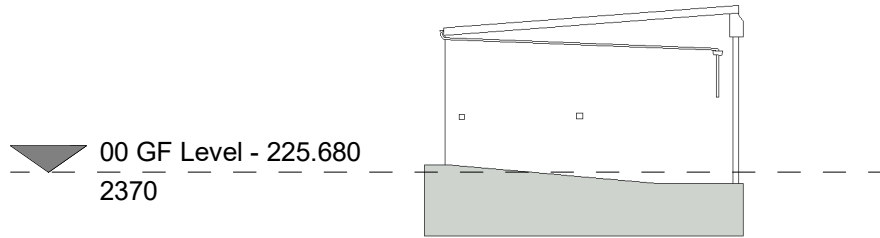

West Elevation
1 : 200

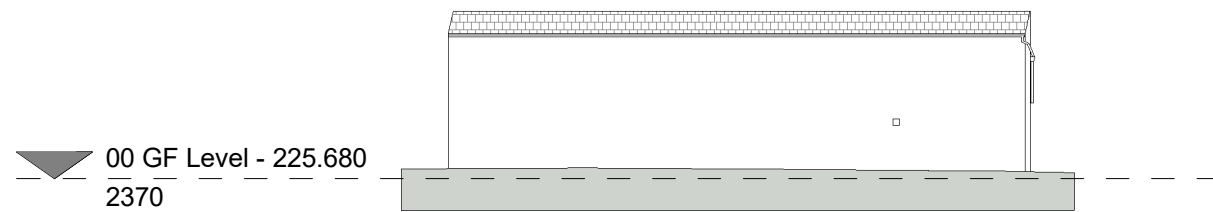

North Elevation
1 : 200

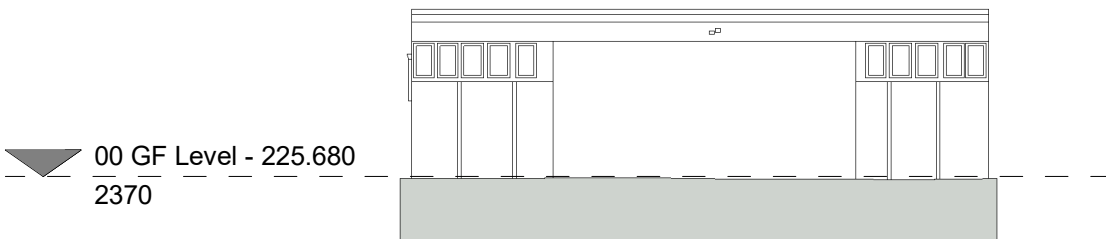

South Elevation
1 : 200

○ CREATIVE ARCHITECTURE LIMITED
■ THIS DRAWING IS THE SUBJECT OF COPYRIGHT WHICH VESTS IN CREATIVE ARCHITECTURE LIMITED. IT IS AN INFRINGEMENT OF COPYRIGHT TO REPRODUCE THIS DRAWING, BY WHATEVER MEANS, INCLUDING ELECTRONIC, WITHOUT THE EXPRESS WRITTEN CONSENT OF CREATIVE ARCHITECTURE LIMITED WHICH RESERVES ALL ITS RIGHTS
CREATIVE ARCHITECTURE LIMITED ASSERTS ITS RIGHTS TO BE IDENTIFIED AS THE AUTHOR OF THIS DESIGN
■ DRAWING NOT TO BE SCALED.
■ REPORT ERRORS & OMISSIONS TO ARCHITECT.
■ CHECK ALL DIMENSIONS ON SITE
■ DRAWING TO BE READ IN CONJUNCTION WITH THE HEALTH AND SAFETY PLAN AND ALL RELEVANT RISK ASSESSMENTS

Site Areas and Volumes - As Existing

Existing Surface Area = 118m²
Existing Volume = 510m³

REV.	DATE	DRN.	CHKD.
PROJECT Longley Hey Farm, Littleborough			
CLIENT Mr & Mrs Slicker			
DRAWING Existing Floor Plan and Elevations			
SCALE 1 : 200	SHEET SIZE @ A2	DRAWN AH	CHECKED CA
DATE 14.11.23			

CREATIVE ARCHITECTURE A: 1 The Long Stables, Rochdale Rd, Denshaw, OL3 5UE T: 07788 200 255 E: adam@creativearchitectureltd.co.uk W: www.creativearchitectureltd.co.uk		
JOB No 22-014	DRAWING No 1103	REVISION
STATUS Planning		

