


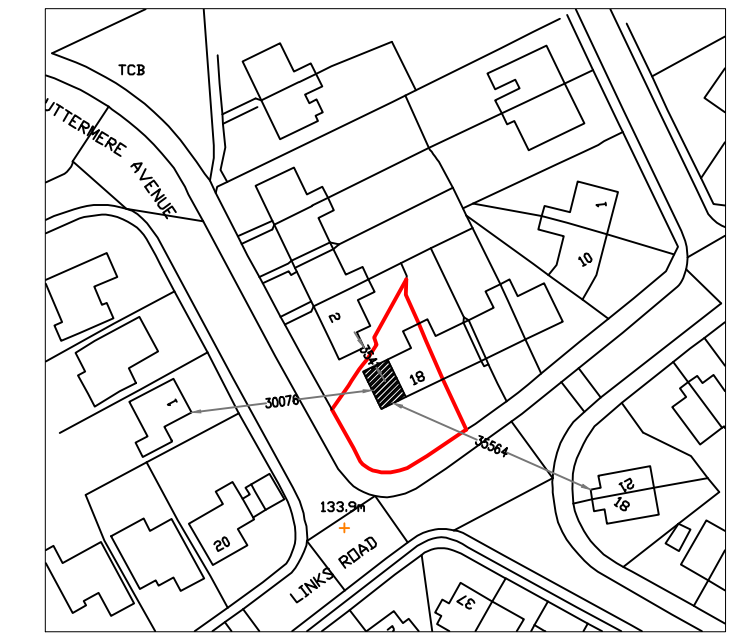
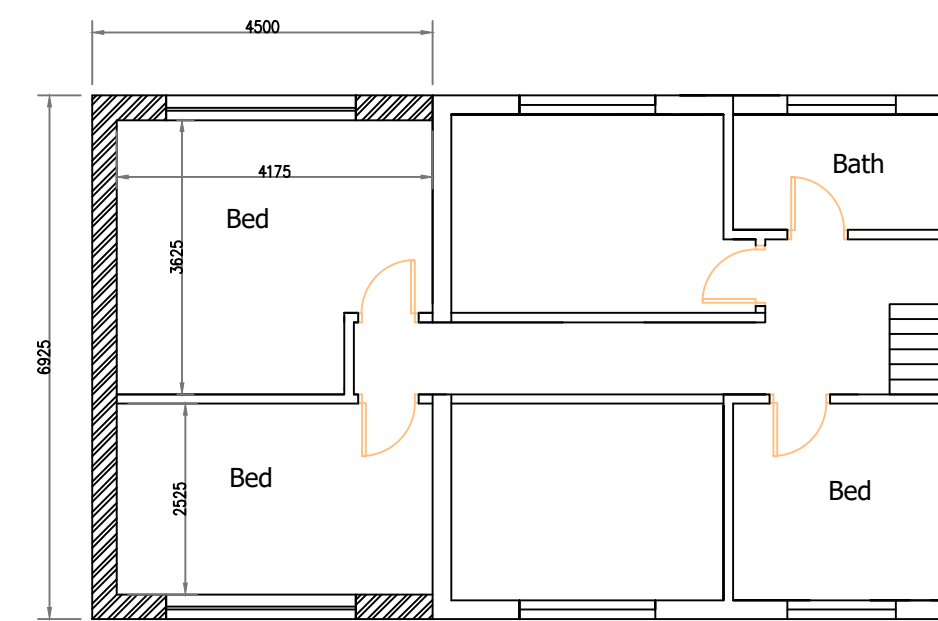
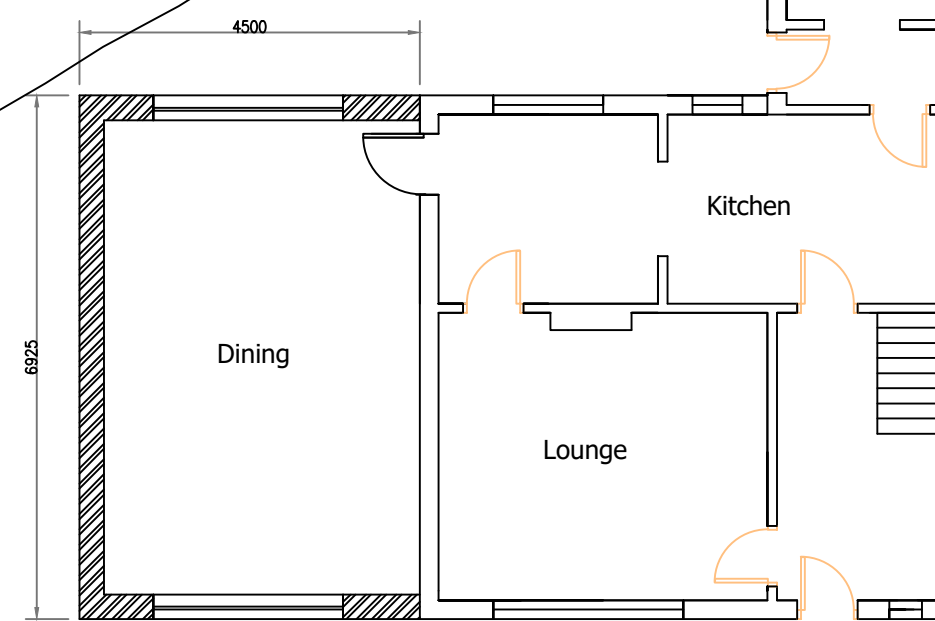
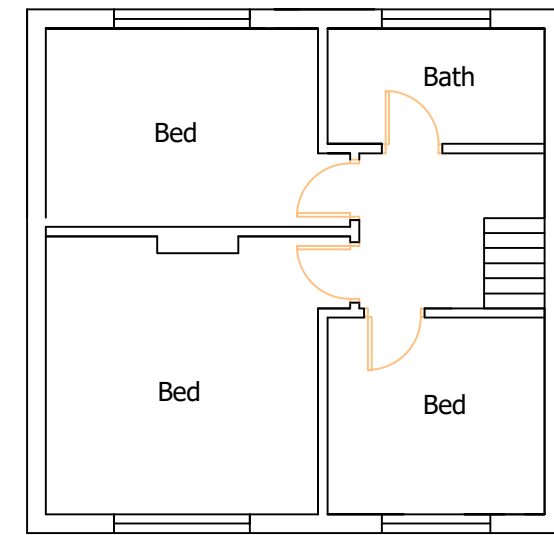


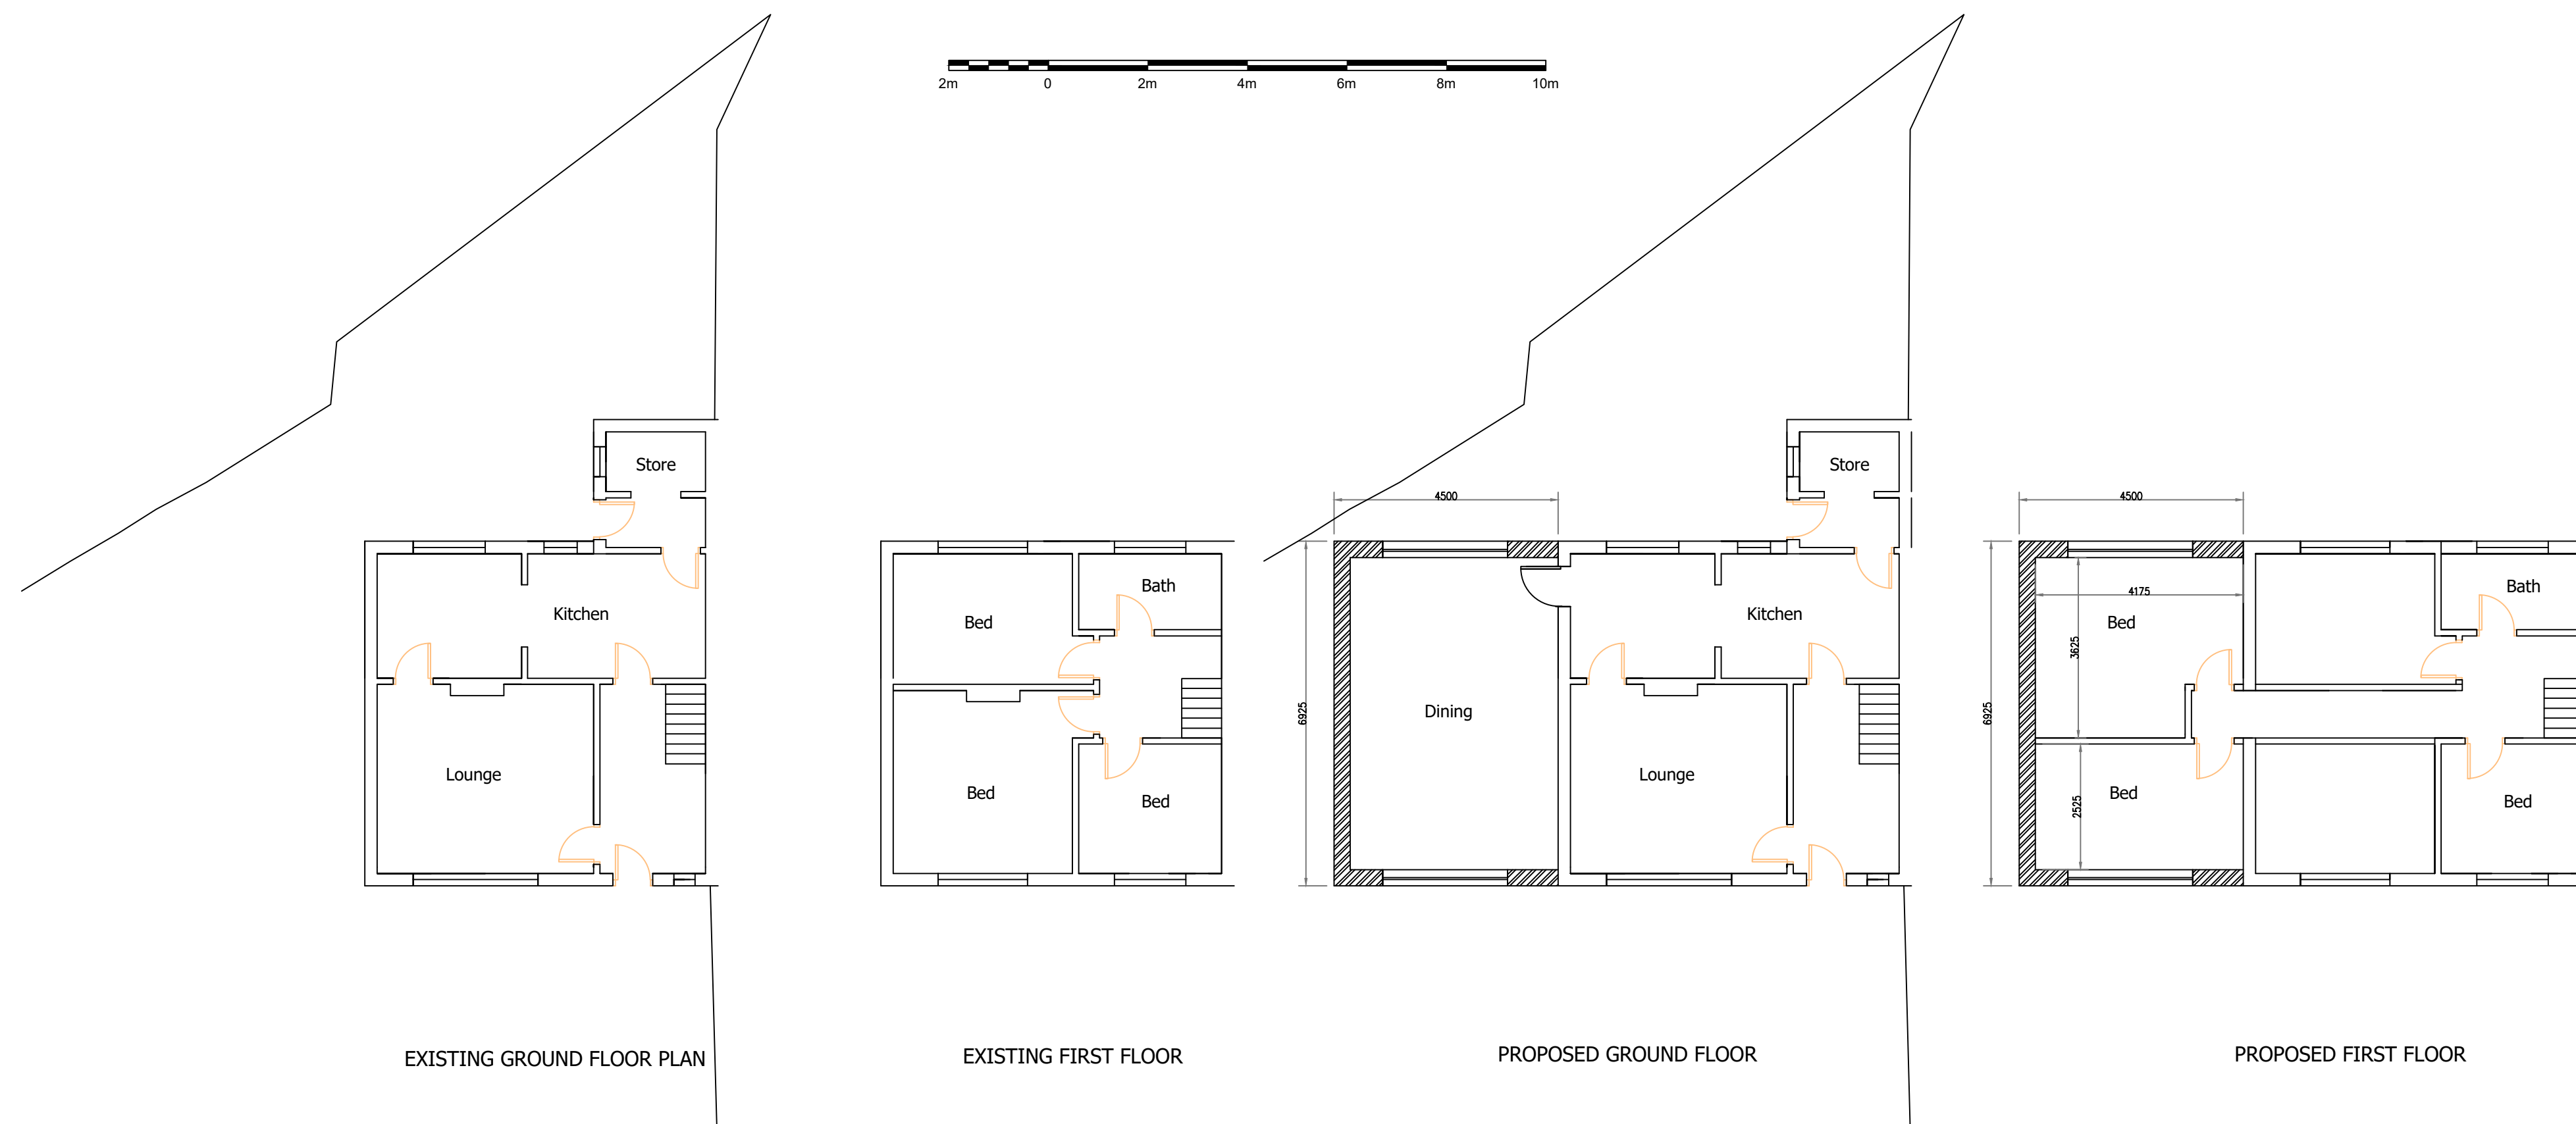


LOCATION PLAN (1:1250)
© Crown copyright and database rights 2024
Ordnance Survey 0100031673

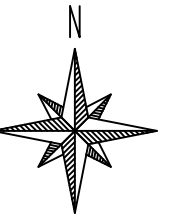


BLOCK PLAN (1:500)

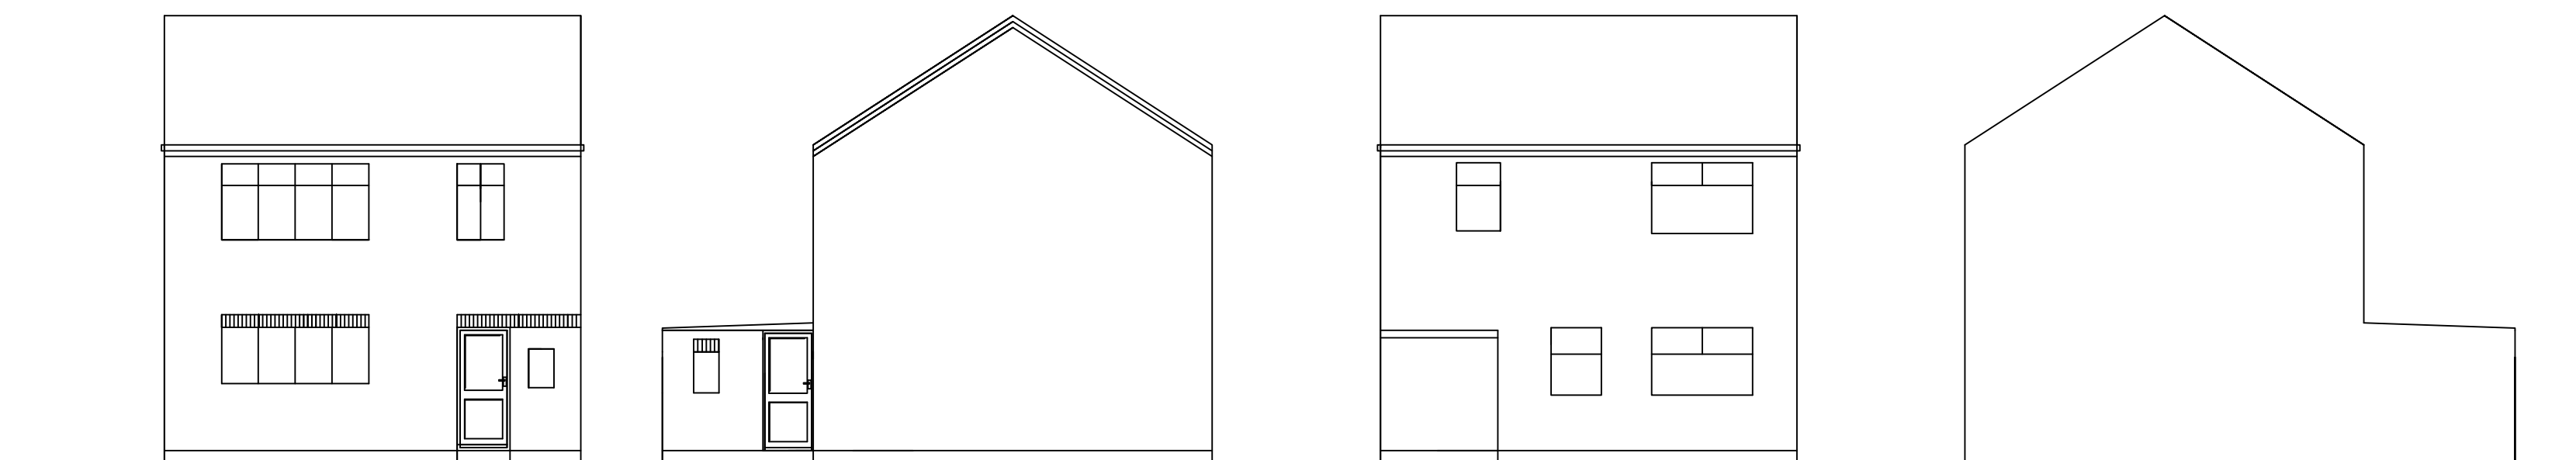


EXISTING FRONT ELEVATION

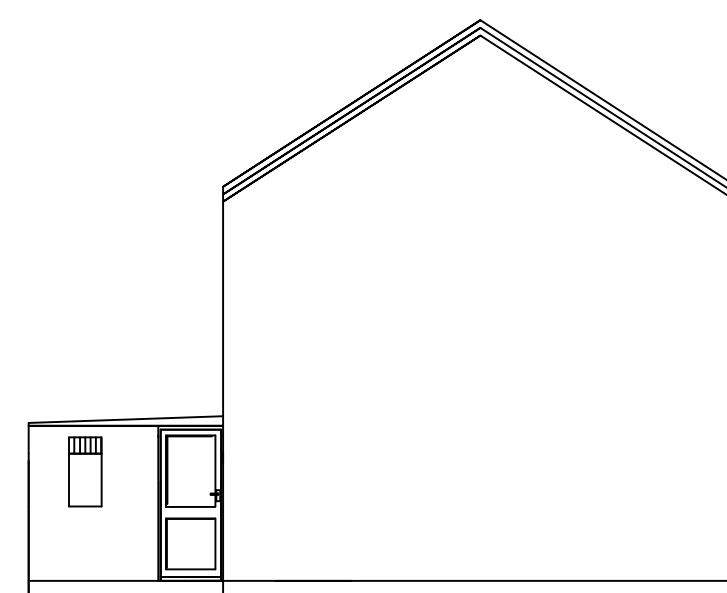

EXISTING SIDE ELEVATION

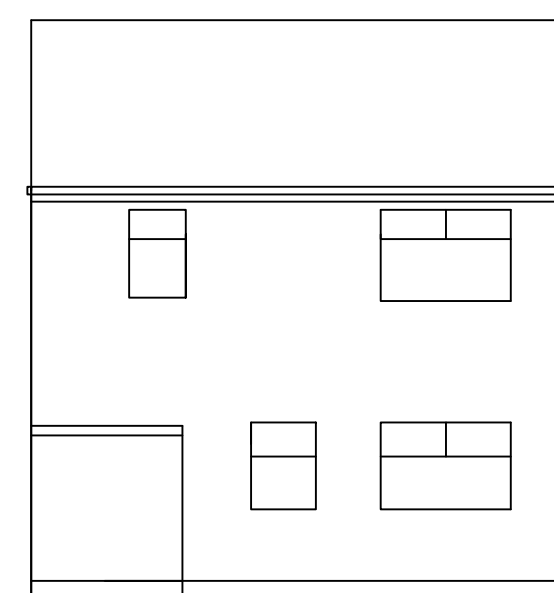

EXISTING REAR ELEVATION

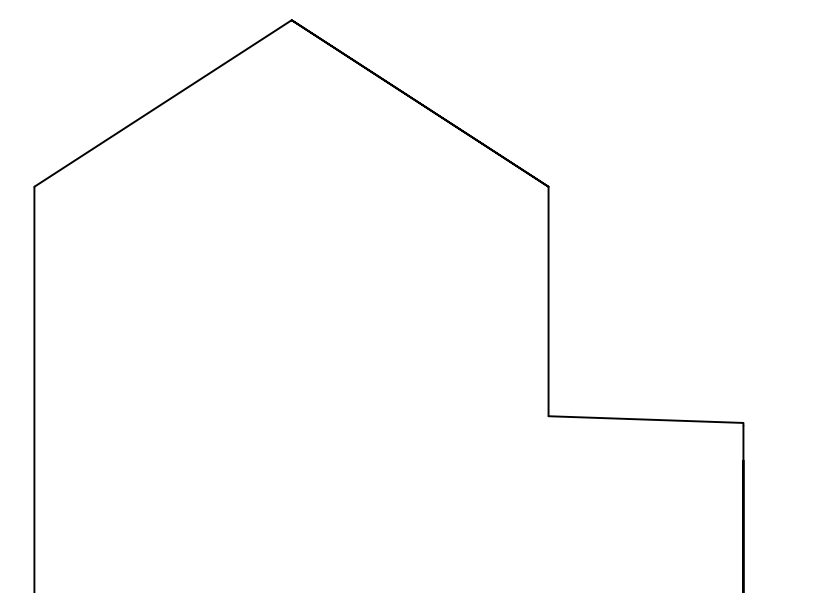


EXISTING SIDE ELEVATION (2)
(NO CHANGE)



PROPOSED FRONT ELEVATION



PROPOSED REAR ELEVATION

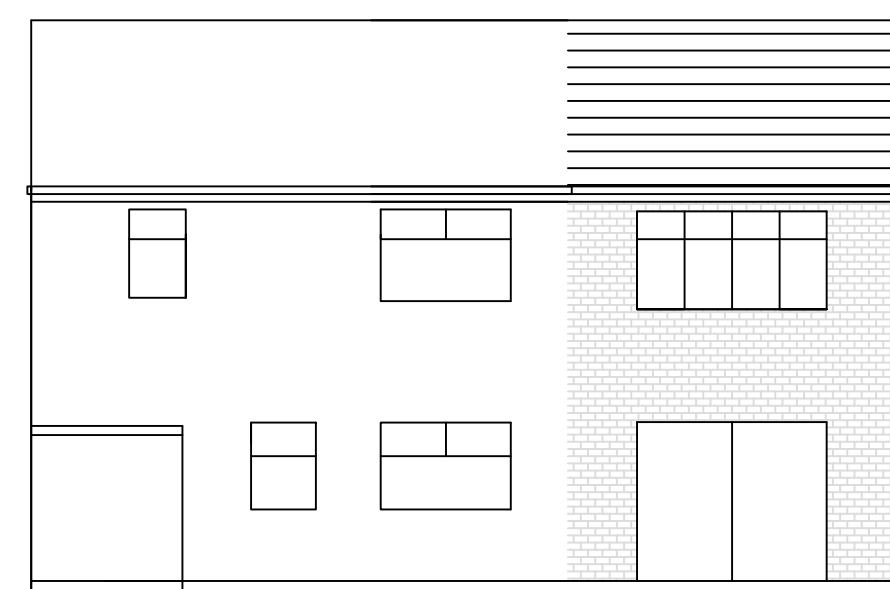

PROPOSED SIDE ELEVATION



SITE PLAN (1:200)

[illegible]

This drawing is subject to copyright and is not to be reproduced in part or whole without approval.

Figured dimensions take precedence over scaled measurements from the drawing. All dimensions and drawings to be checked by Client and Contractor and discrepancies clarified with the Client prior to commencement.

The whole of the works to comply with Planning Approval & Conditions and current Building Regulations. No work to commence without Planning & Building Regulations approval.

The client must ensure the project complies with Construction Design and Management Regulations 2015

The Client should ensure consent from any landowner or interested party is obtained, as well as compliance with Party Wall Act 1996

Notes

RAD

The White House,
42-44 Chorley New Road,
Bolton
BL1 4AP

Tel : 01204 322196
Fax : 01204 214110
Mob: 07790 361104
Email: info@radesignprojects.co.uk

	Project
--	---------

18 LINKS ROAD
HEYWOOD
OL10 2BG

	Title
1	
2	
EXISTING & PROPOSED PLANS

Client

M. KHAN

Drawn

RA

Date

MAY 2024

Scale

1:100 @ A1 / 1:200 @ A3

Drawing Number

RAD/3064/24/1