




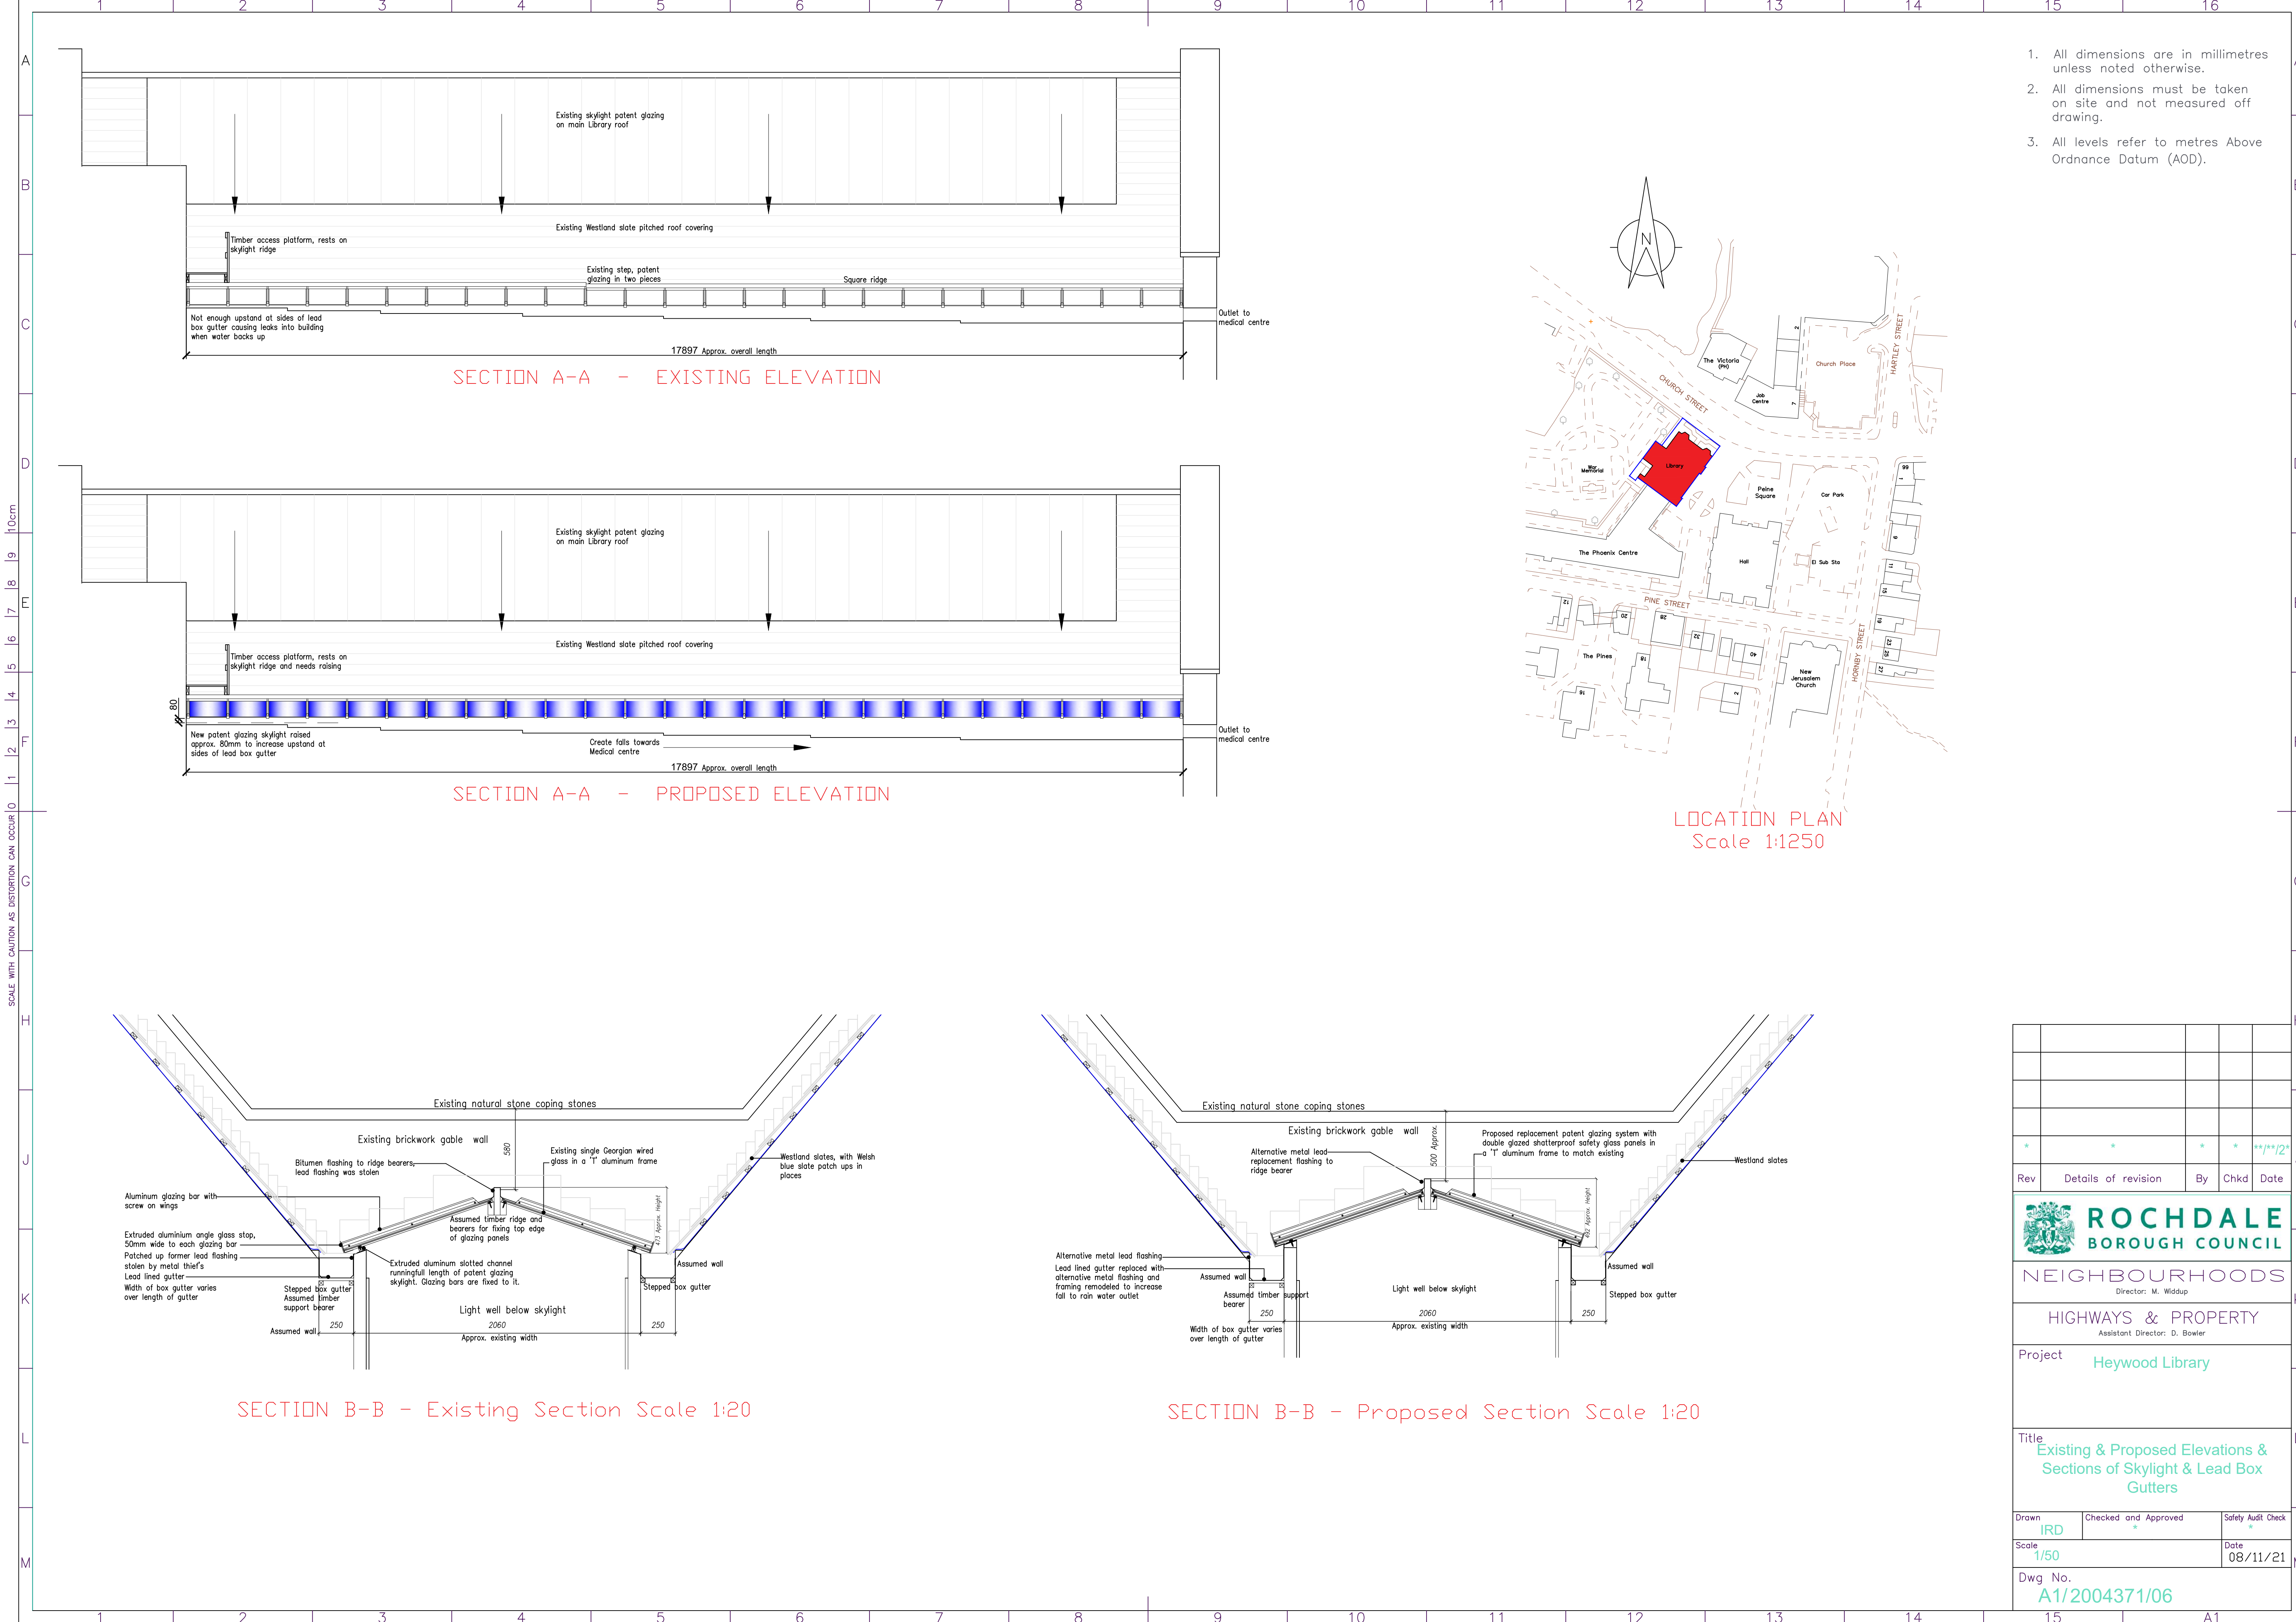

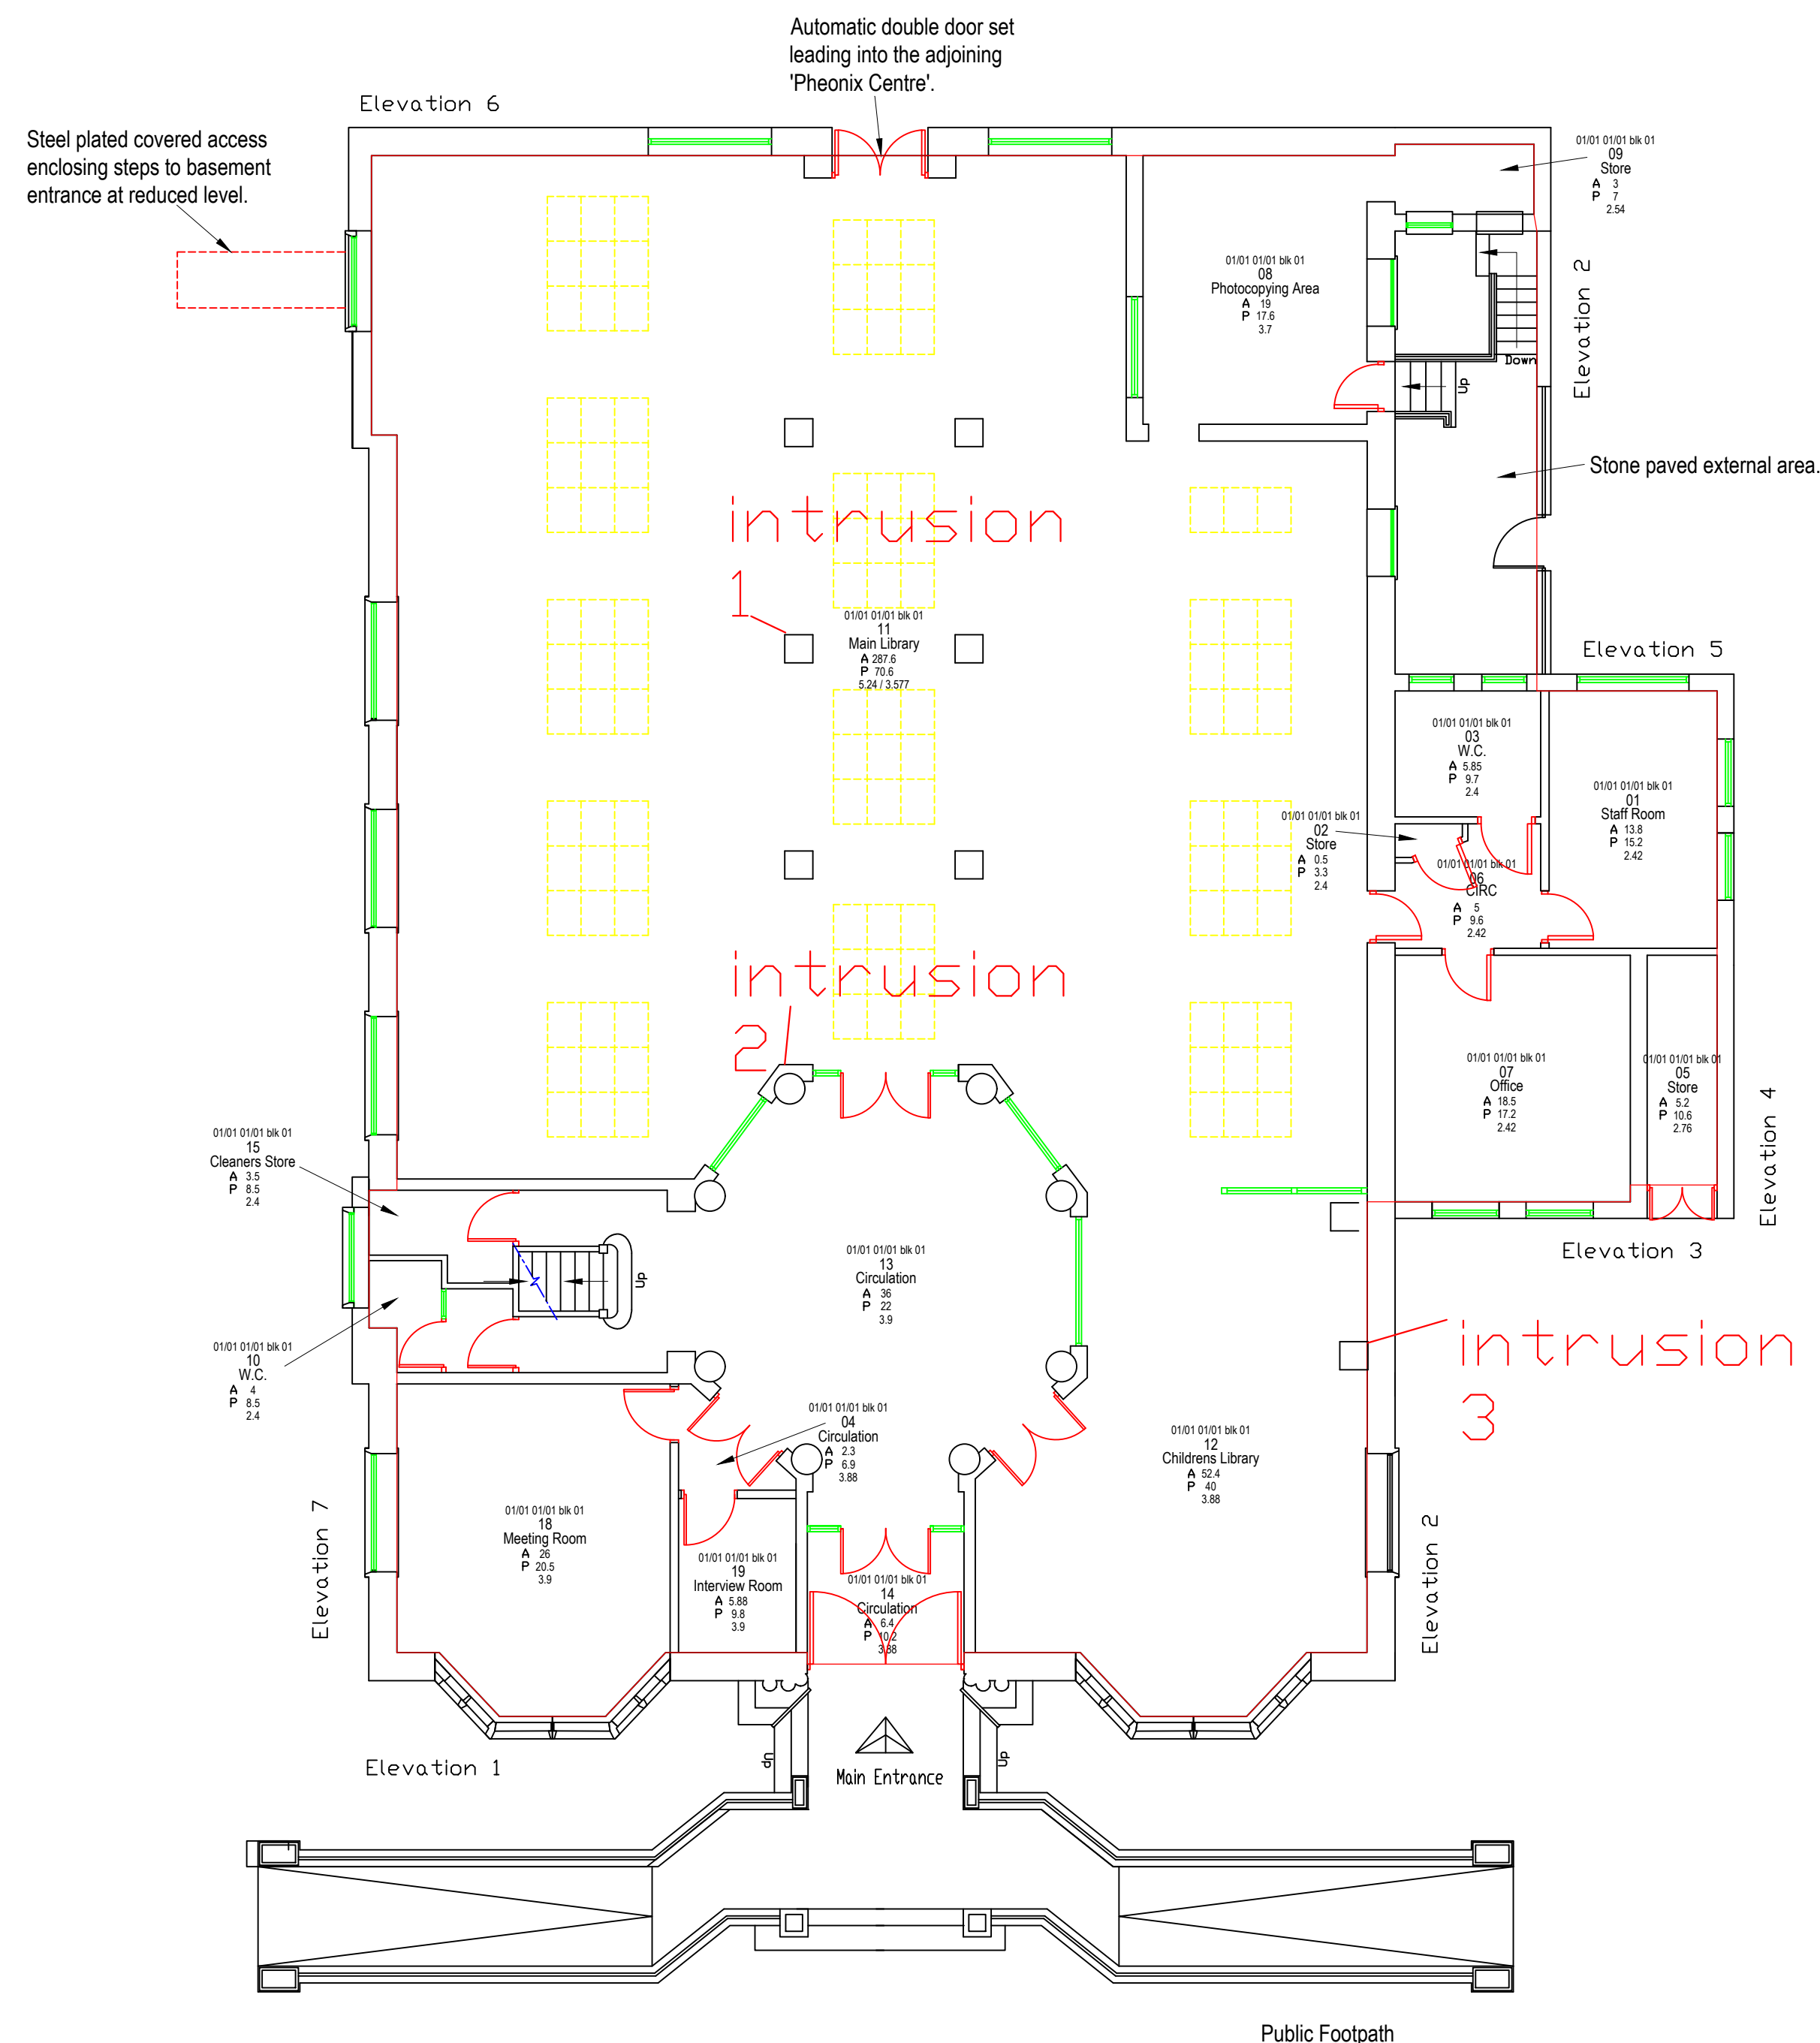


Ground Floor Plan

GIA - 818 m2

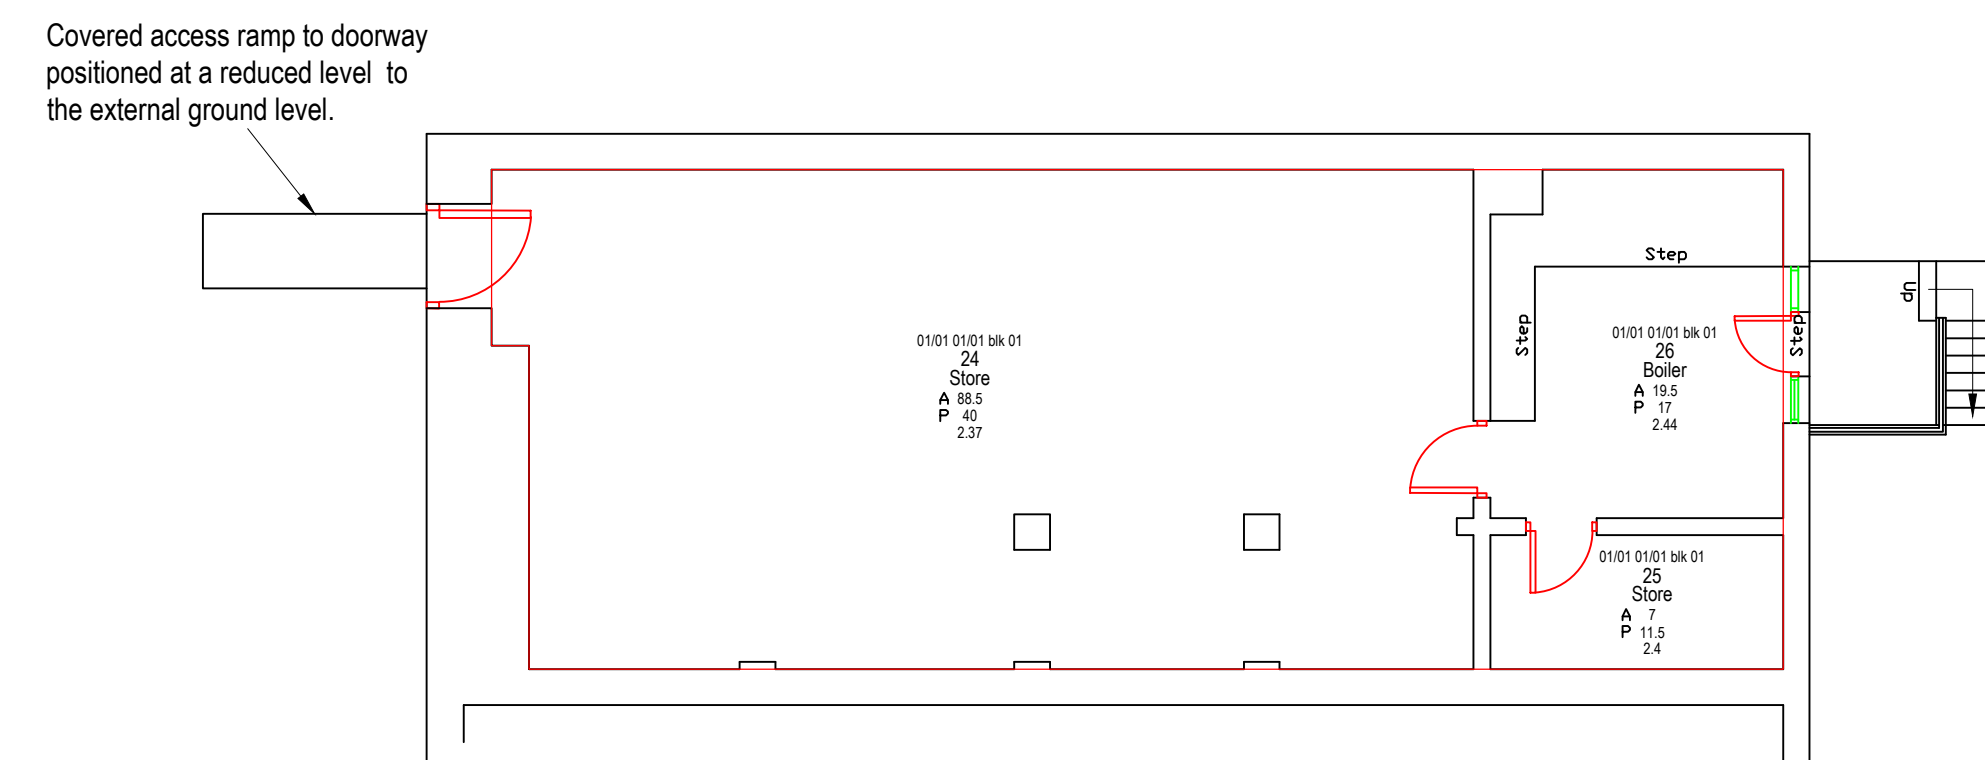

Basement Floor Plan

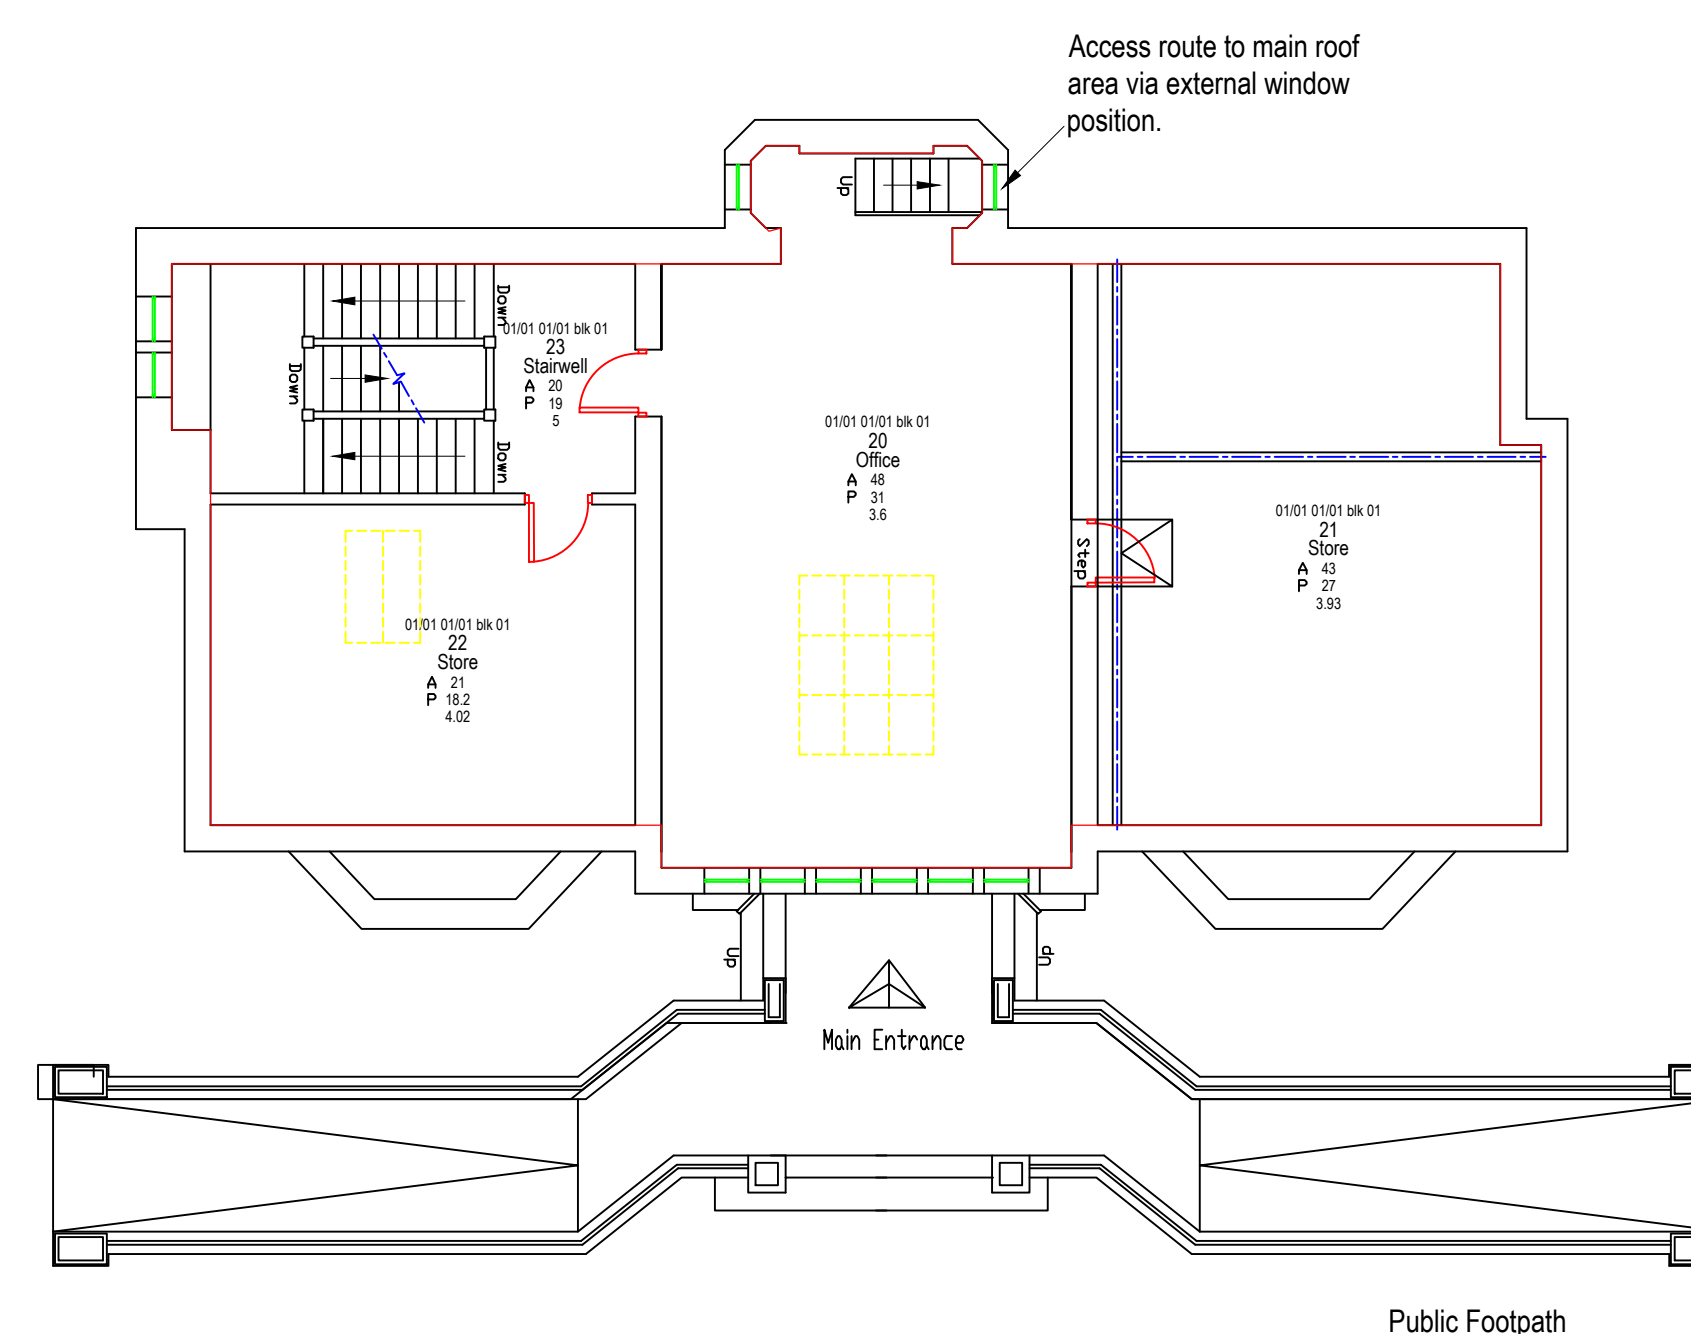

First Floor Plan

- ## NOTES
1. All dimensions are in millimetres unless noted otherwise.
 2. All dimensions must be taken on site and not measured off drawing.
 3. All levels refer to metres Above Ordnance Datum (AOD).
 4. NOT TO SCALE
 5. LAND SLIP AREA CIRCLED
 6. All dimensions are in millimetres

A	Ceiling heights amended.	FC	*	04/04/18
Rev	Details of revision	By	Chkd	Date



NEIGHBOURHOODS
Director: M. Widdup

HIGHWAYS & PROPERTY

Project: 23030779
Heywood Library
Heywood, OL10 1LL

Title:
Basement, Ground and
First Floor Plans
*

Drawn: JJG	Checked and Approved: *	Safety Audit Check: *
Scale: 1:100 at A1		Date: Jan 2021

Dwg No.:
A1/2004289/02.