




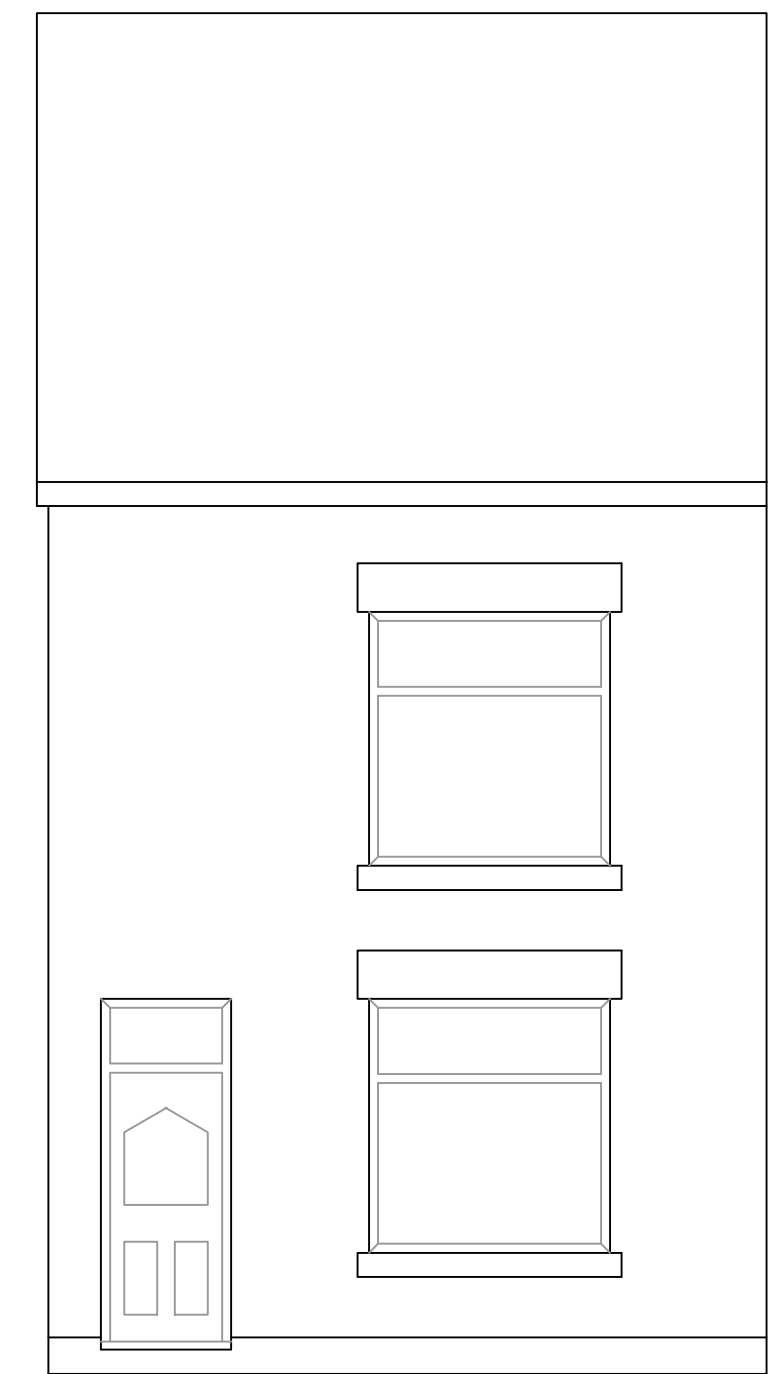


PROPOSED FRONT ELEVATION

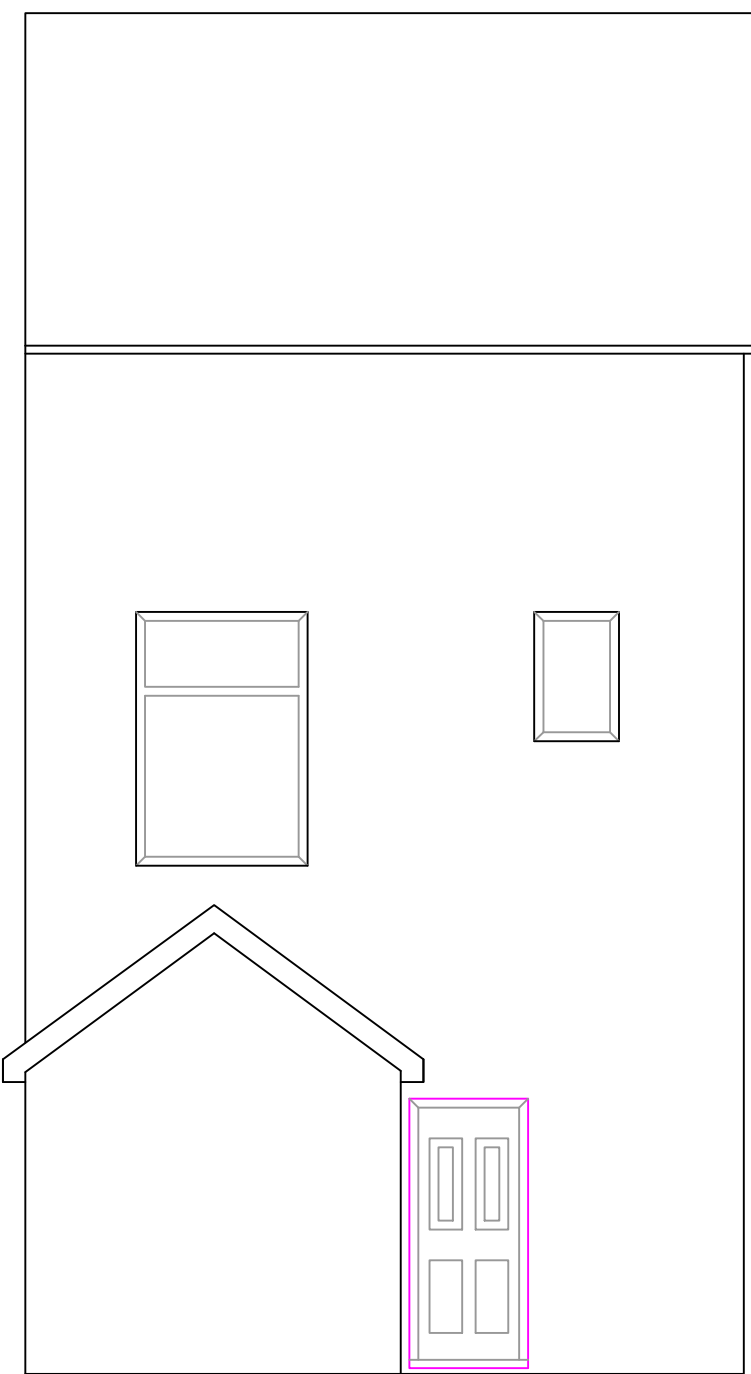


PROPOSED REAR ELEVATION

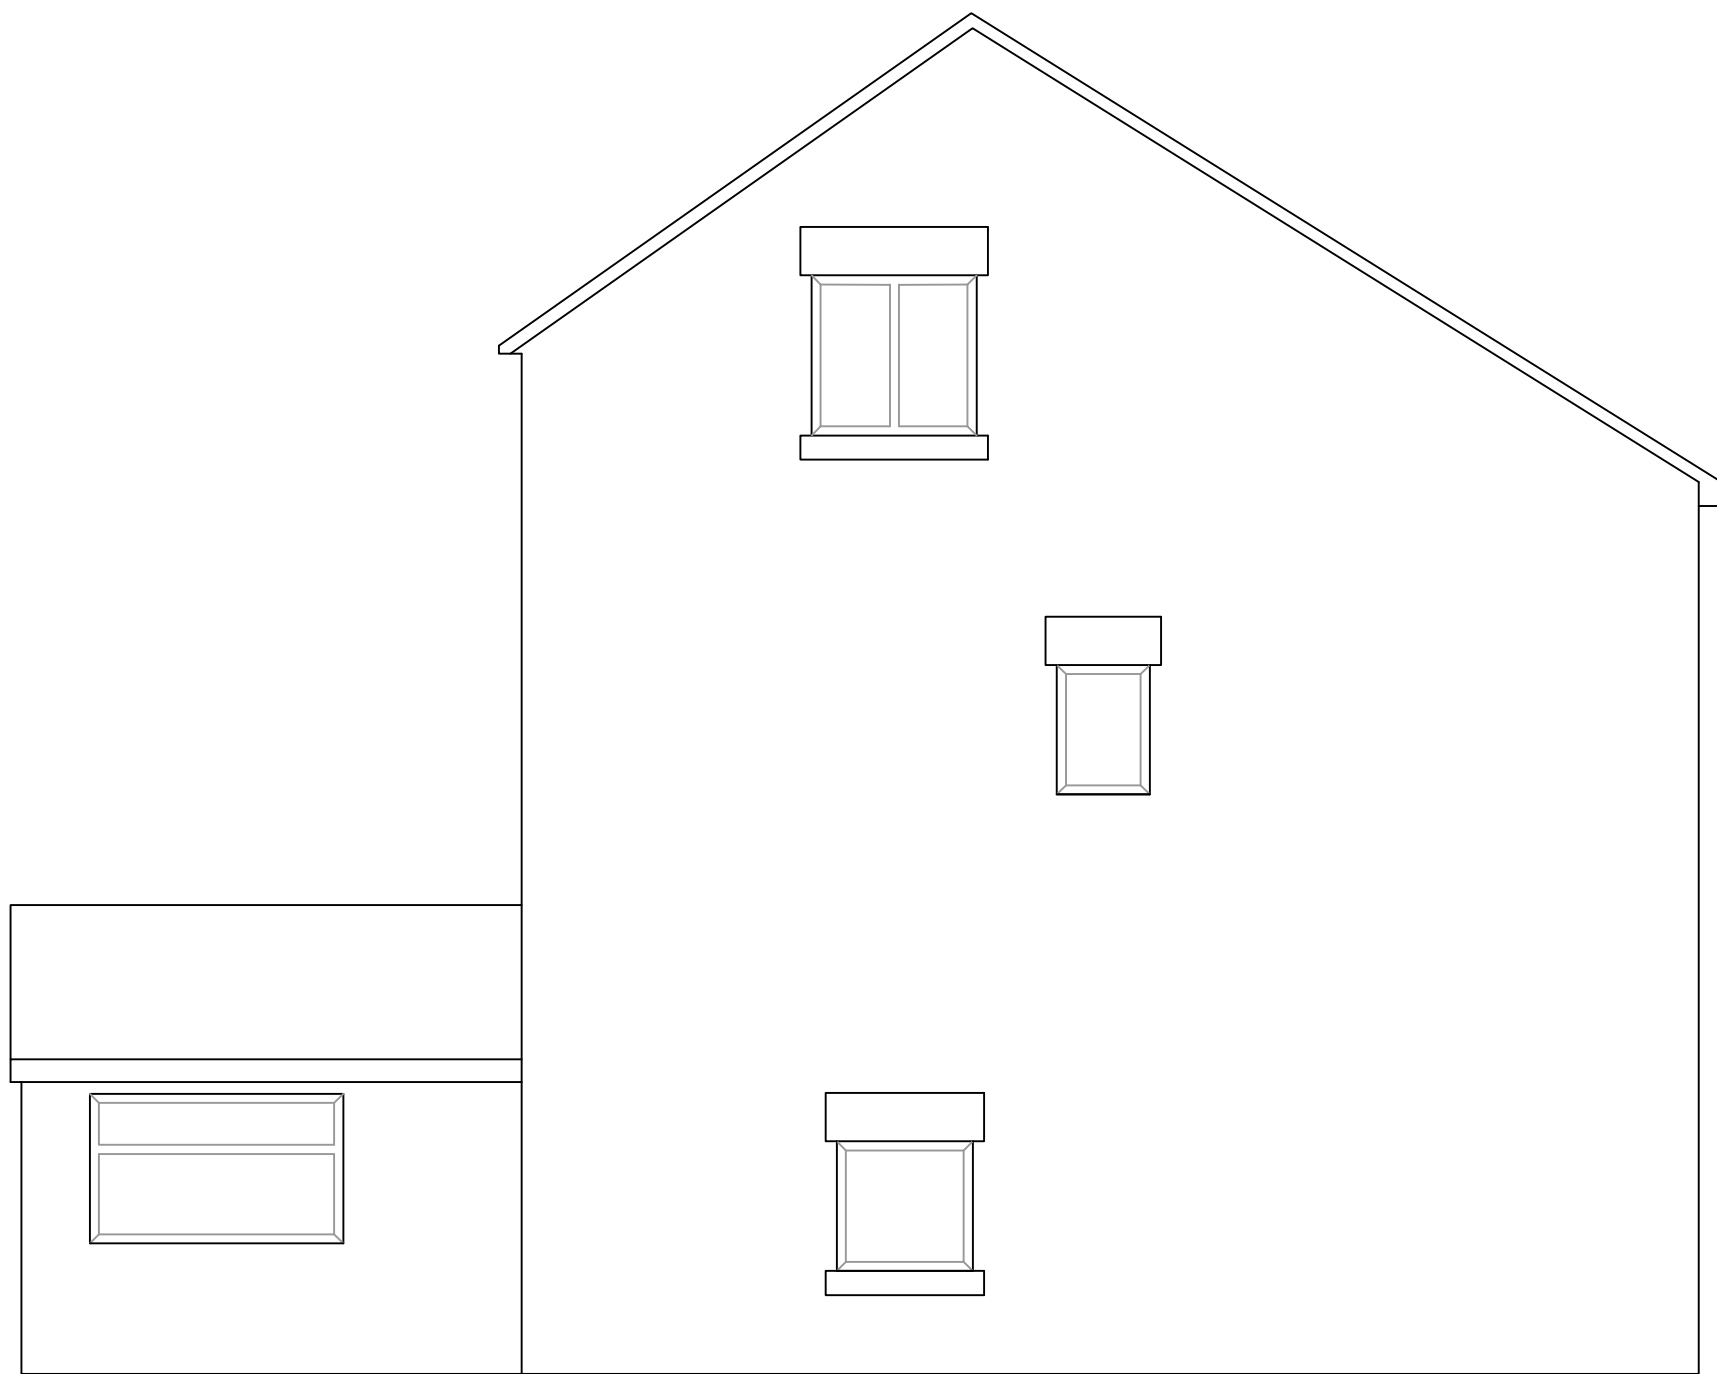


PROPOSED SIDE ELEVATION

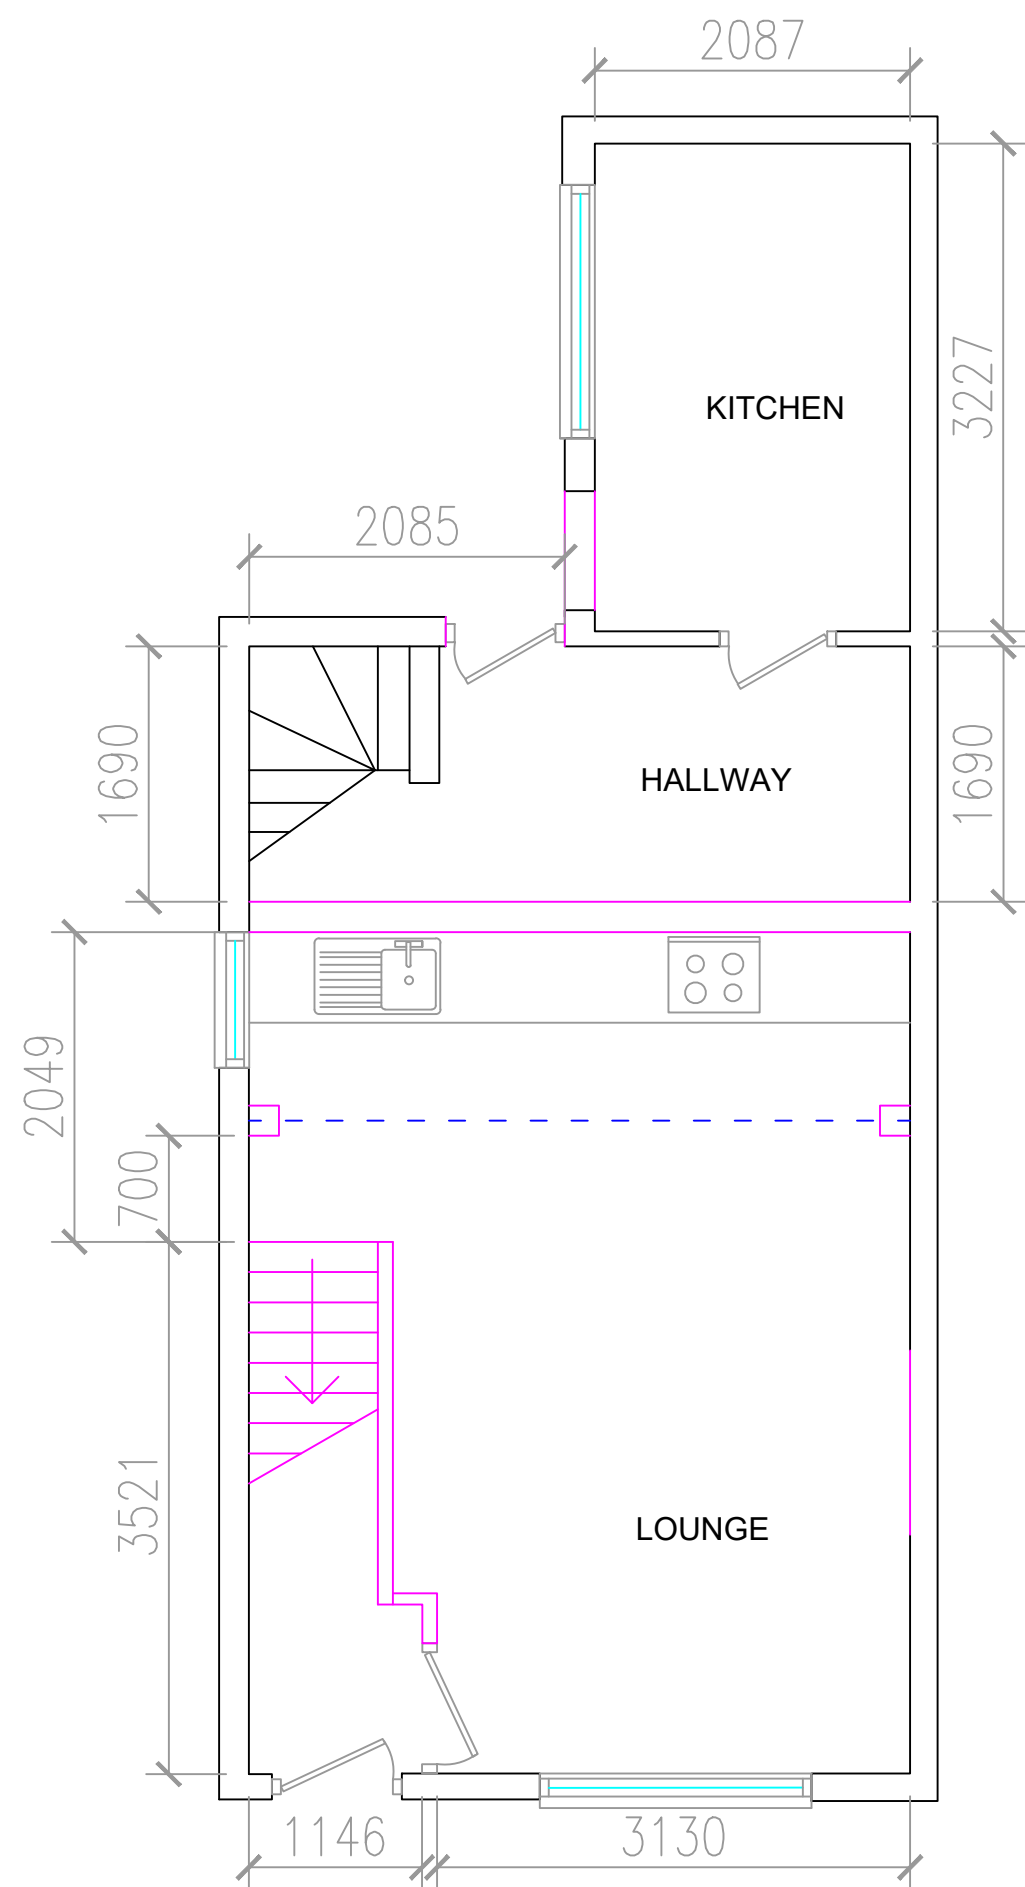

PROPOSED GROUND FLOOR

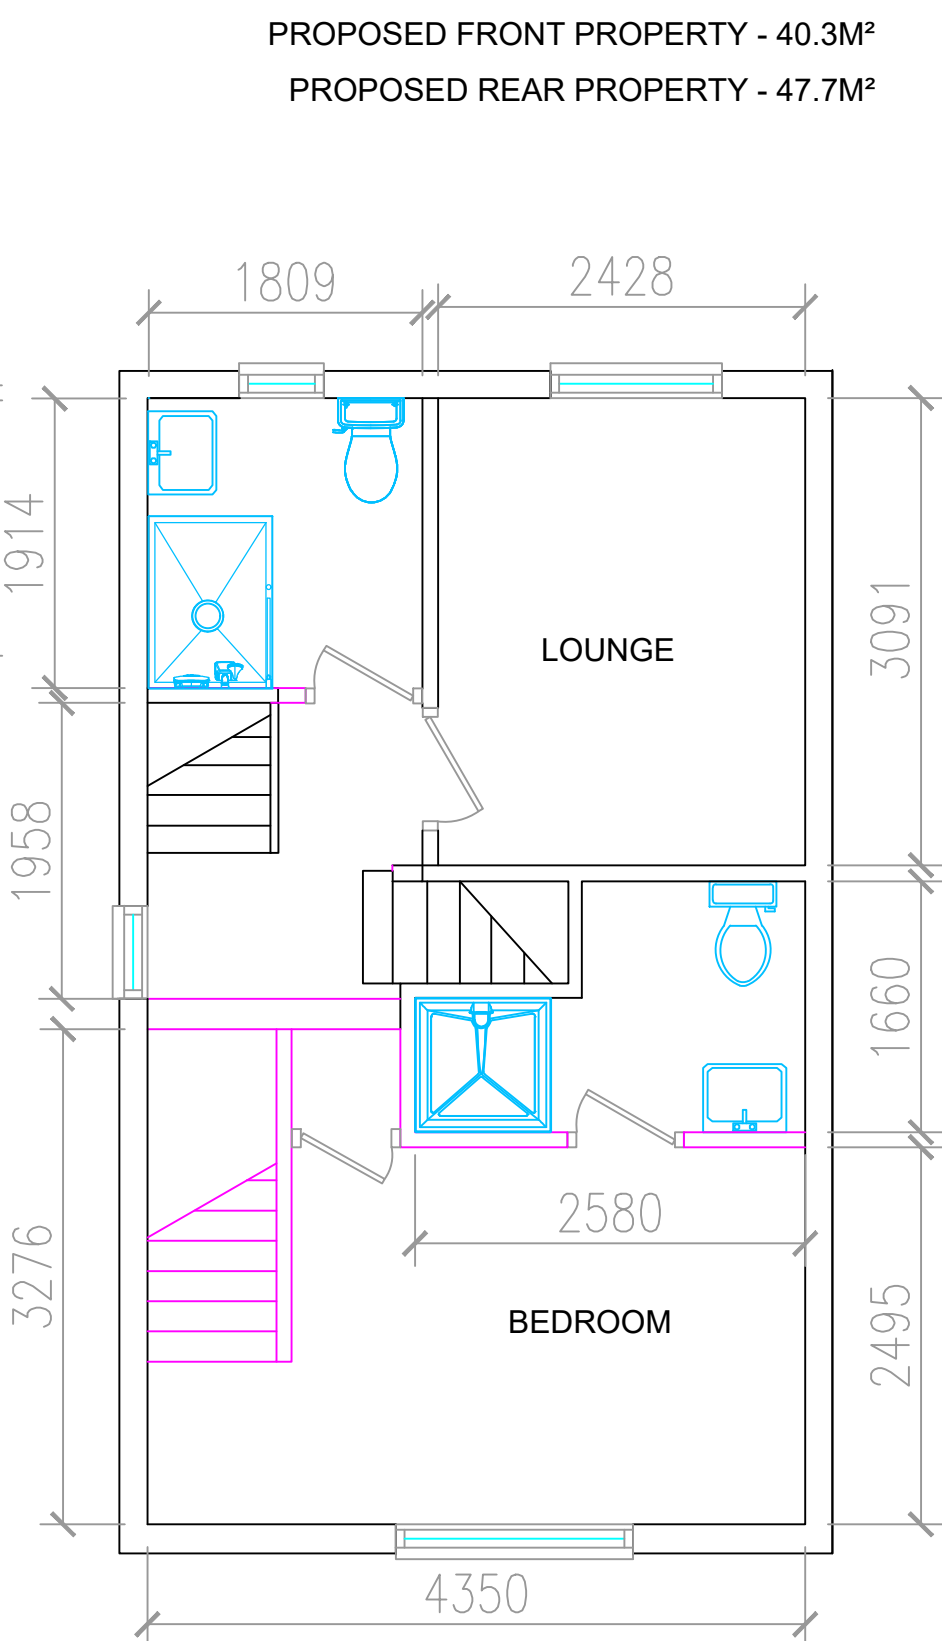

PROPOSED FIRST FLOOR

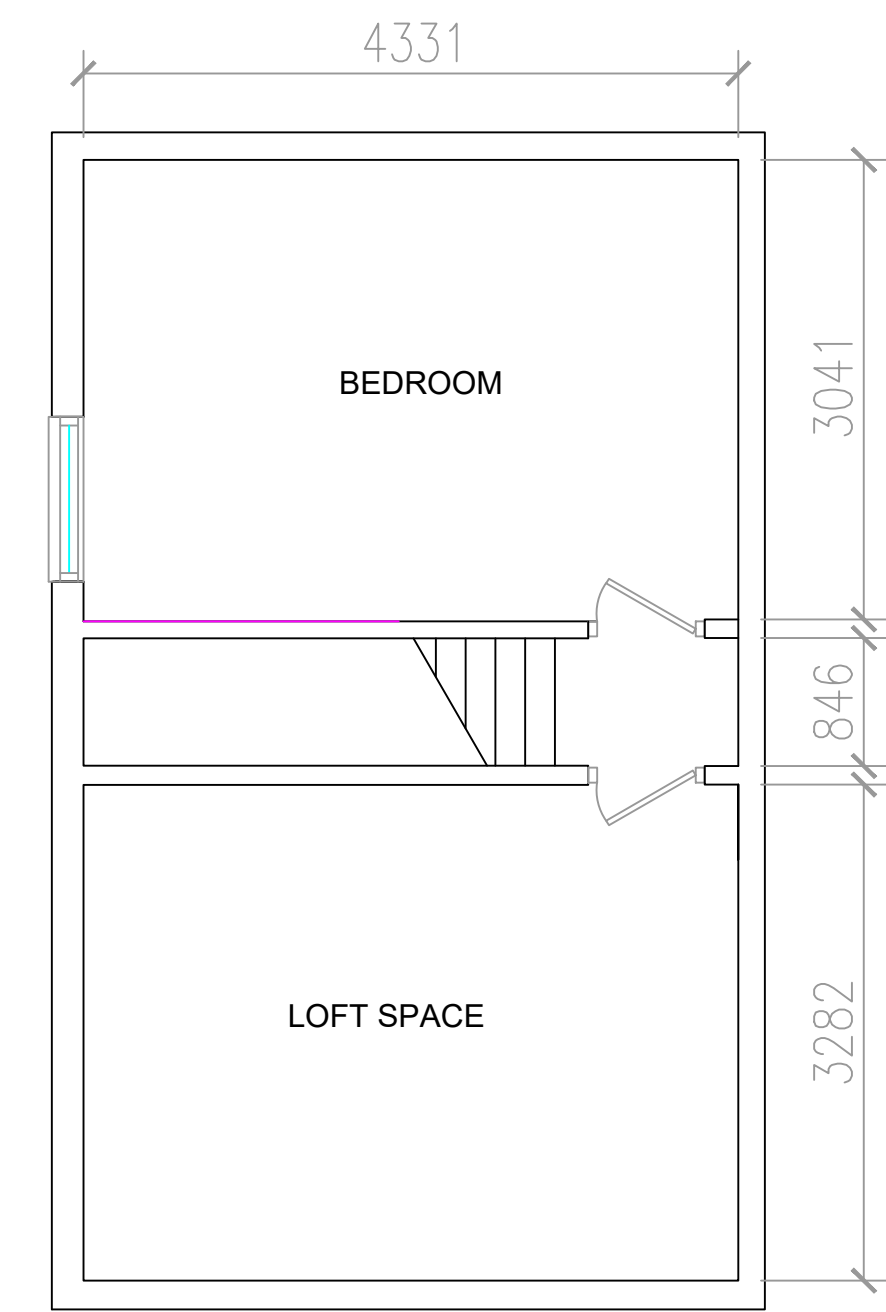

PROPOSED SECOND FLOOR

PROPOSED FRONT PROPERTY - 40.3M²
PROPOSED REAR PROPERTY - 47.7M²

Amendments
Rev A - Amended annotation



Client: Rachael Derrig
Address: 10 Ash Street, Castleton, Rochdale
Scale: 1:50@A1
Drawing: Proposed Plans and Elevations - Rev A
Date: Nov 2022