
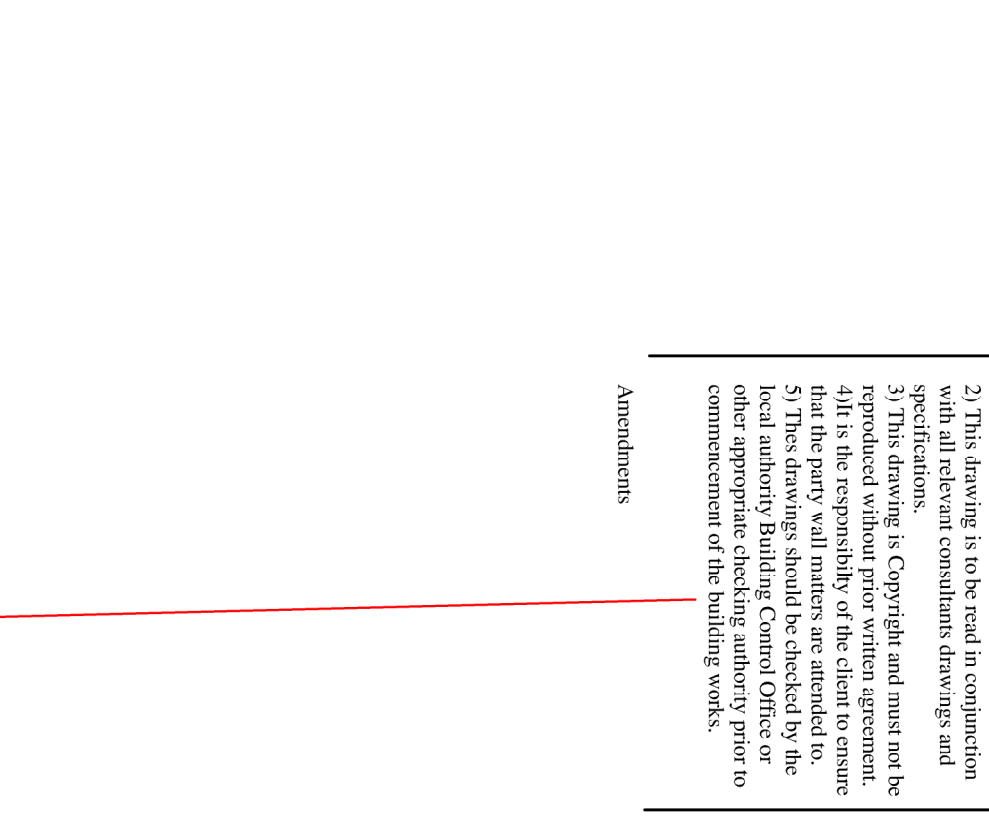
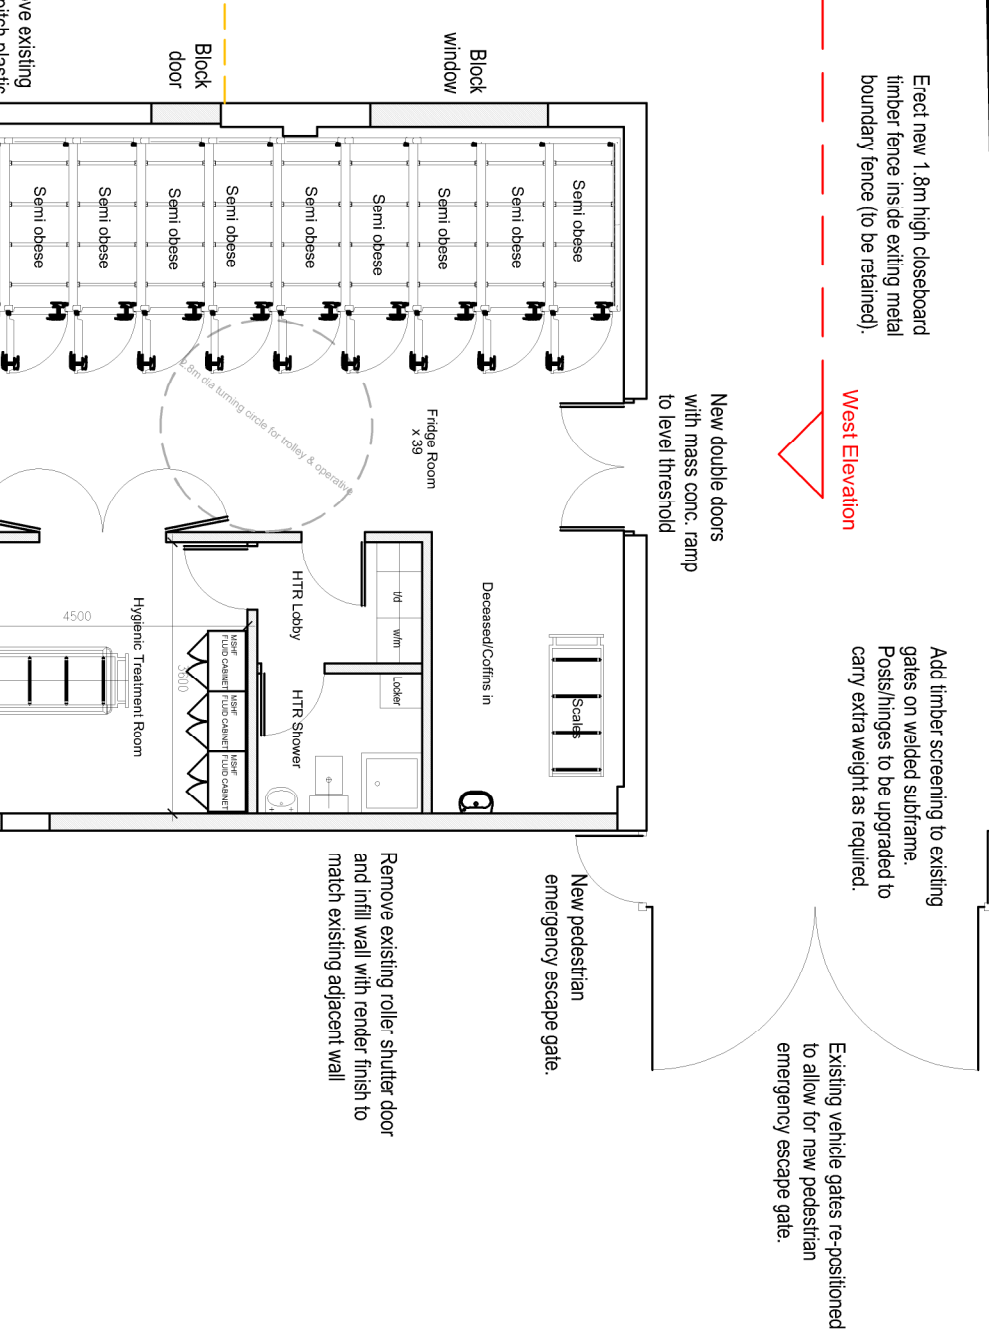


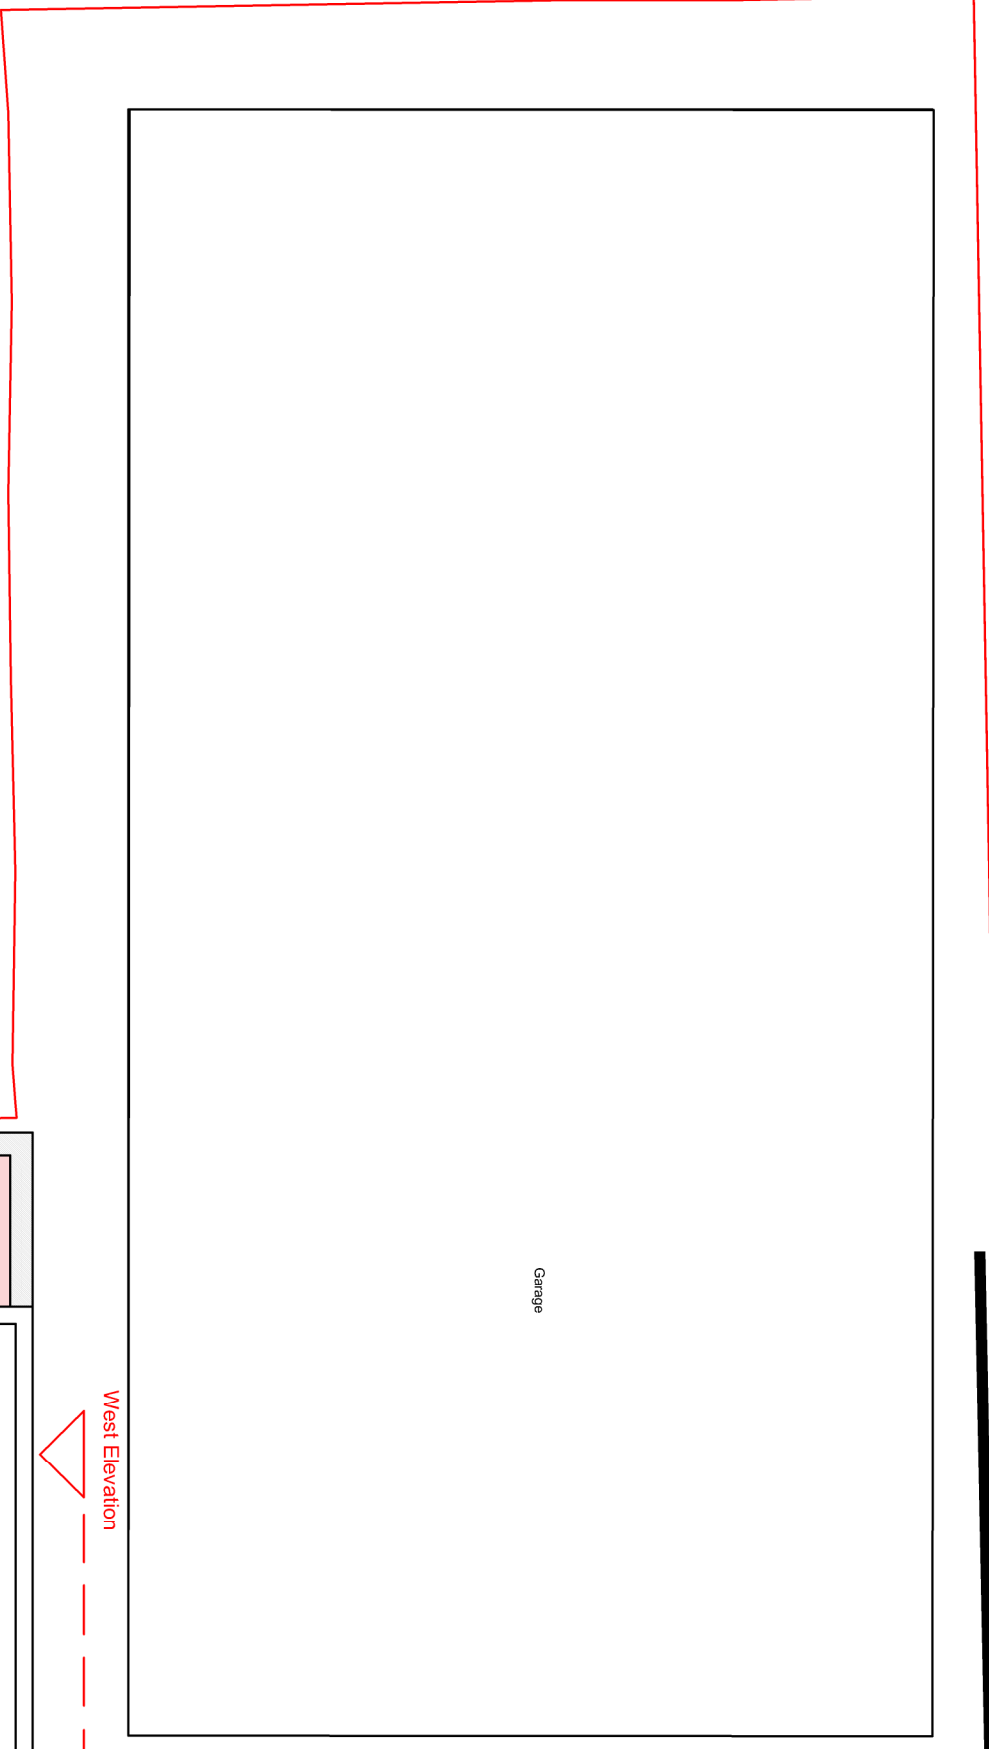




Proposed North Elevation
Scale 1:100

Proposed South Elevation
Scale 1:100

Proposed West Elevation
Scale 1:100

Proposed Inner South Elevation
Scale 1:100

Proposed Ground Floor Plan
Scale 1:50

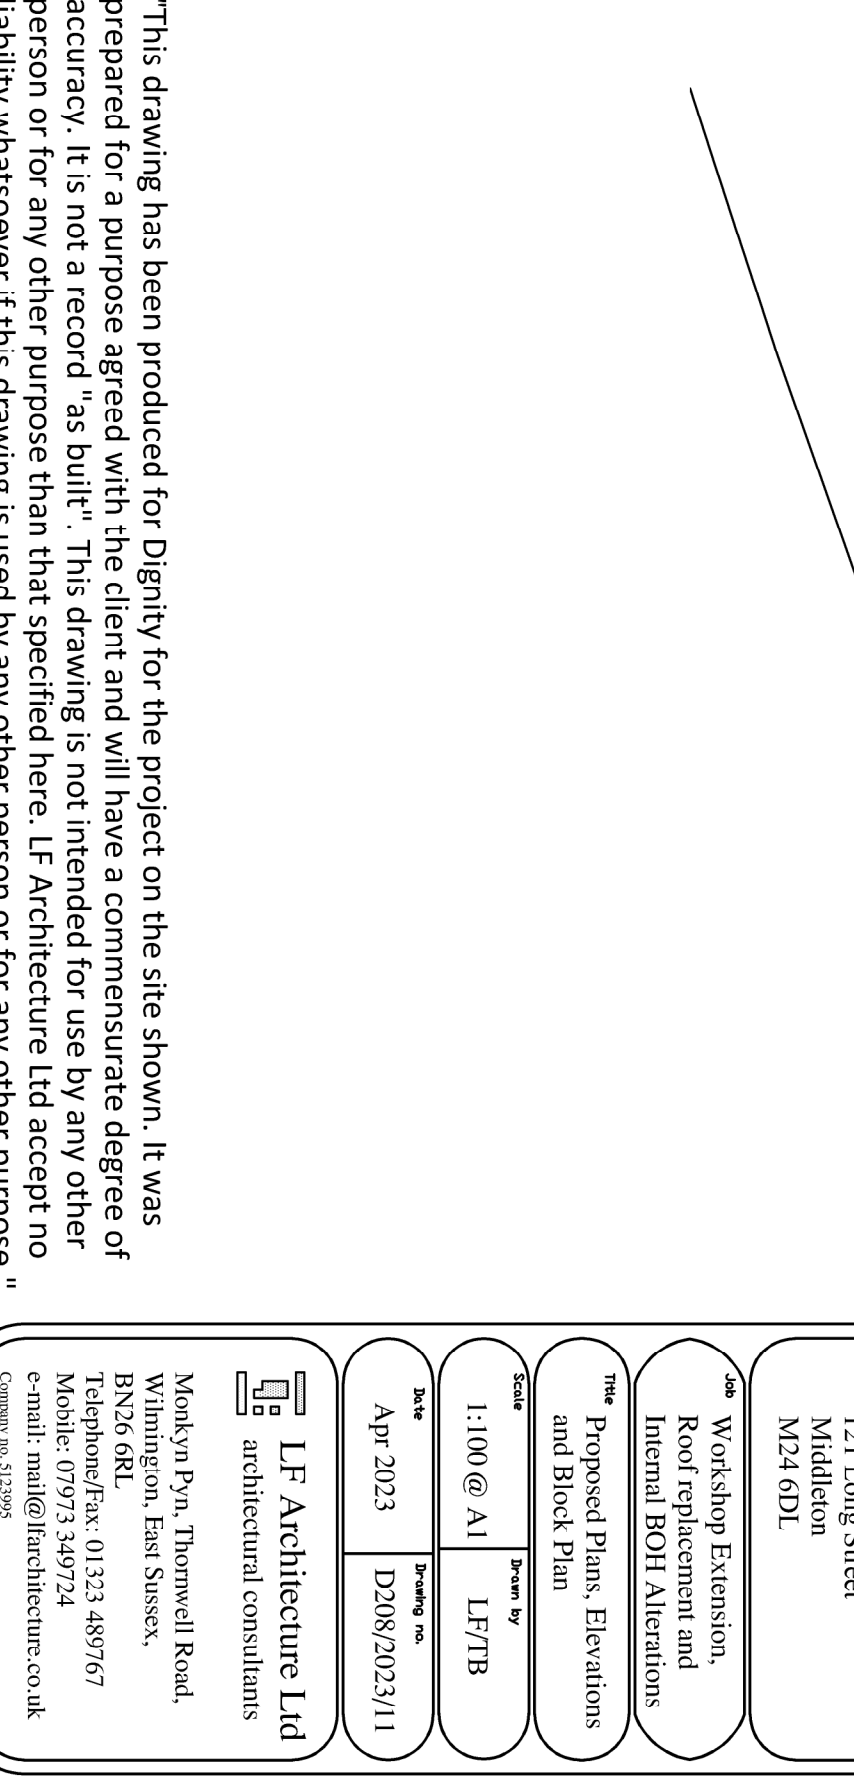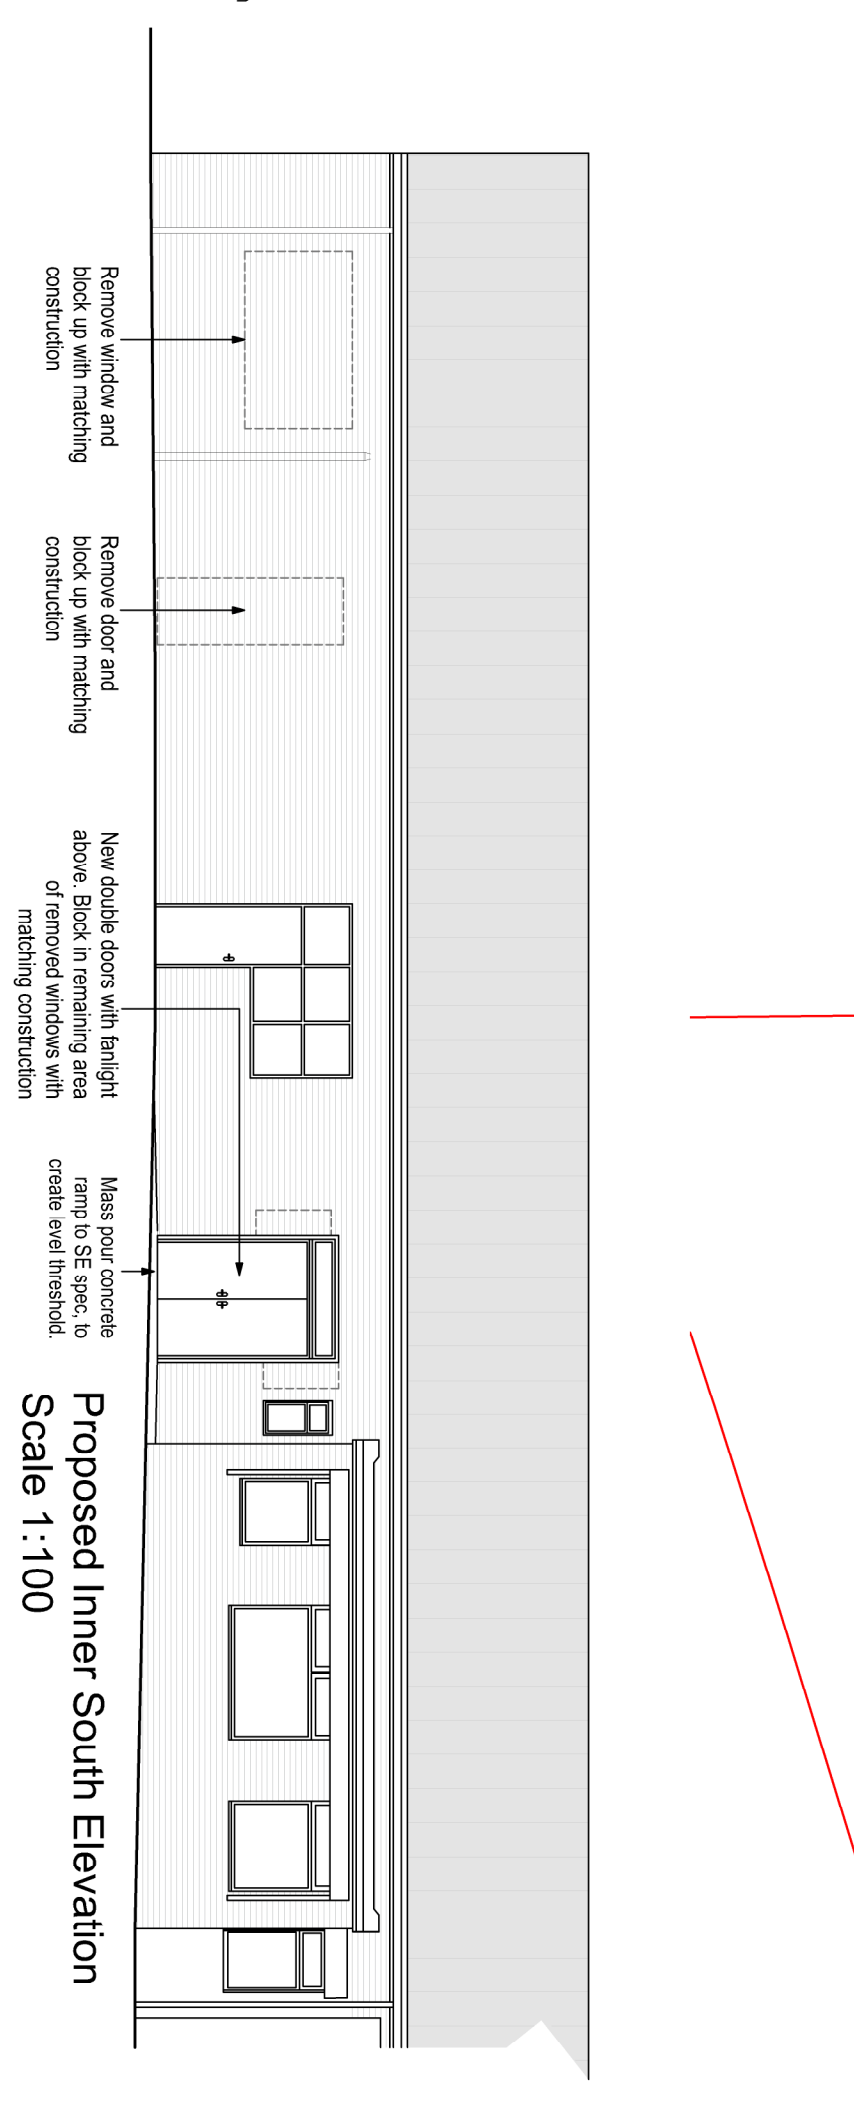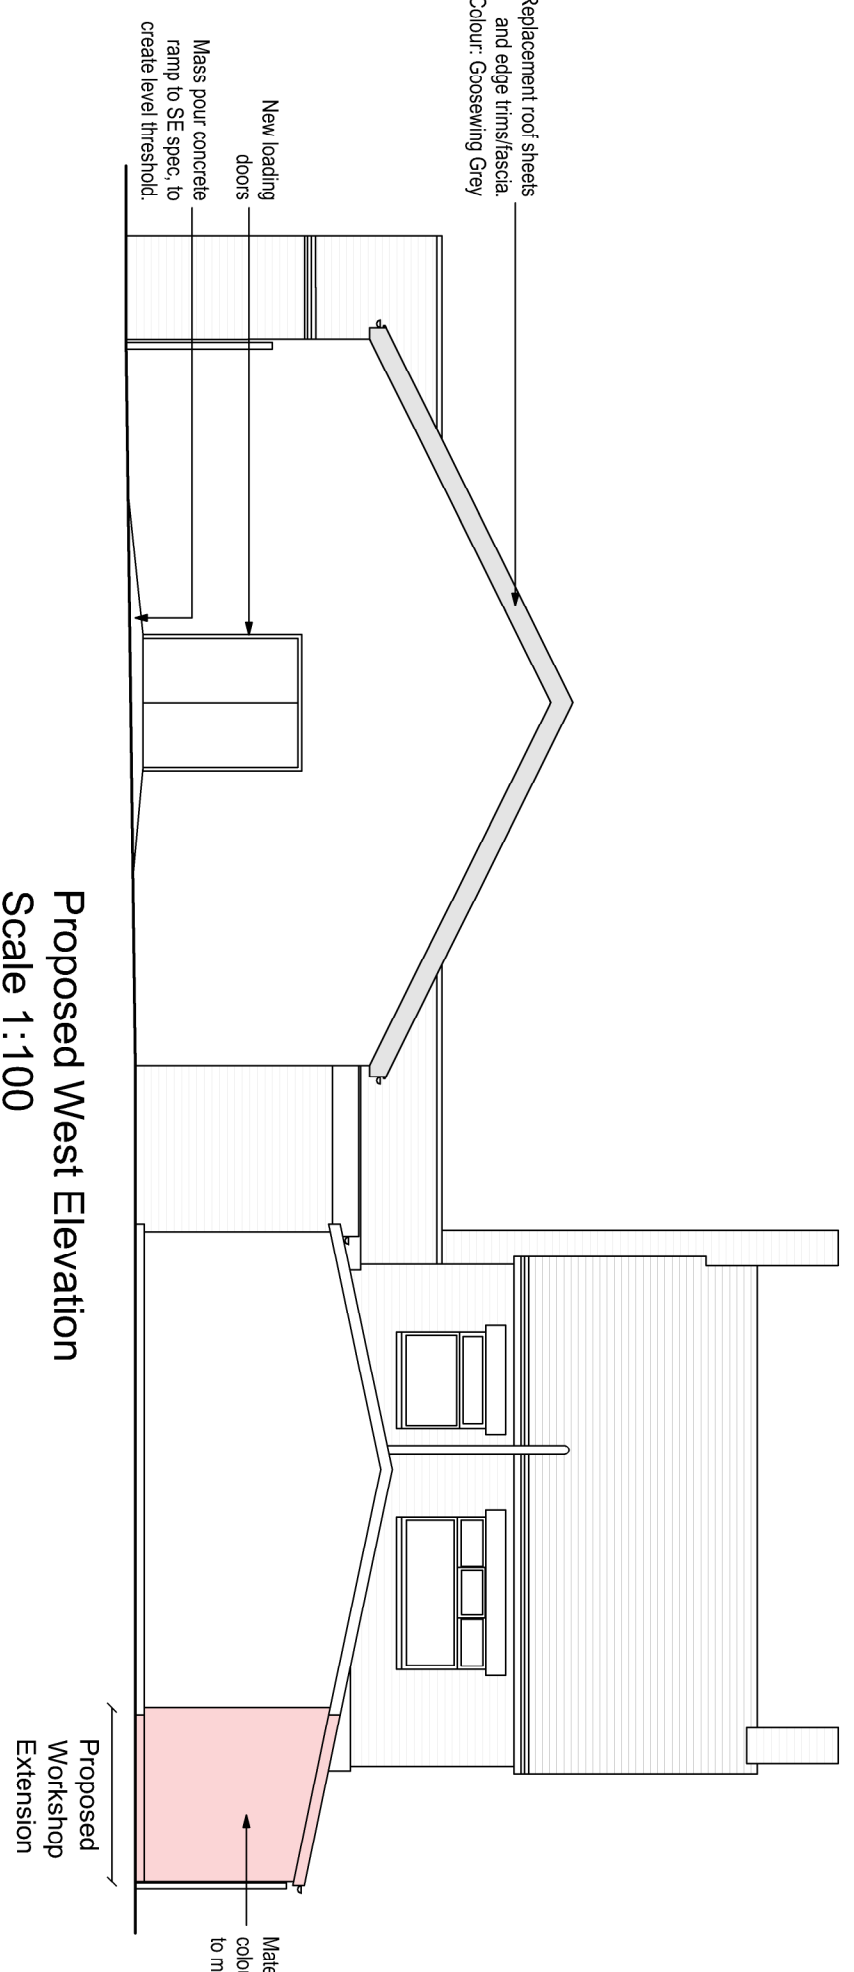

- Notes
- 1) All levels and dimensions to be checked
 - 2) This drawing is to be read in conjunction with all relevant consultants drawings and specifications. It is Copyrighted and must not be reproduced without prior written agreement. It is the responsibility of the client to ensure that the party wall matters are attended to. The party wall matters are to be attended to by the Building Control Officer (BCO) by the other appropriate checking authority prior to commencement of the building works.

Client: Dignity

Site: S. Wellens & Sons
121 Long Street
Middleton
M24 6DL

200: Workshop Extension,
Roof replacement and
Internal BOH Alterations
and Block Plan

Title: Proposed Plans, Elevations
and Block Plan

Scale: 1:100 @ A1

Drawn by: LE/7B

Check by: LE/7B

Date: Apr 2023

Drawing no: D208/2023/11

LF Architecture Ltd
architectural consultants

Monkyn Pyn, Thornwell Road,
Whittington, East Sussex,
BN26 6RL
Tel: 01323 489767
Mobile: 07973 340724
e-mail: info@lfarchitecture.co.uk
Company no: 1212095